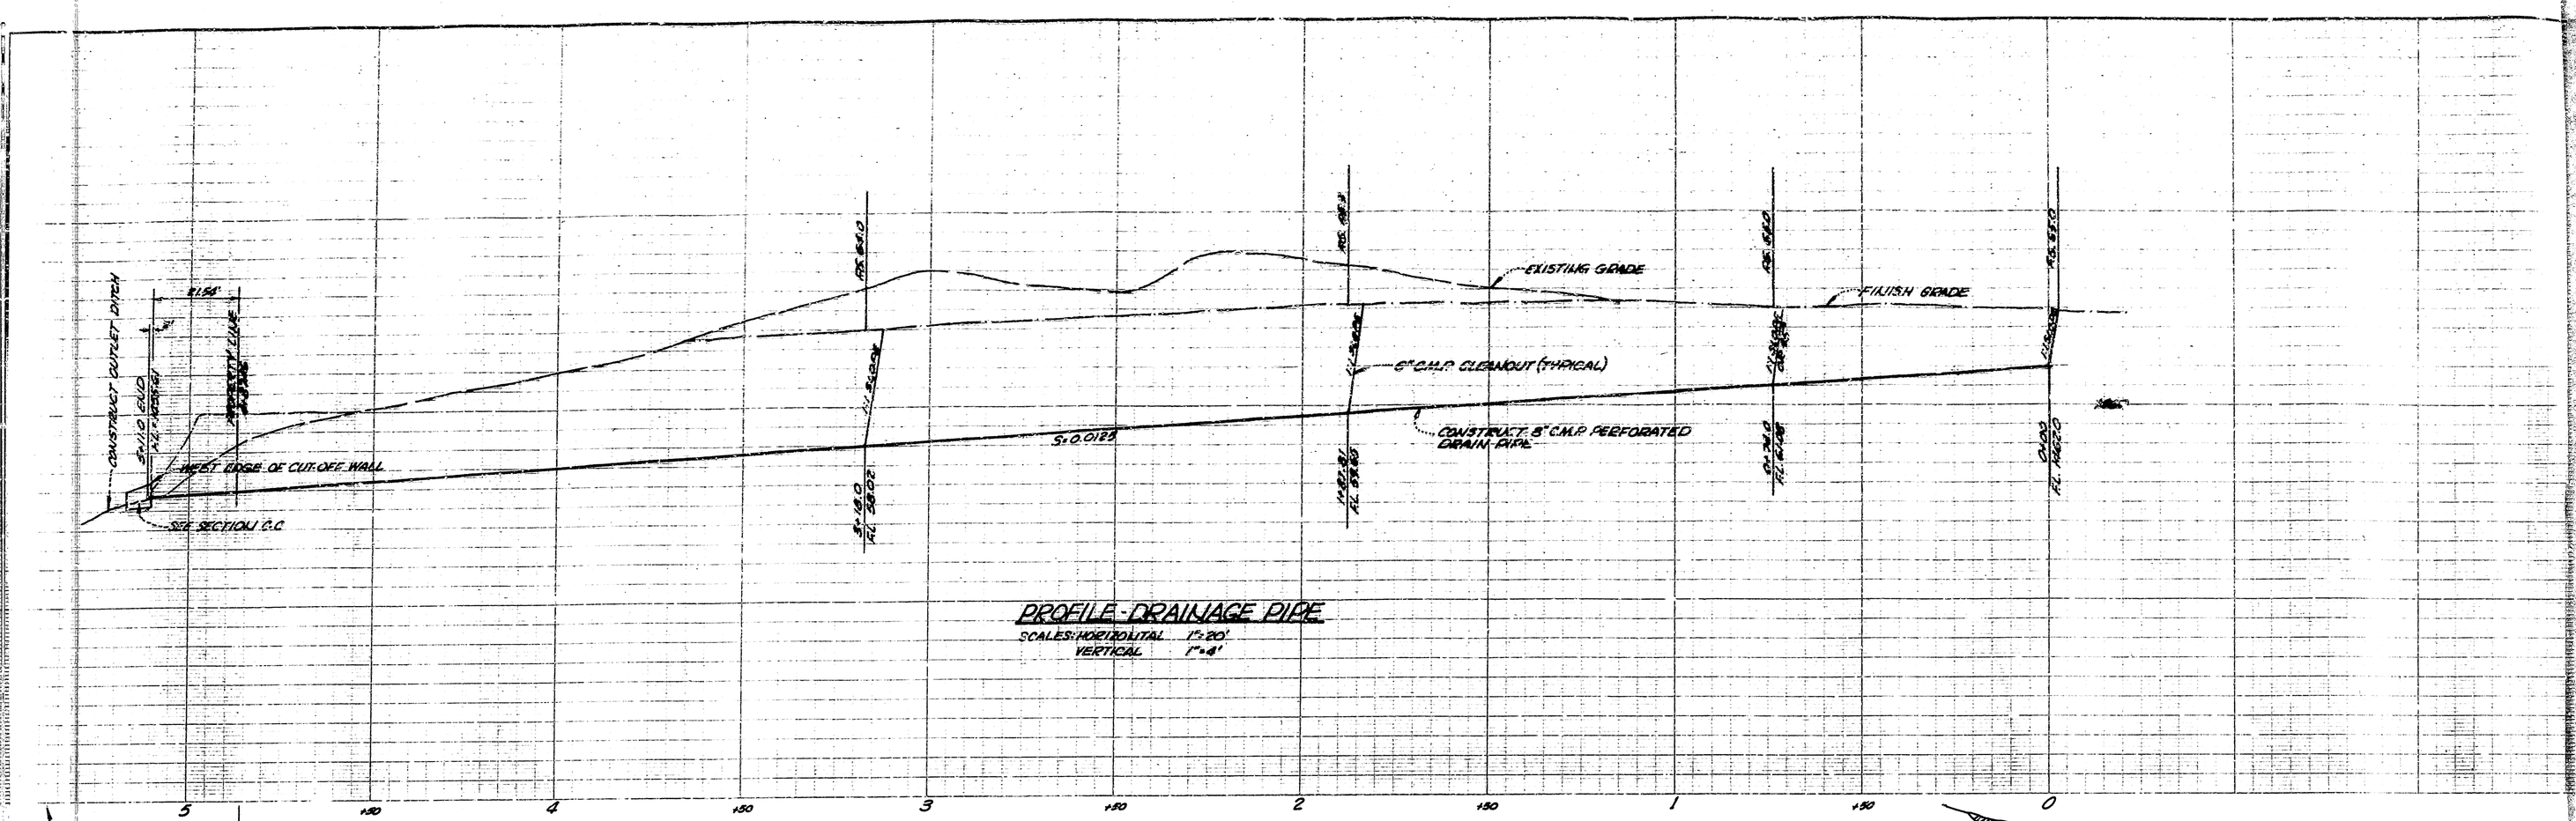

PROFILE - DRAINAGE PIPE

SCALES: HORIZONTAL 1"=20'
VERTICAL 1"=4'

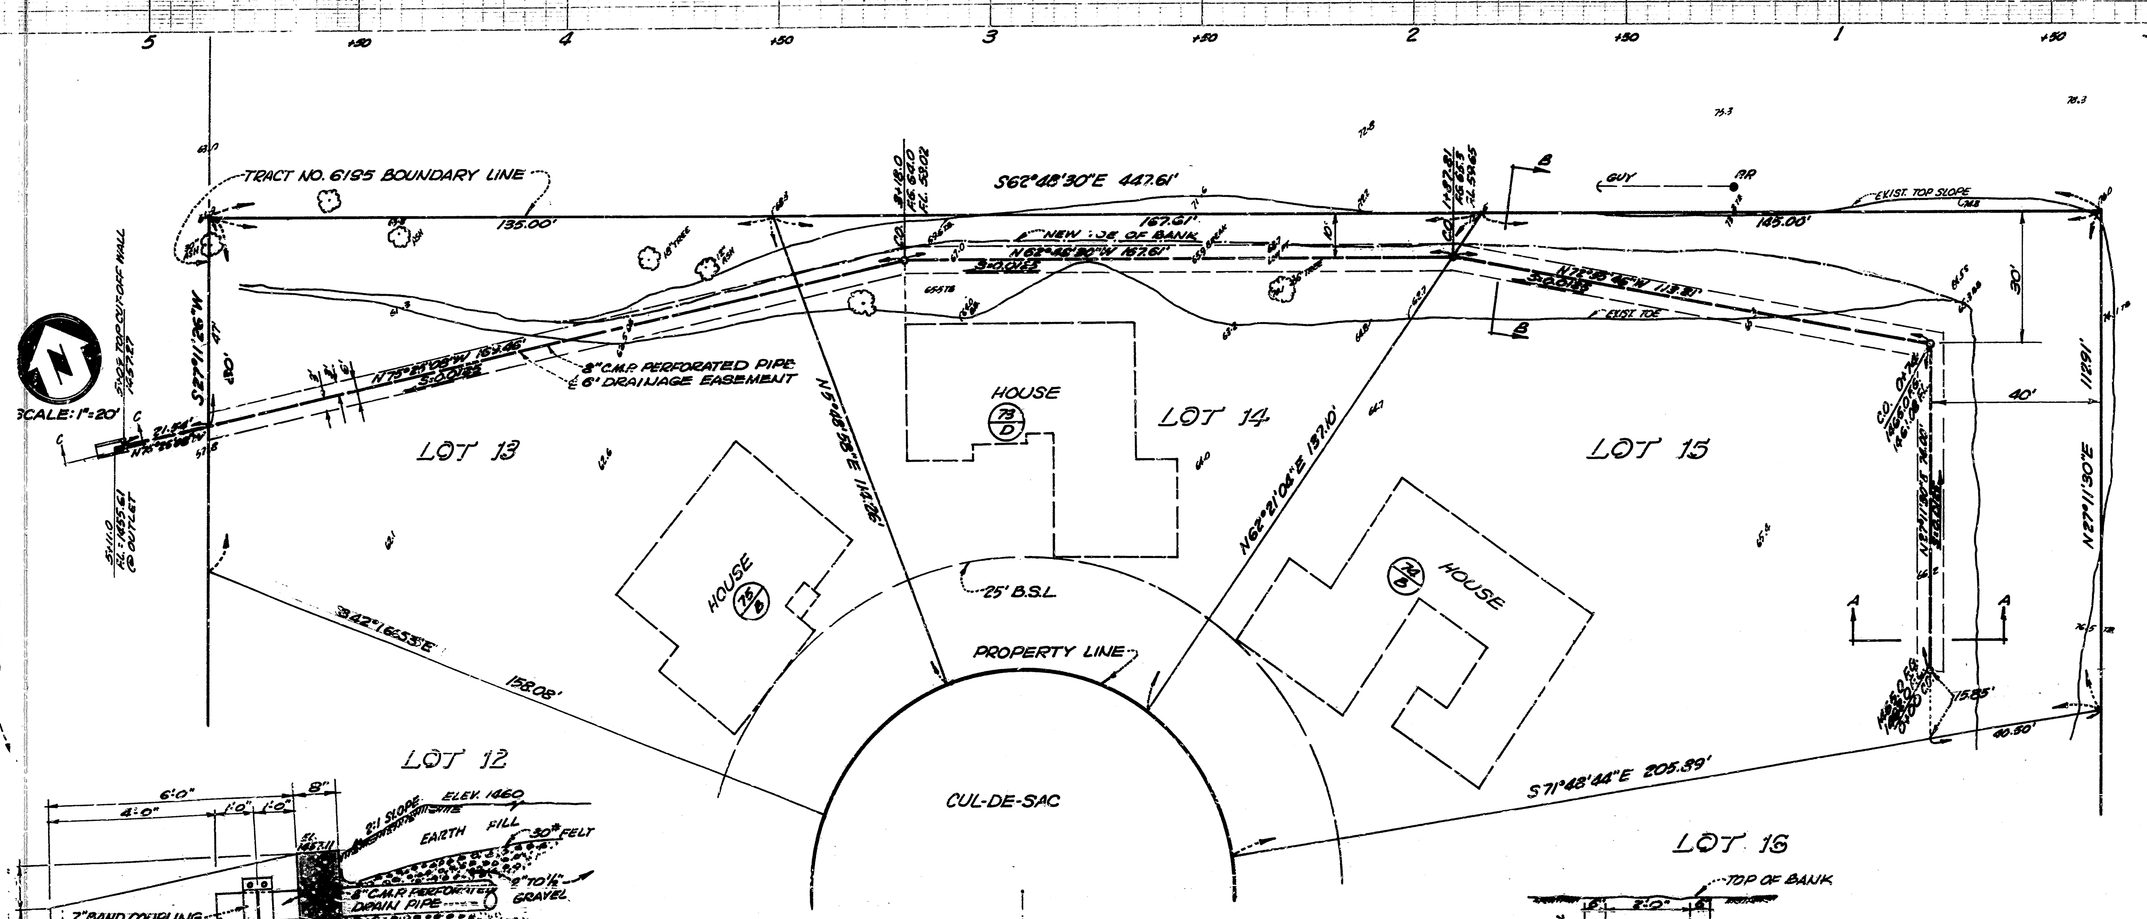

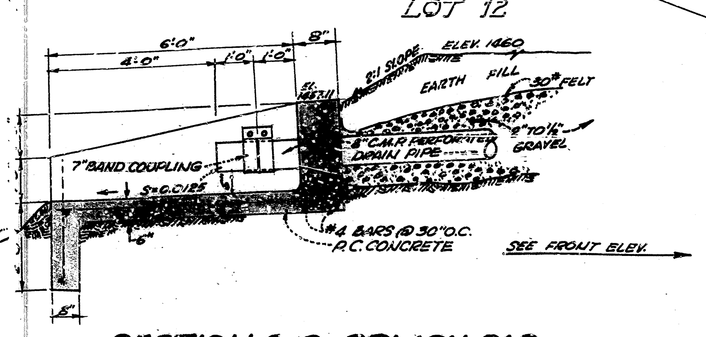

SECTION C-C SPLASH PAD

SCALE: 1"=2'

PLAN - DRAIN DITCH

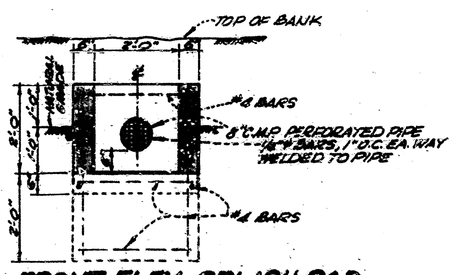

FRONT ELEV. - SPLASH PAD

SCALE: 1"=2'

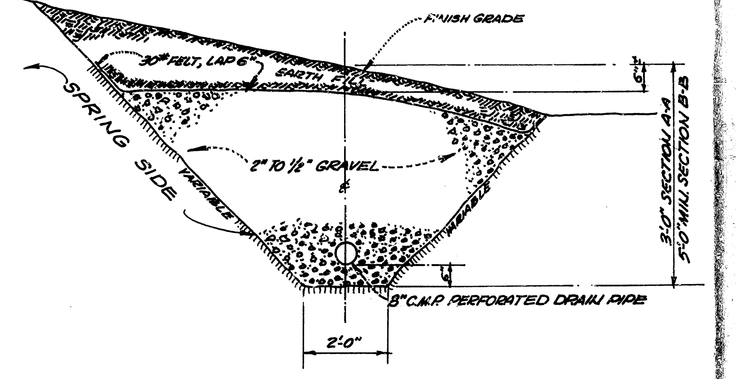

TYPICAL DRAIN SECTION

SCALE: 1"=2'

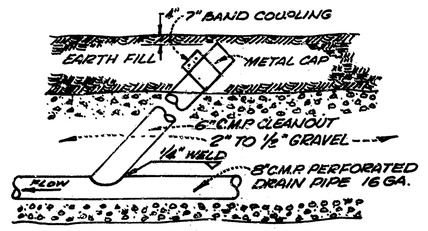

TYPICAL CLEANOUT

SCALE: 1"=2'

S. B. COUNTY FLOOD CONTROL PROP.

APPROVED July 8, 1963
A. J. Smith ASST. CITY ENGINEER
REGISTERED CIVIL ENGINEER NO. 13453

DEPARTMENT OF ENGINEERING
CITY OF SAN BERNARDINO

DRAINAGE DITCH FOR LOTS 13, 14 & 15, TRACT NO. 6195

SUBMITTED BY Joseph E. Bonadiman
REGISTERED CIVIL ENGINEER NO. 5344

APPROVED July 8, 1963
CITY ENGINEER
REGISTERED CIVIL ENGINEER NO. 1840

REFERENCE
DRAWN BY MHP
CHECKED BY WEB
DRAWING NO. 30
SHEET OF 1 SHEET

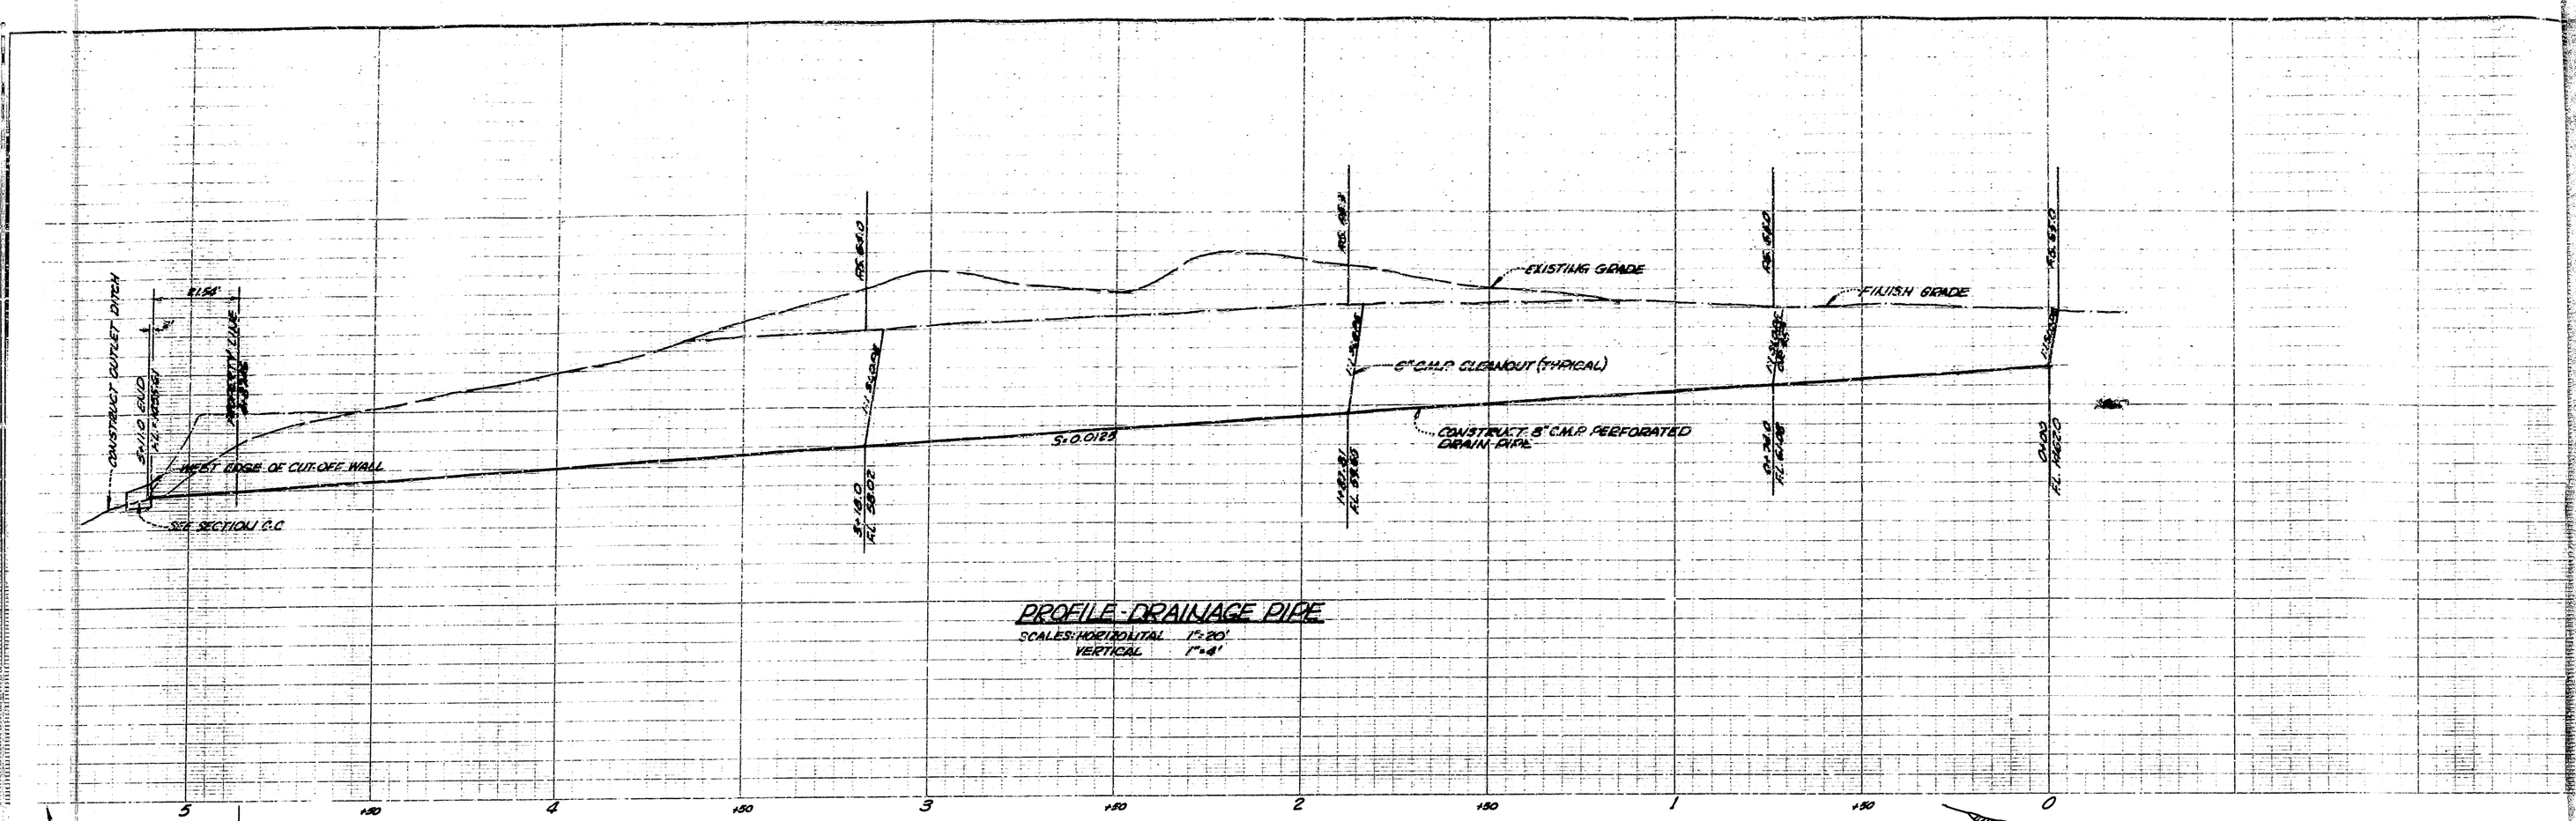

PROFILE - DRAINAGE PIPE

SCALES: HORIZONTAL 1"=20'
VERTICAL 1"=4'

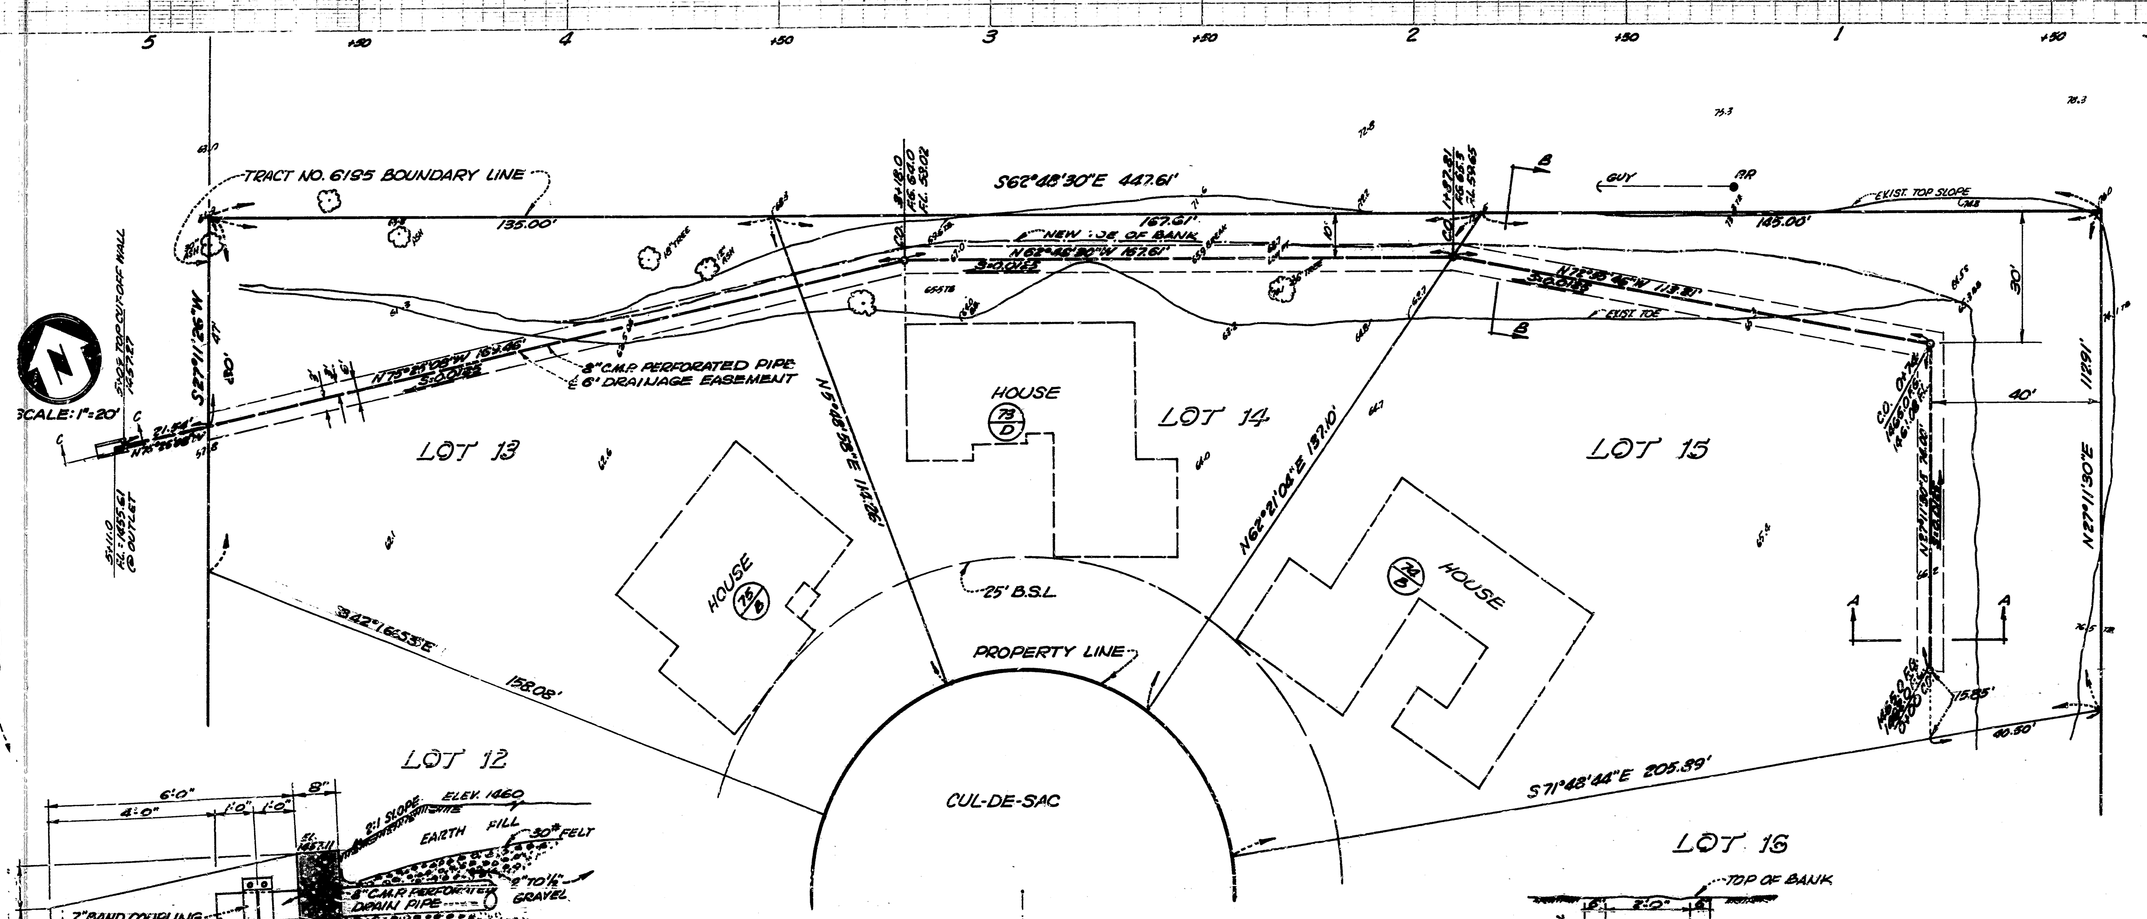

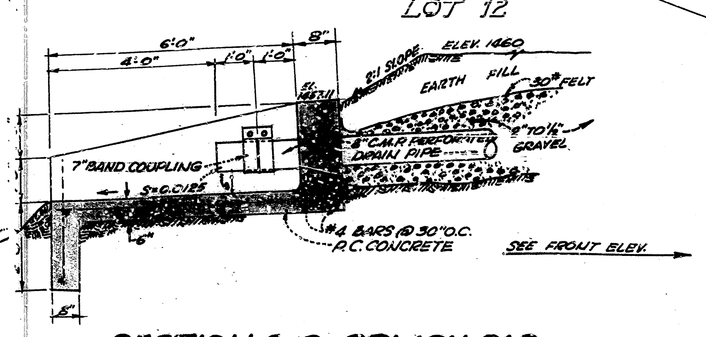

SECTION C-C SPLASH PAD

SCALE: 1"=2'

PLAN - DRAIN DITCH

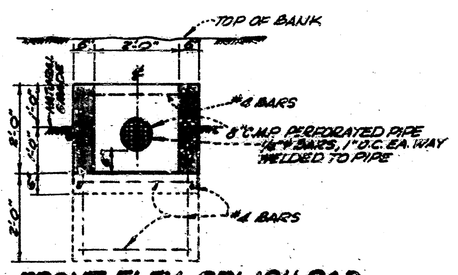

FRONT ELEV. - SPLASH PAD

SCALE: 1"=2'

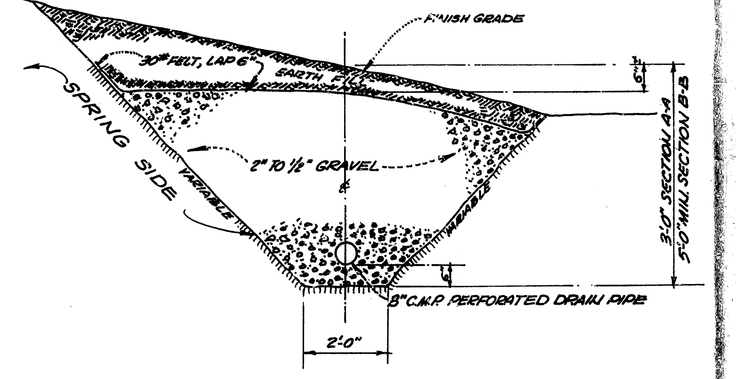

TYPICAL DRAIN SECTION

SCALE: 1"=2'

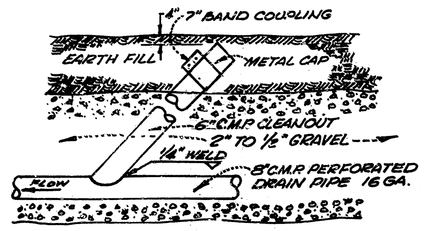

TYPICAL CLEANOUT

SCALE: 1"=2'

S. B. COUNTY FLOOD CONTROL PROP.

APPROVED July 8, 1963
A. J. Smith ASST. CITY ENGINEER
REGISTERED CIVIL ENGINEER NO. 13453

DEPARTMENT OF ENGINEERING
CITY OF SAN BERNARDINO

DRAINAGE DITCH FOR LOTS 13, 14 & 15, TRACT NO. 6195

SUBMITTED BY Joseph E. Bonadiman
REGISTERED CIVIL ENGINEER NO. 5344

APPROVED July 8, 1963
CITY ENGINEER
REGISTERED CIVIL ENGINEER NO. 1840

REFERENCE
DRAWN BY MHP
CHECKED BY WEB
DRAWING NO. 30
SHEET OF 1 SHEET