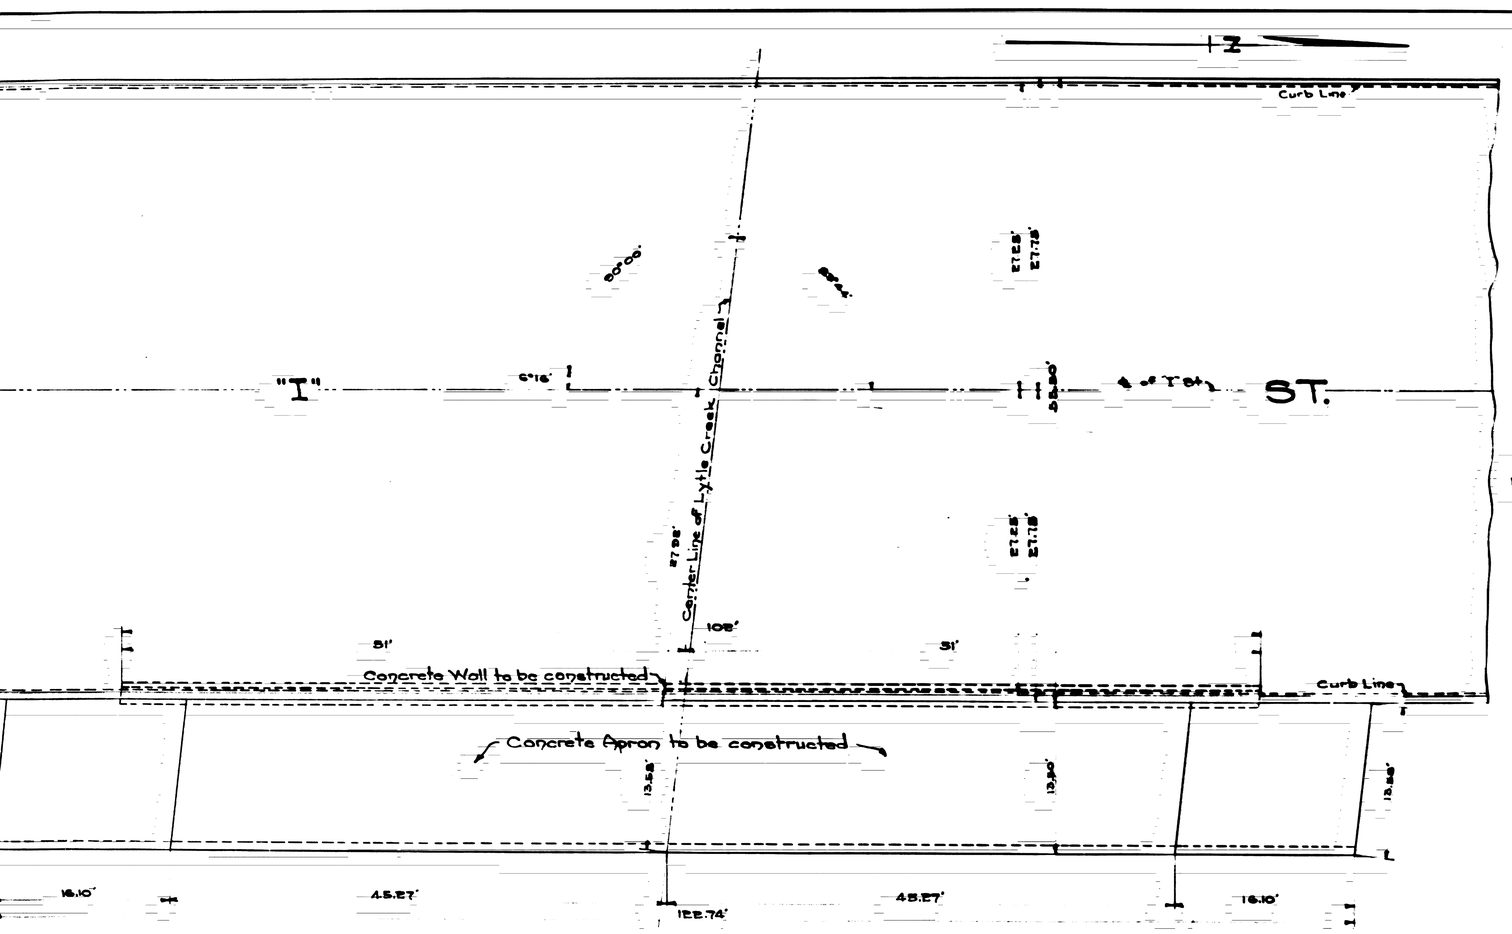

PLAN
Scale: 1"=6'

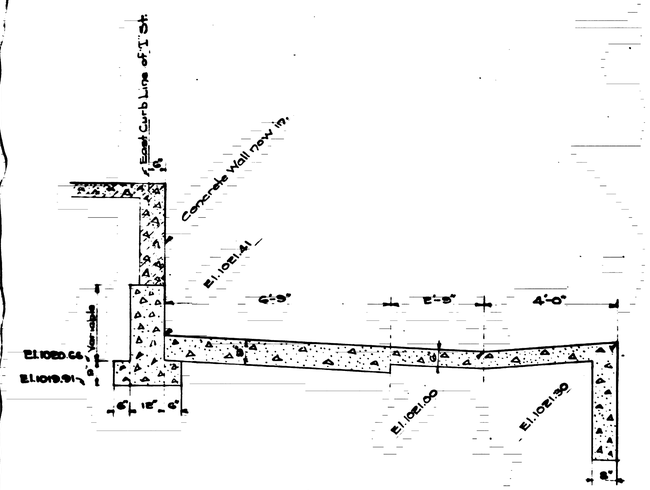

SECTION OF WALL AND APRON
Scale: 1/2"=1'

PLAN OF CONCRETE WALL AND APRON AT LYTLE CREEK AND "I" ST. SAN BERNARDINO, CALIF.

MAY 1935.

CHARLES L. FOULKE
CITY ENGINEER.

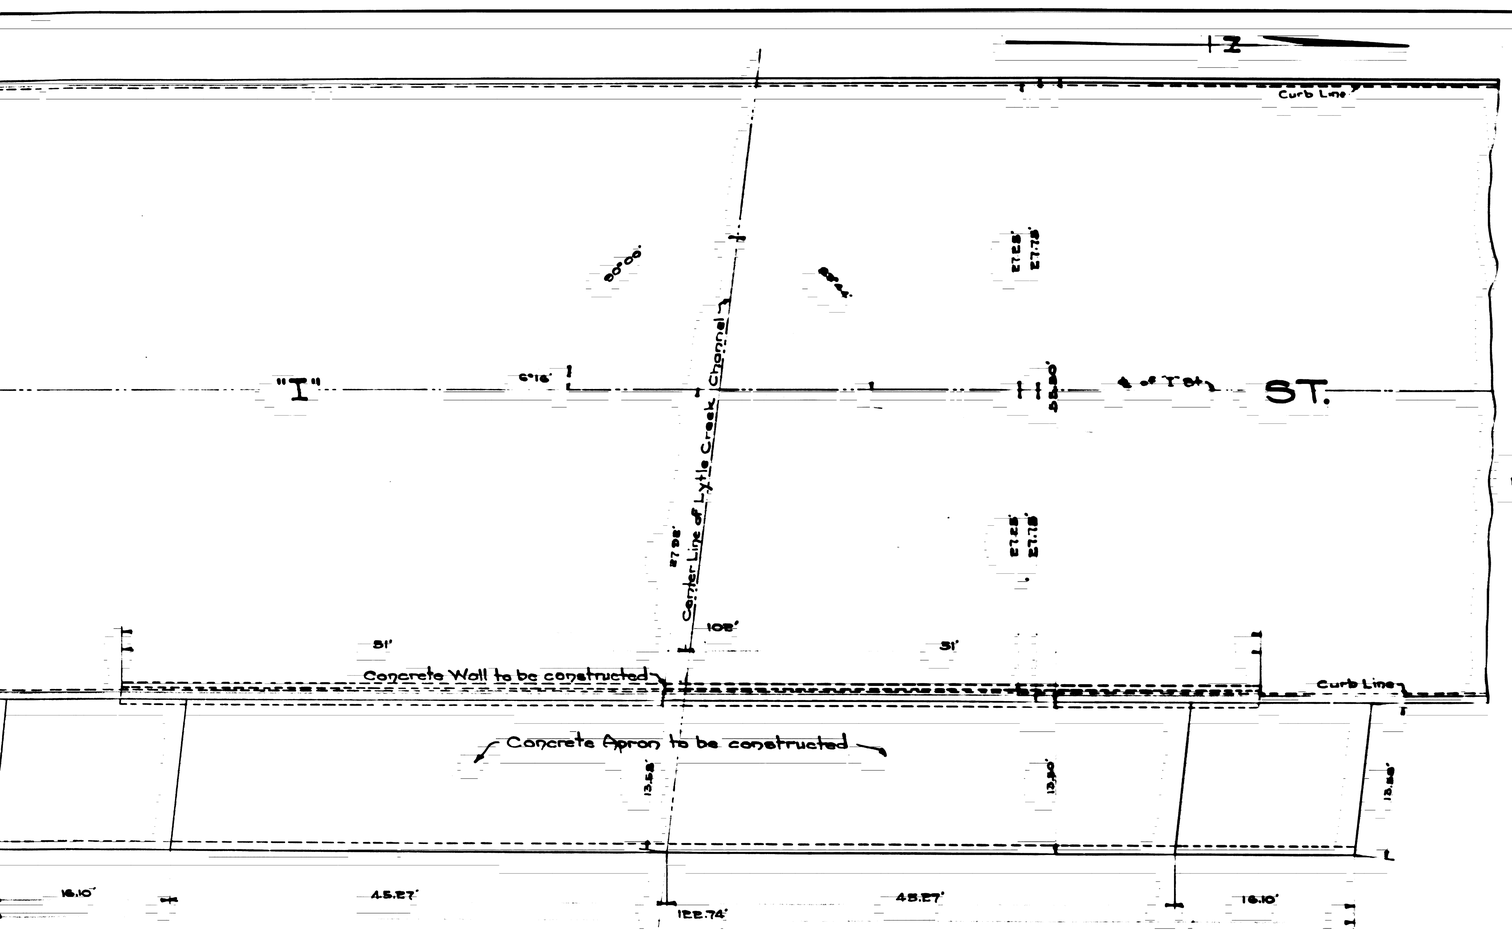

PLAN
Scale: 1"=6'

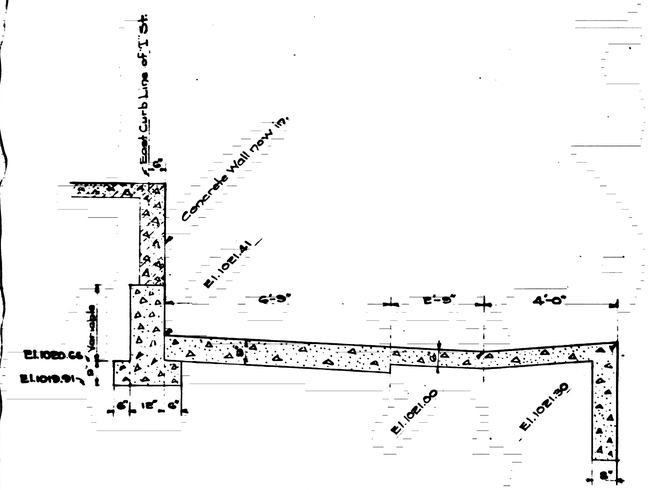

SECTION OF WALL AND APRON
Scale: 1/2"=1'

PLAN OF CONCRETE WALL AND APRON AT LYTLE CREEK AND "I" ST. SAN BERNARDINO, CALIF.

MAY 1935.

CHARLES L. FOULKE
CITY ENGINEER.