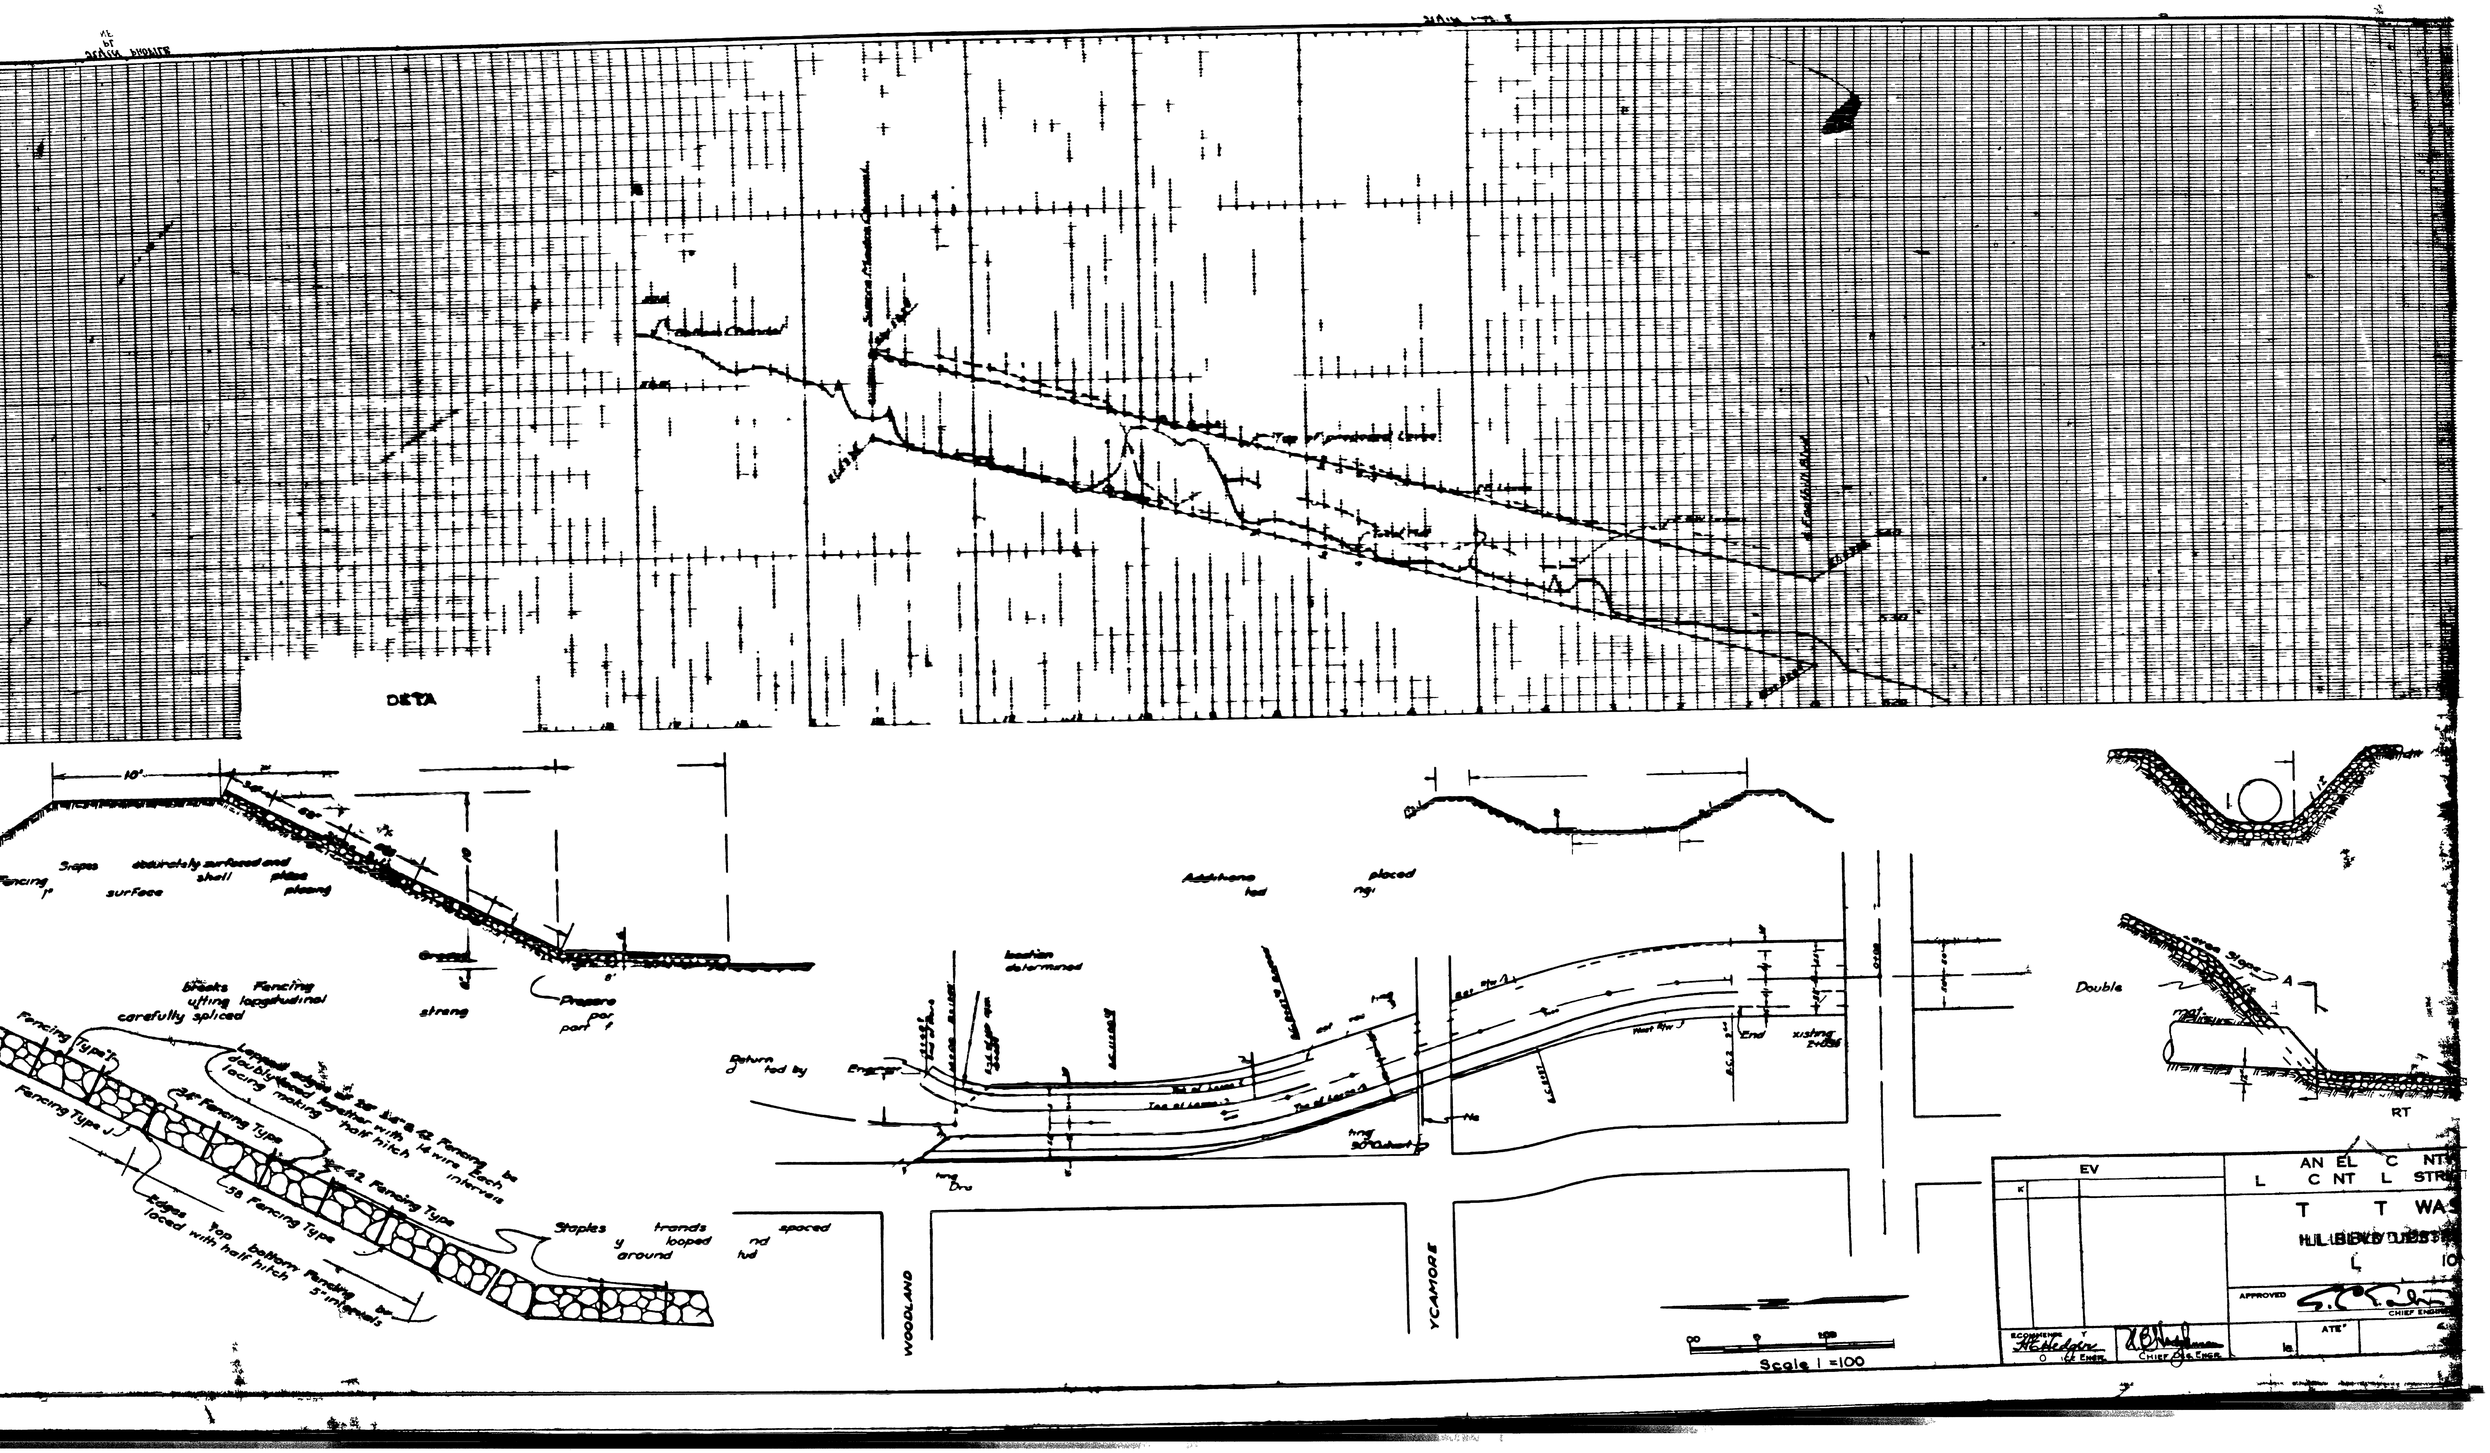
DETA
10'
Fencing Type J
Fencing Type J
Fencing Type
Fencing Type
Fencing Type
Staples
Return
Engineer
Scale 1 =100
WOODLAND
YCAMORE
RT
Double
EV
APPROVED
CHIEF ENGINEER
CHIEF Jr. ENGR.

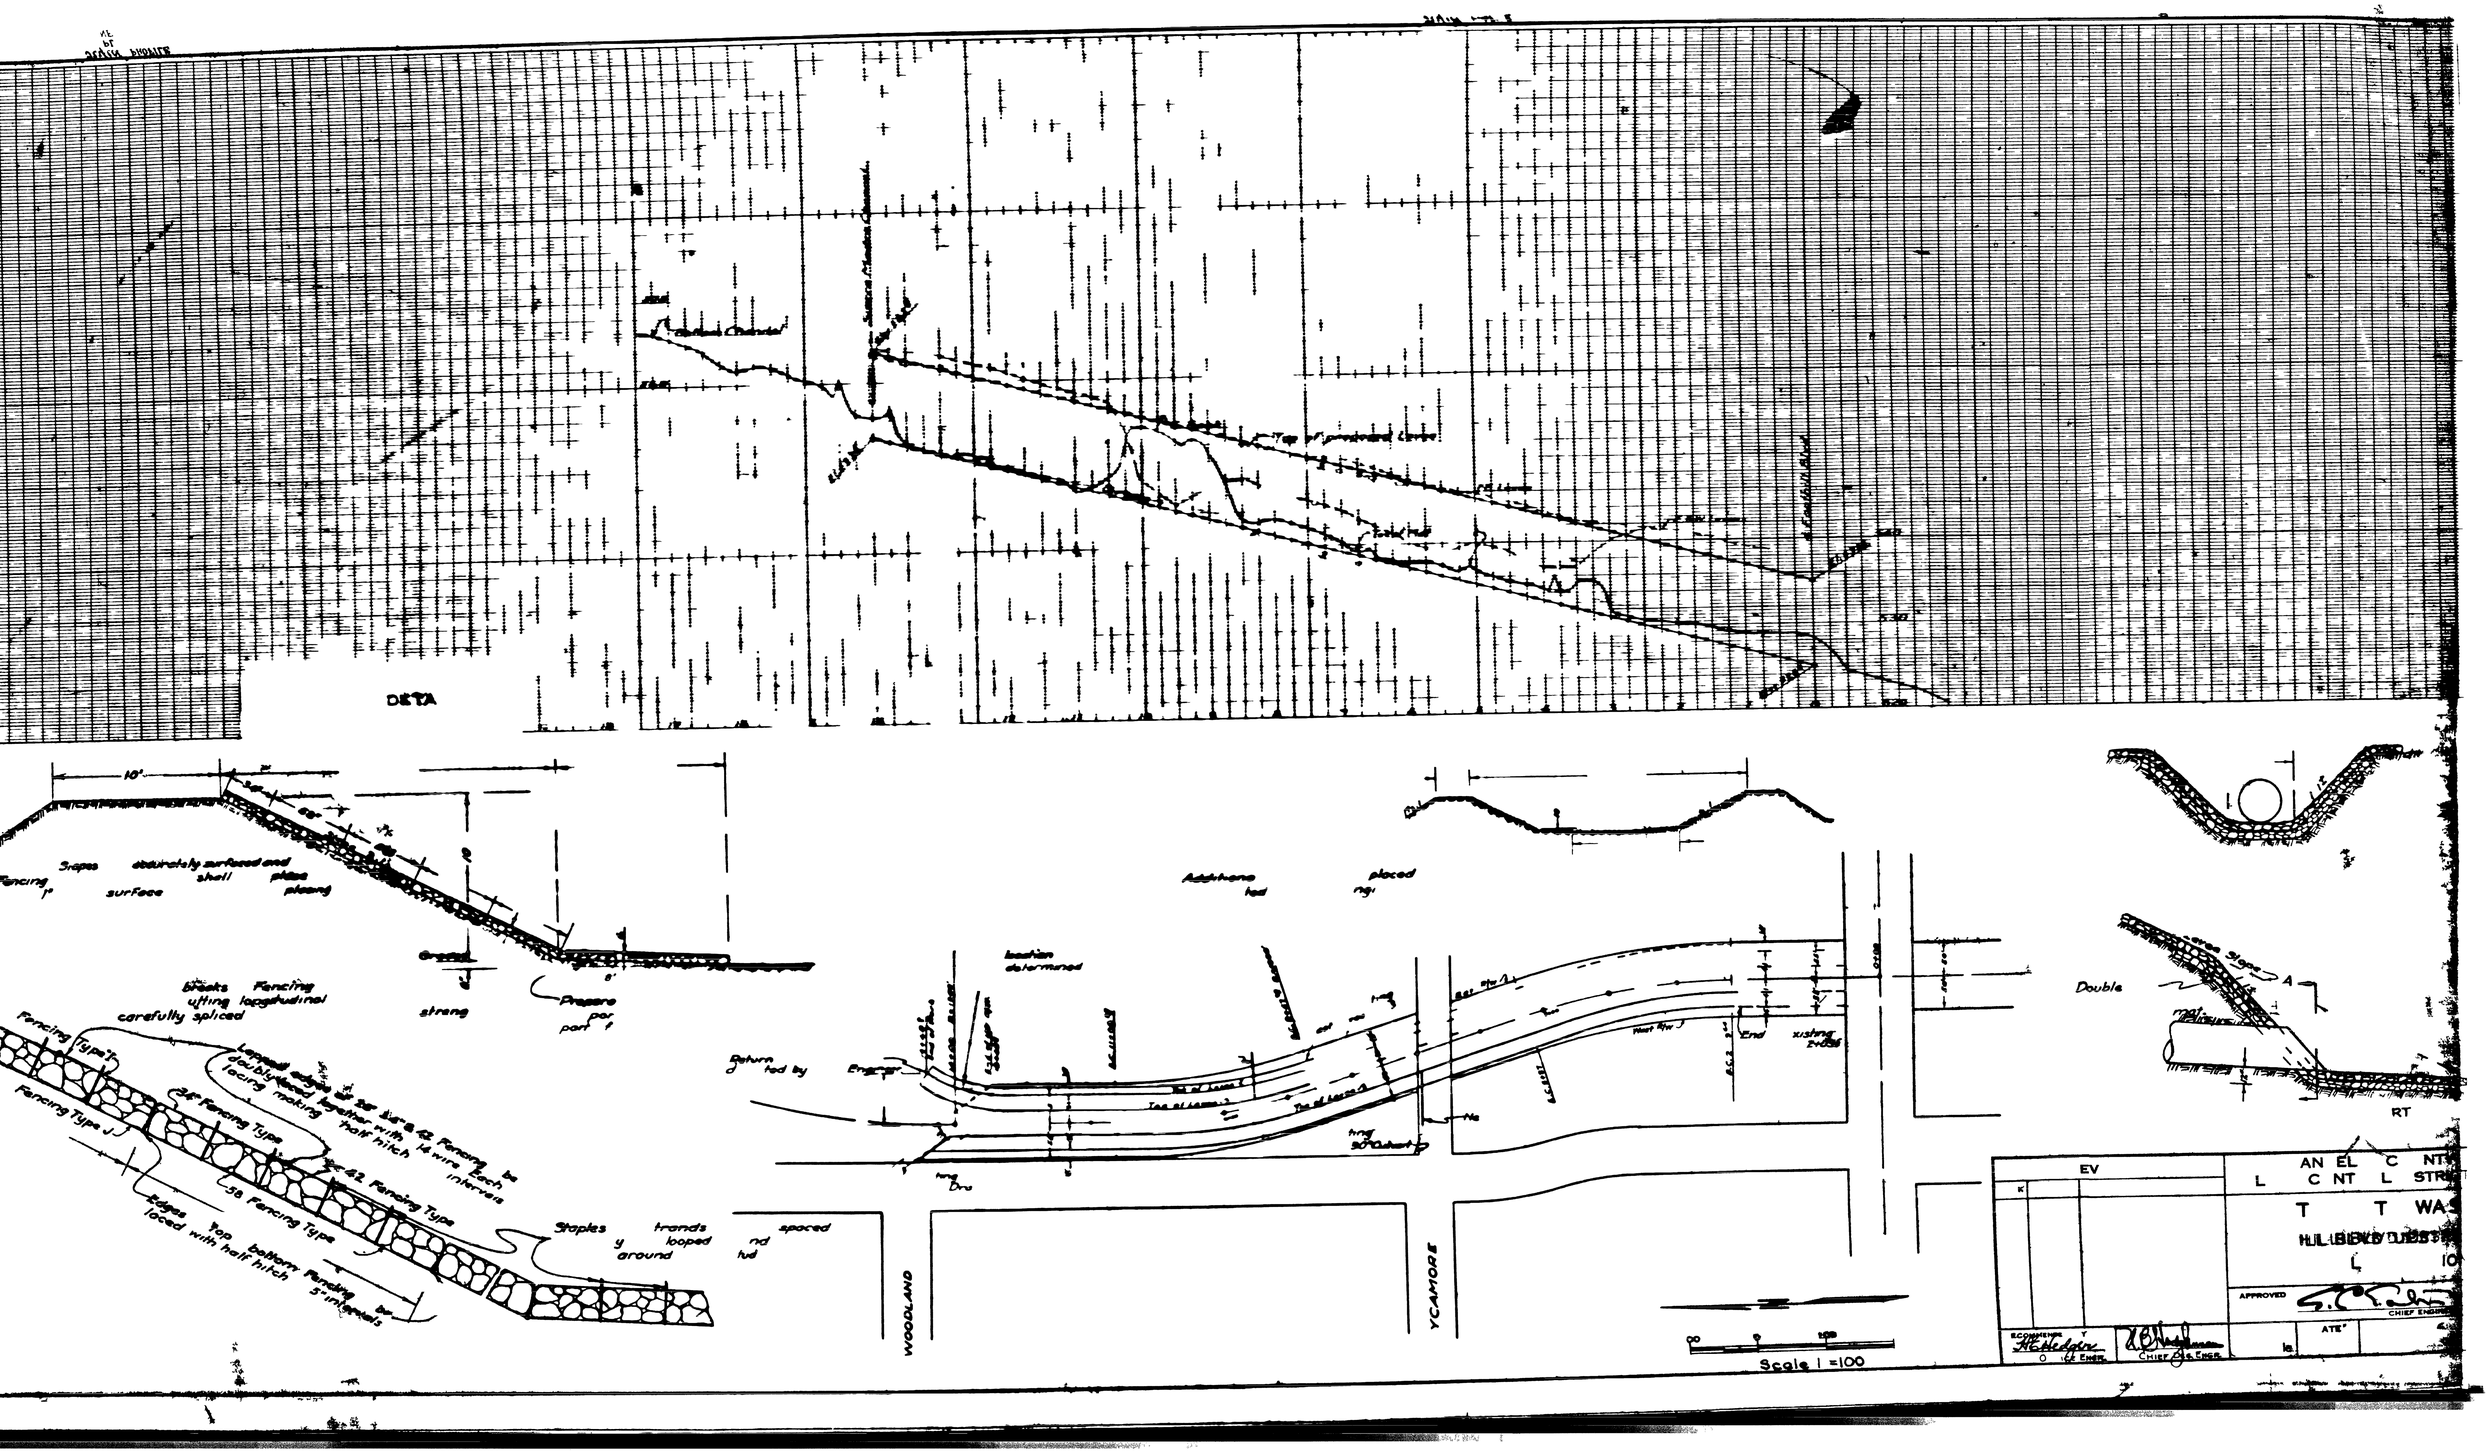
DETA
10'
Fencing Type J
Fencing Type J
Fencing Type
Fencing Type
Fencing Type
Staples
Return
Engineer
Scale 1 =100
WOODLAND
YCAMORE
RT
Double
EV
APPROVED
CHIEF ENGINEER
CHIEF Jr. ENGR.