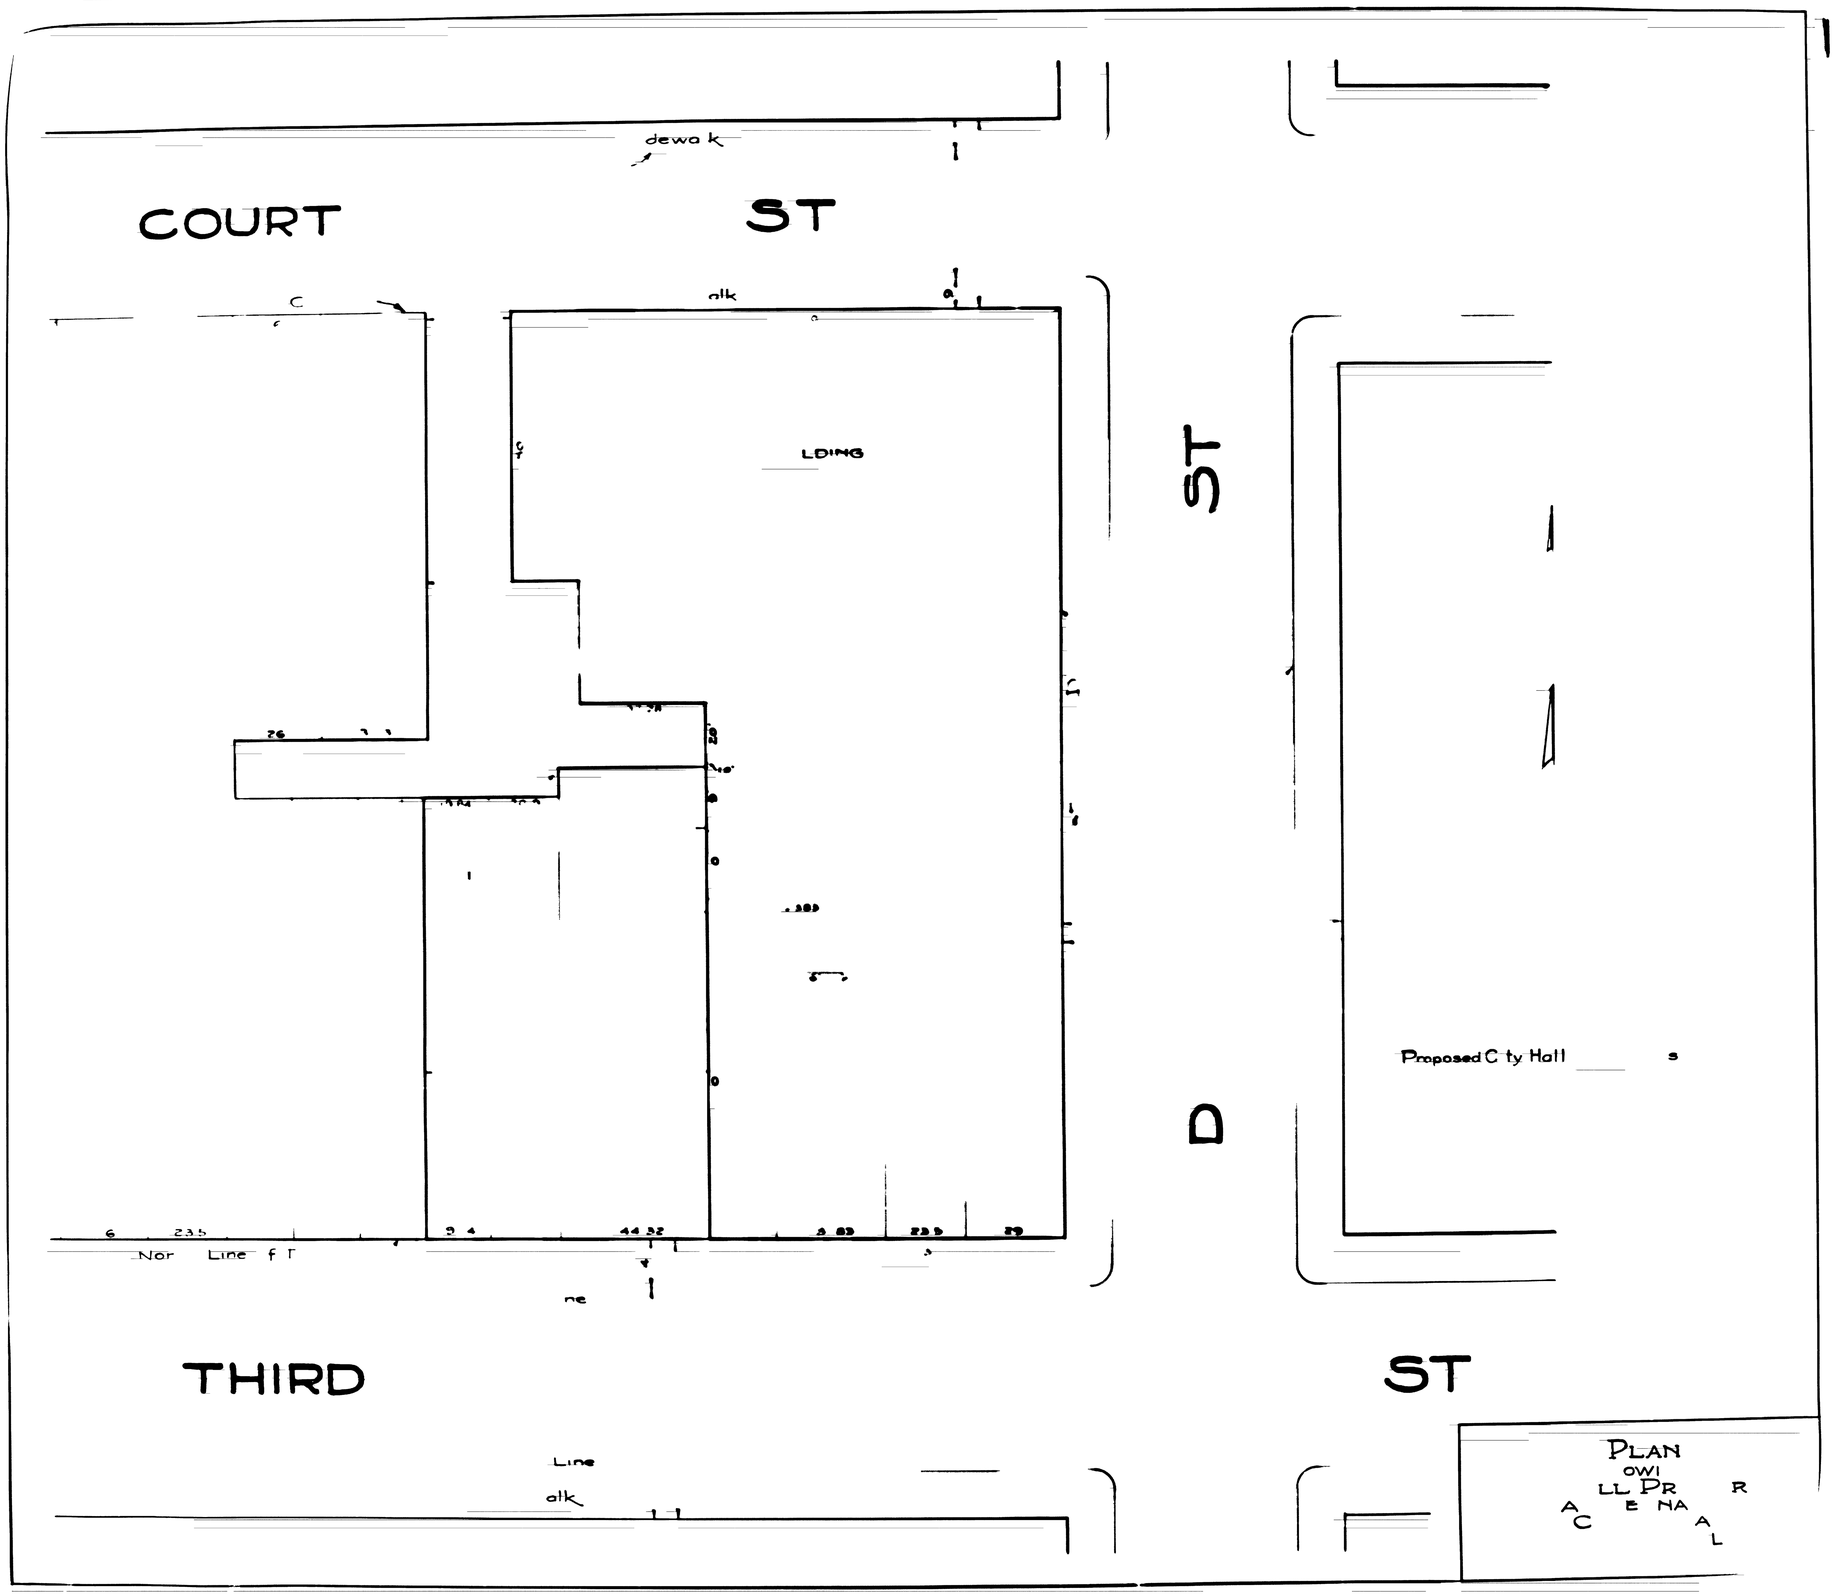
dewa k
COURT
ST
alk
LDING
ST
Proposed C ty Hall
D
Nor Line f T
ne
THIRD
ST
Line
alk
PLAN
OWI
LL PR
R
A
E NA
A
C
L

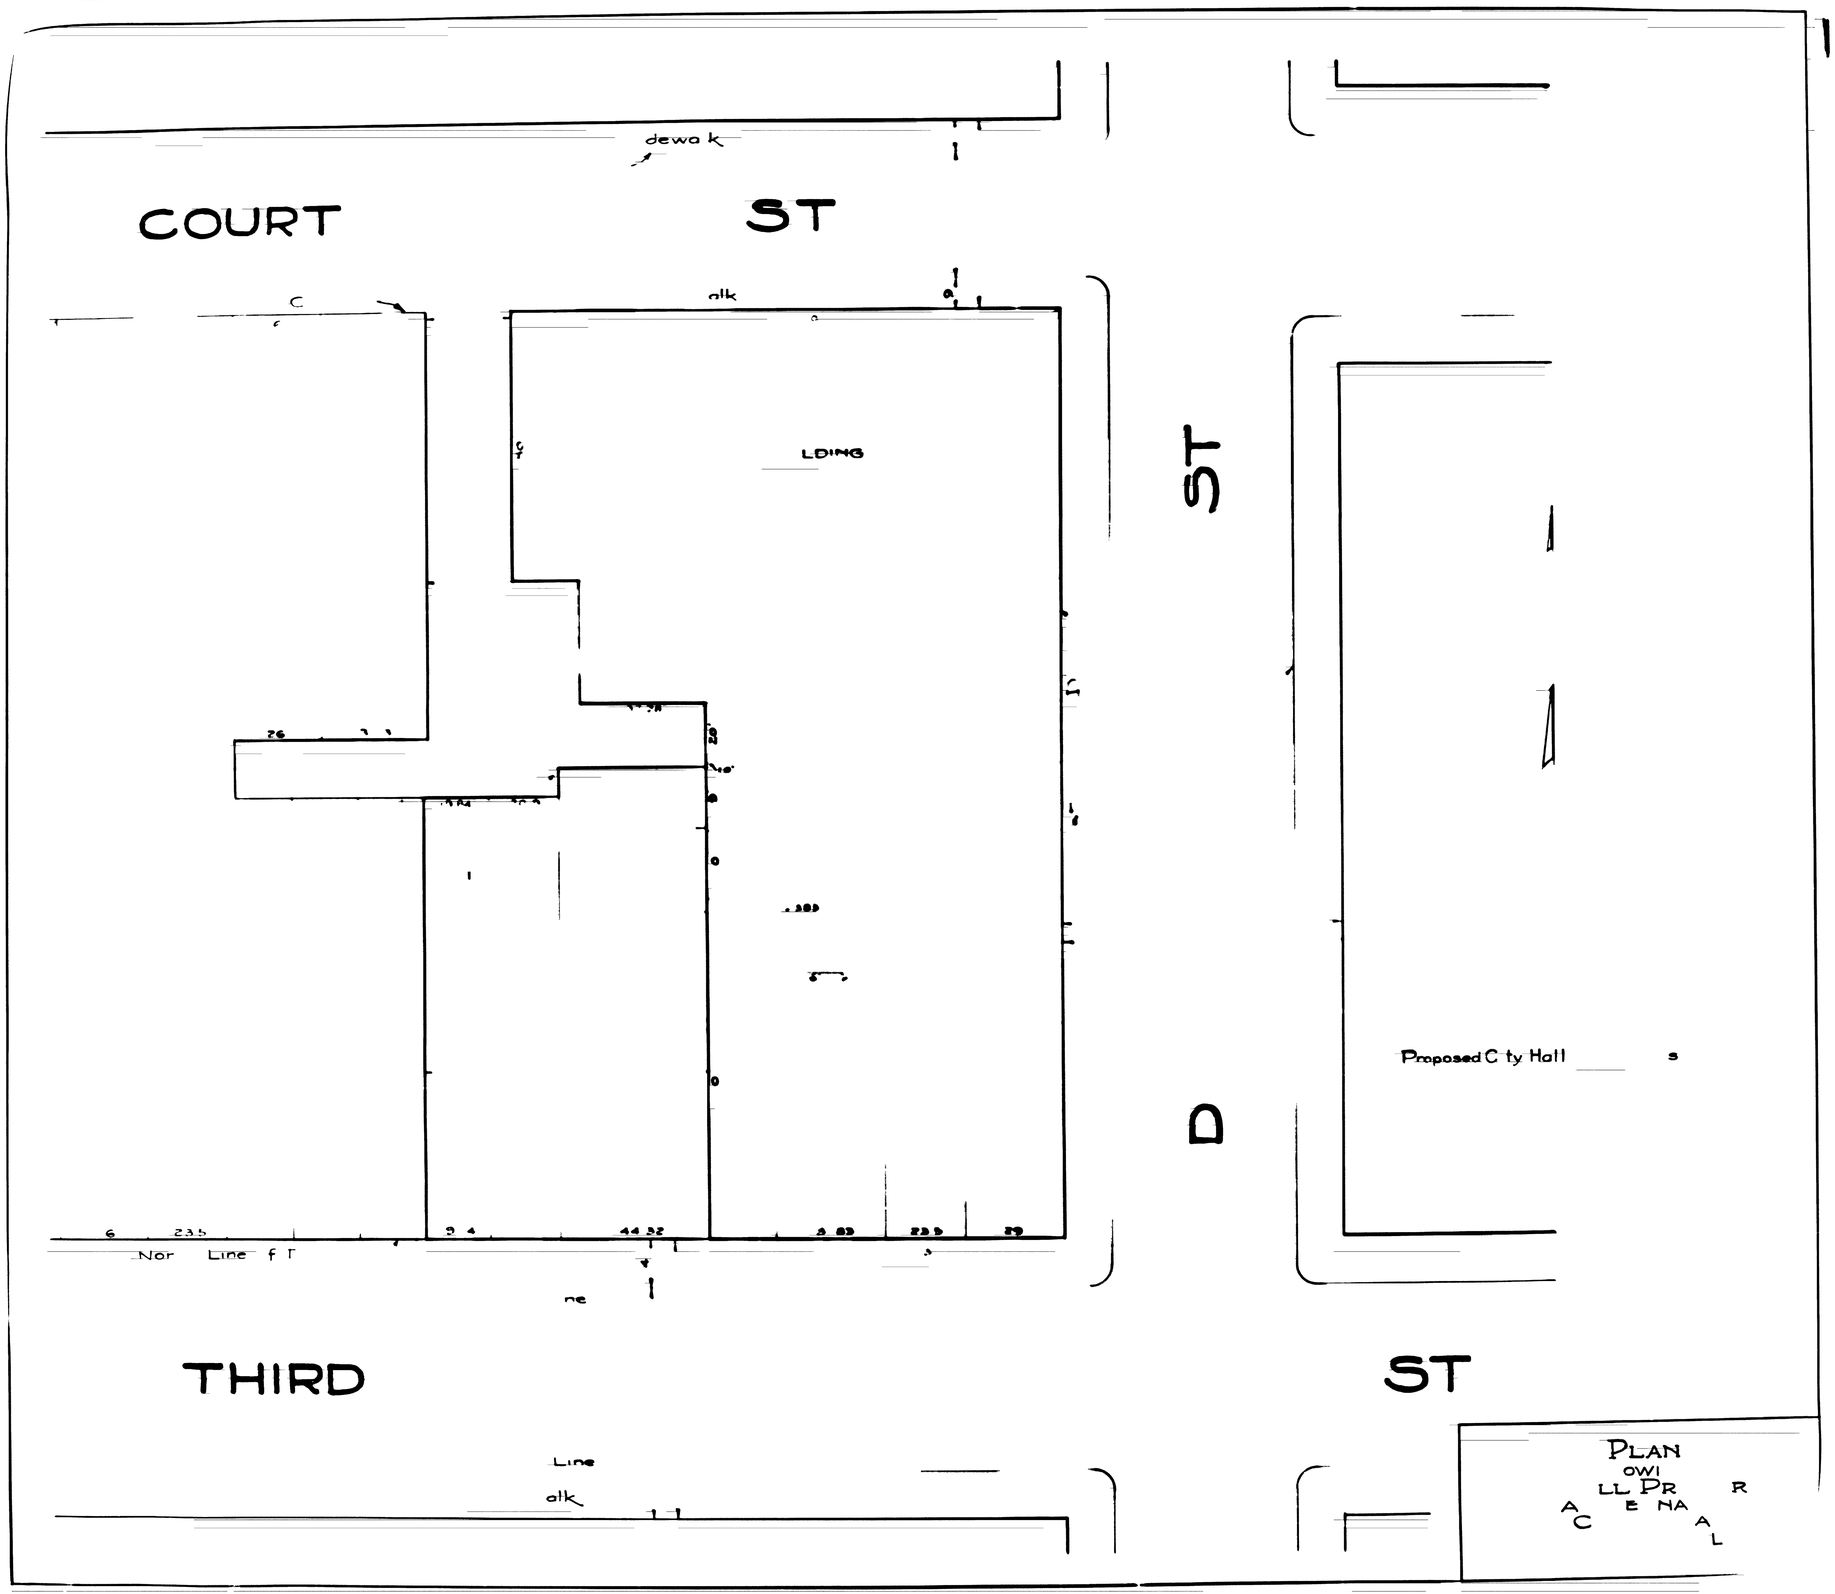
dewa k
COURT
ST
alk
LDING
ST
Proposed C ty Hall
D
Nor Line f T
ne
THIRD
ST
Line
alk
PLAN
OWI
LL PR
R
A
E NA
A
C
L