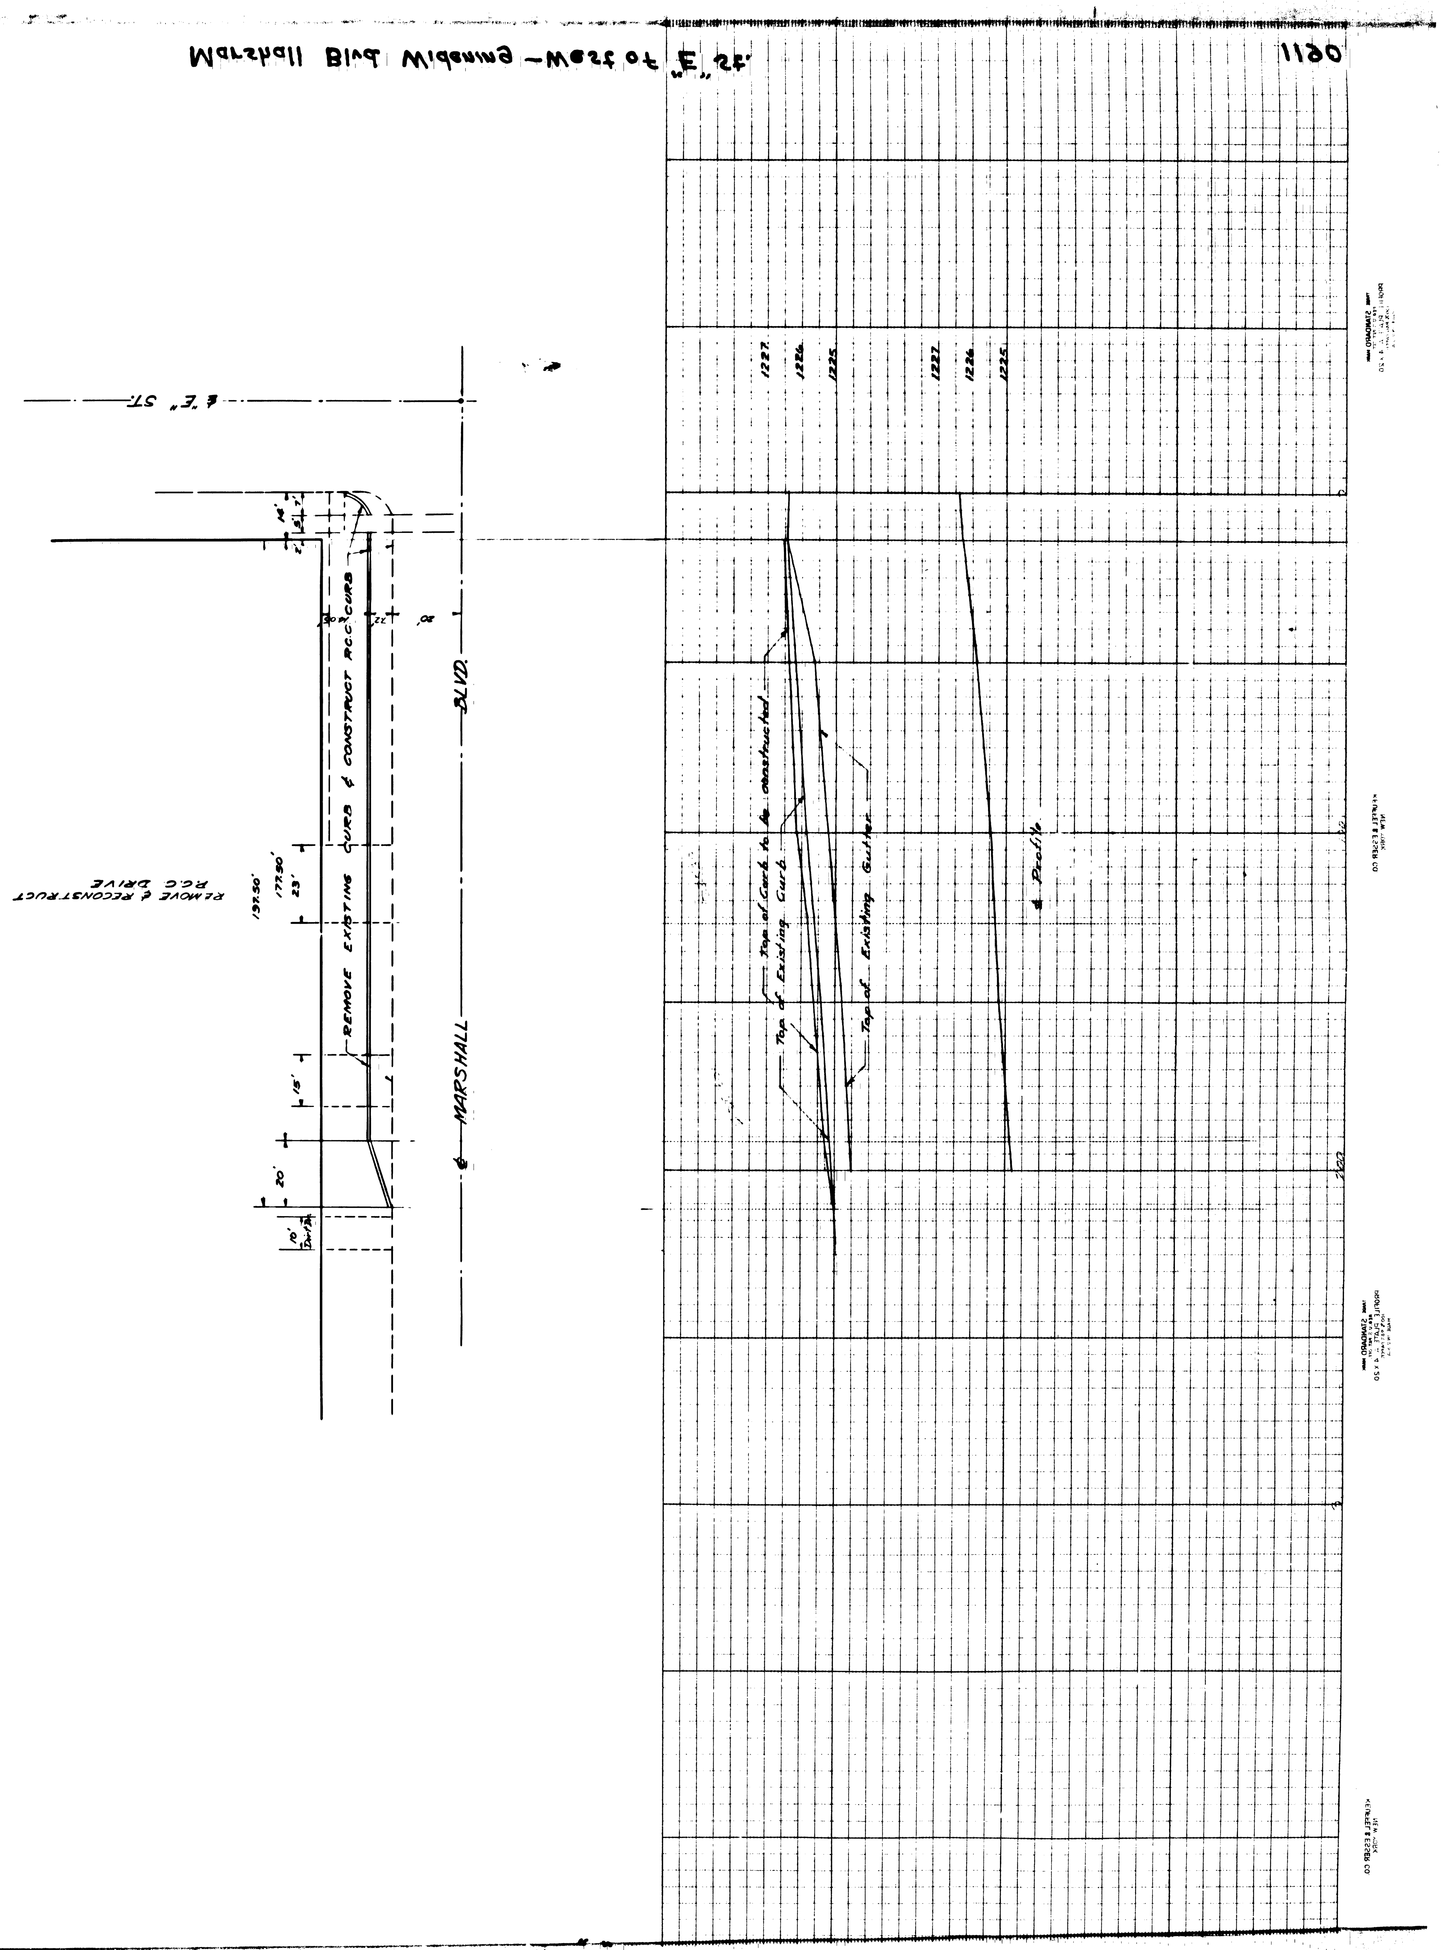
Marshall Blvd Widening - West of "E" St.
"E" St.
MARSHALL BLVD.
REMOVE EXISTING CURB & CONSTRUCT R.C.C. CURB
REMOVE & RECONSTRUCT R.C.C. DRIVE
139.50'
177.80'
23'
15'
20'
10'
Top of Existing Curb
Top of Existing Curb to be constructed
Top of Existing Gutter
Profile
1227
1226
1225
1227
1226
1225

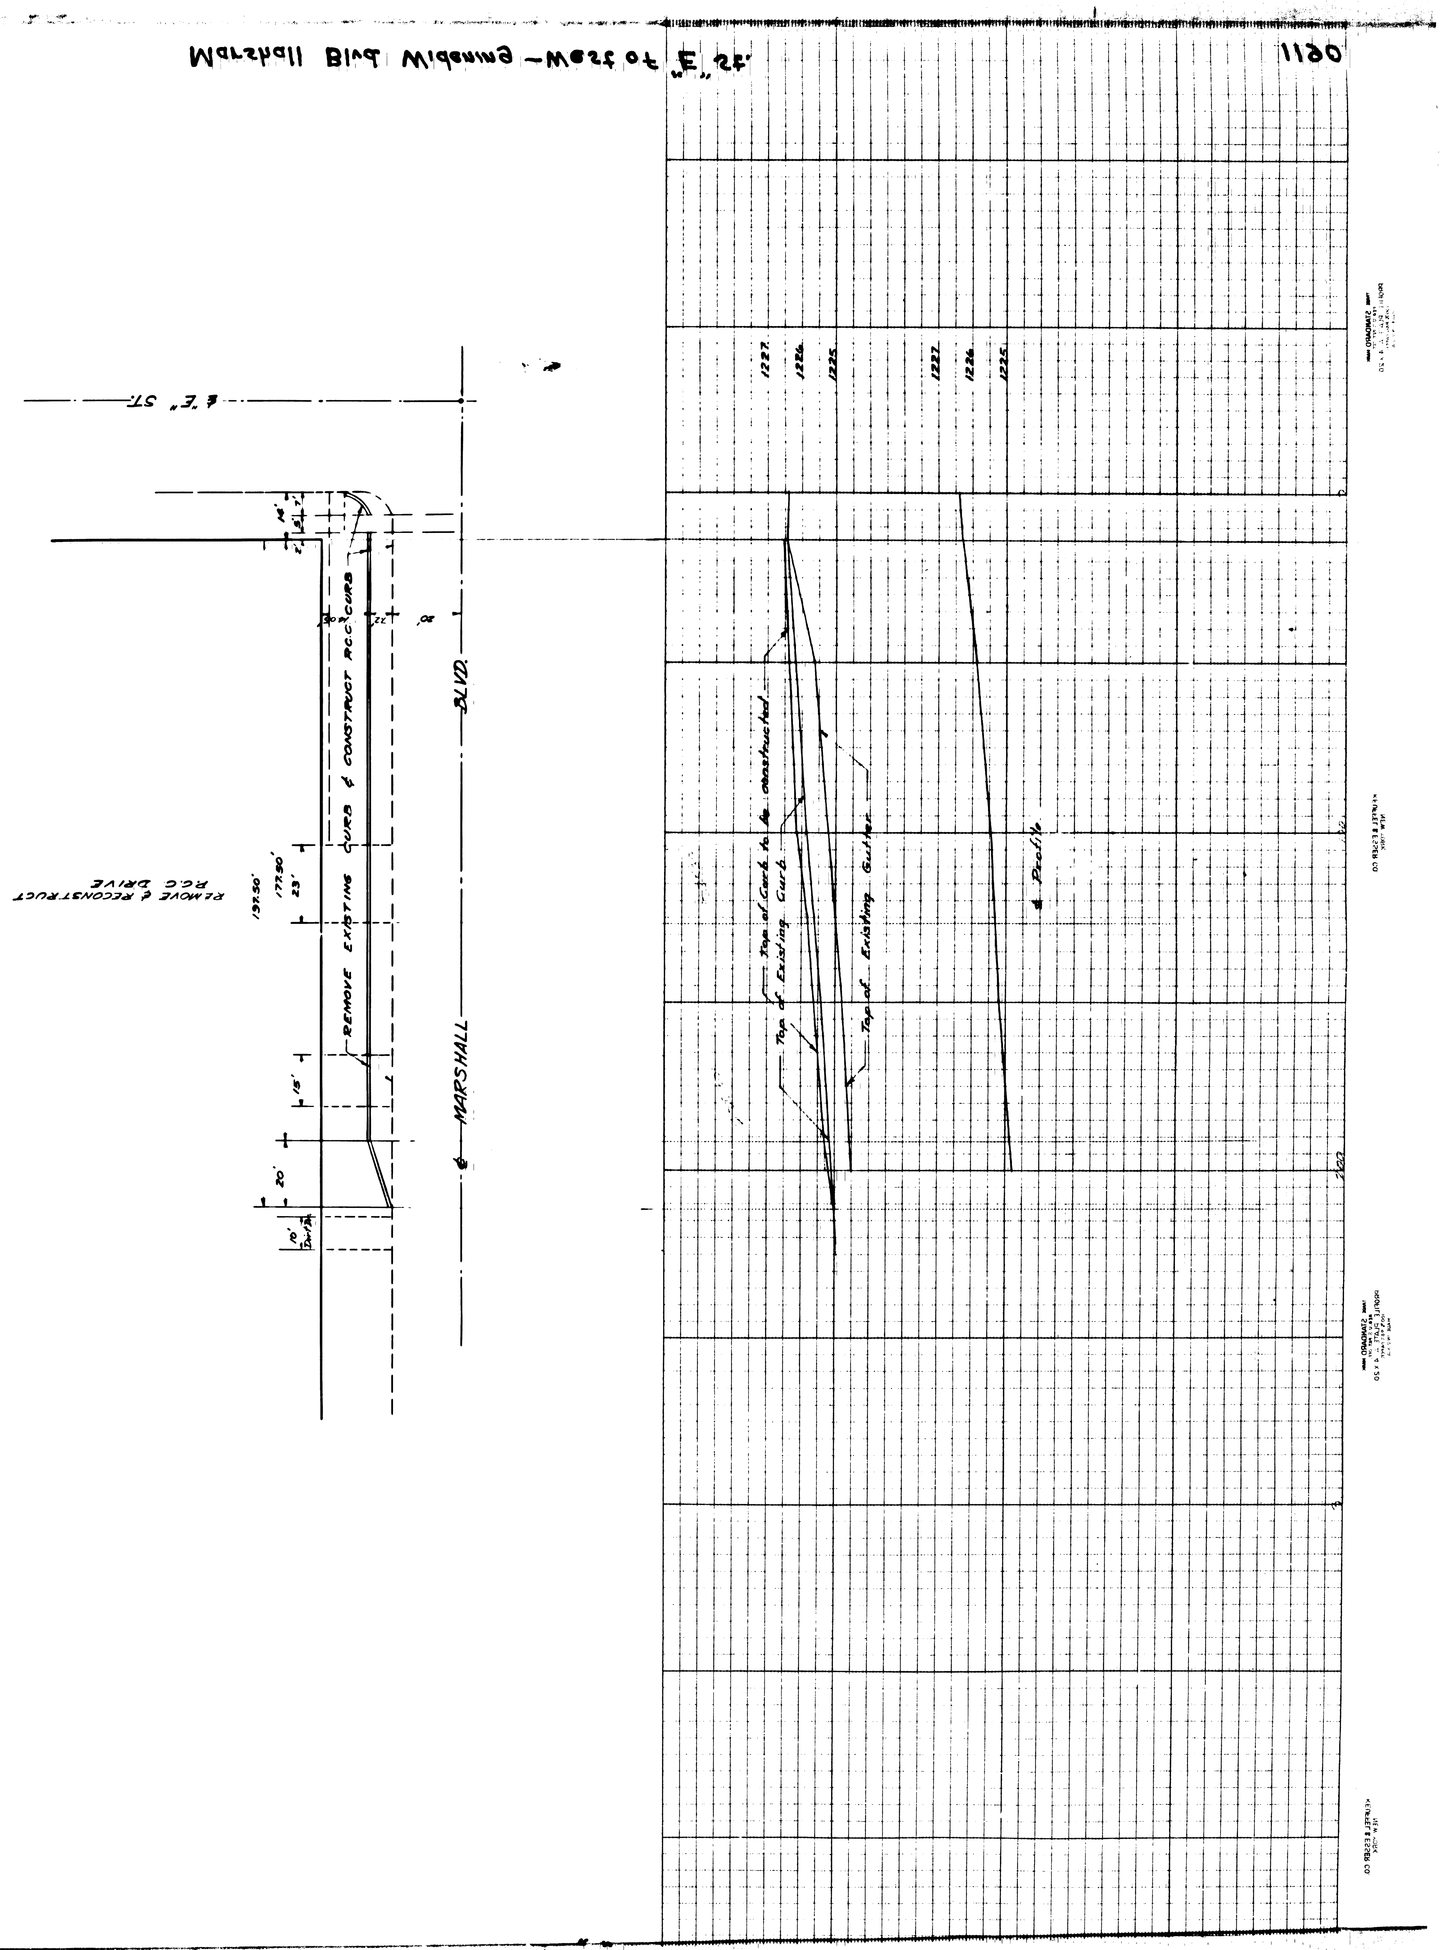
Marshall Blvd Widening - West of "E" St.
"E" St.
MARSHALL BLVD.
REMOVE EXISTING CURB & CONSTRUCT R.C.C. CURB
REMOVE & RECONSTRUCT R.C.C. DRIVE
139.50'
177.80'
23'
15'
20'
10'
Top of Existing Curb
Top of Existing Curb to be constructed
Top of Existing Gutter
Profile
1227
1226
1225
1227
1226
1225