GENERAL NOTES

1. All work embodied on these Plans shall be done in conformity with applicable provisions of Standard Specifications No. 2071 and Standard Drawing No. 2321 on file in the Office of the City Engineer.
2. Bench Mark
   Top of Bolt, Headwall of overflow Pipe 100 ft. North of ℄ of 5th St.
   EL. 1032.92 M.S.L.
3. Pour Concrete around all joints of Cast Iron Pipe

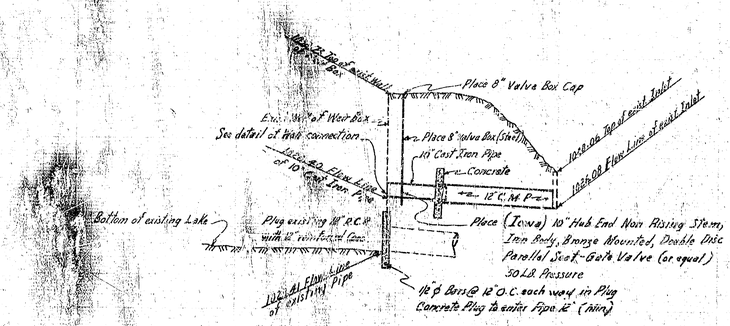

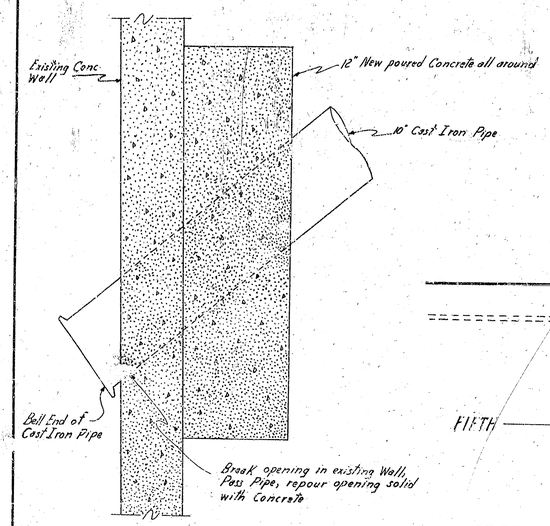

PLAN DETAIL-WALL CONNECTION
Scale 1½" = 1'-0"

PROFILE
Scale Horz. 1" = 20'
Vert. 1" = 4'

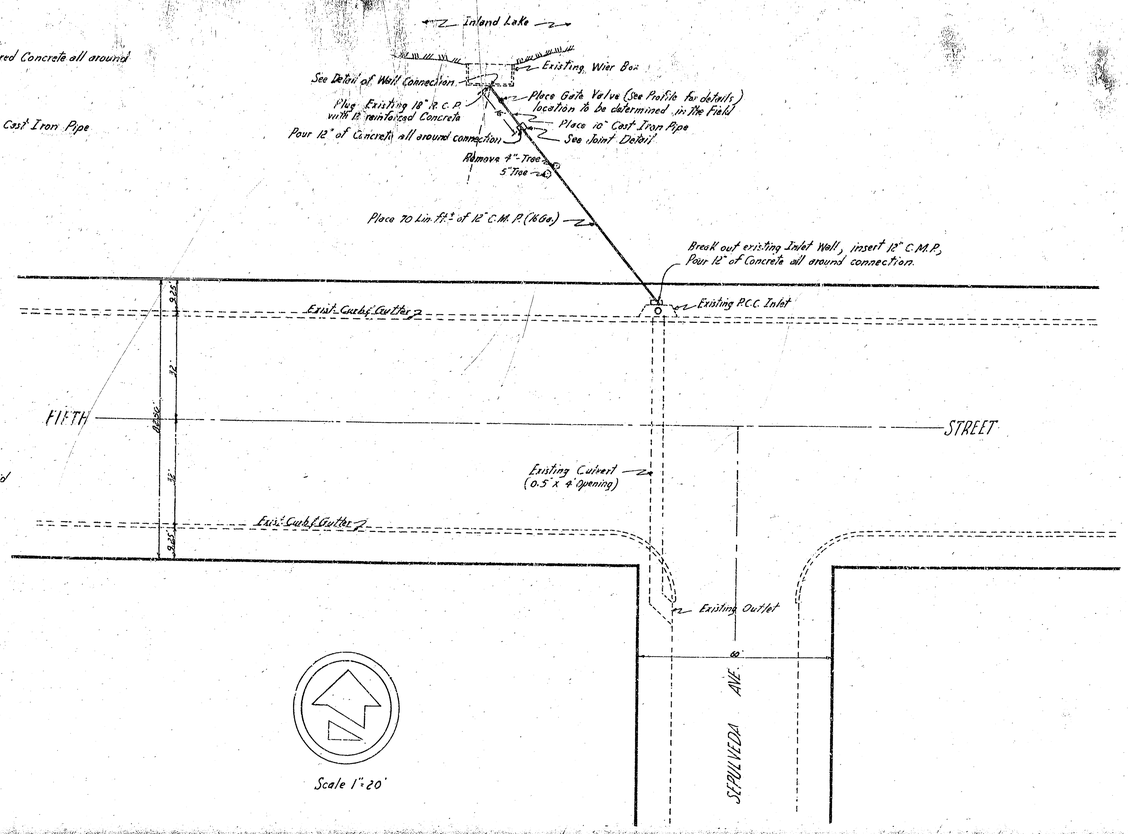

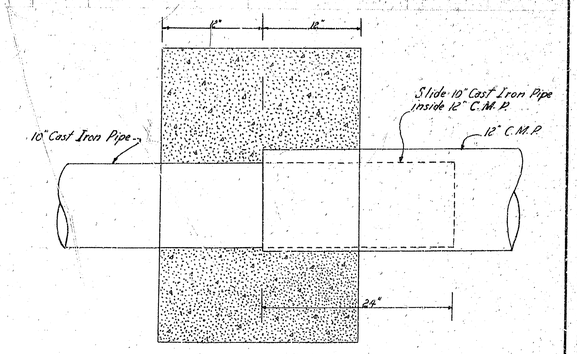

JOINT DETAIL
Scale 1½" = 1'-0"

APPROVED 4-8 1965	DEPARTMENT OF ENGINEERING
CITY ENGINEER	CITY OF SAN BERNARDINO
REGISTERED CIVIL ENGINEER NO. 11653	DRAIN
DRAWING NO. 3240 / DRAWN BY ML / CHECKED BY RB	Inland Lake