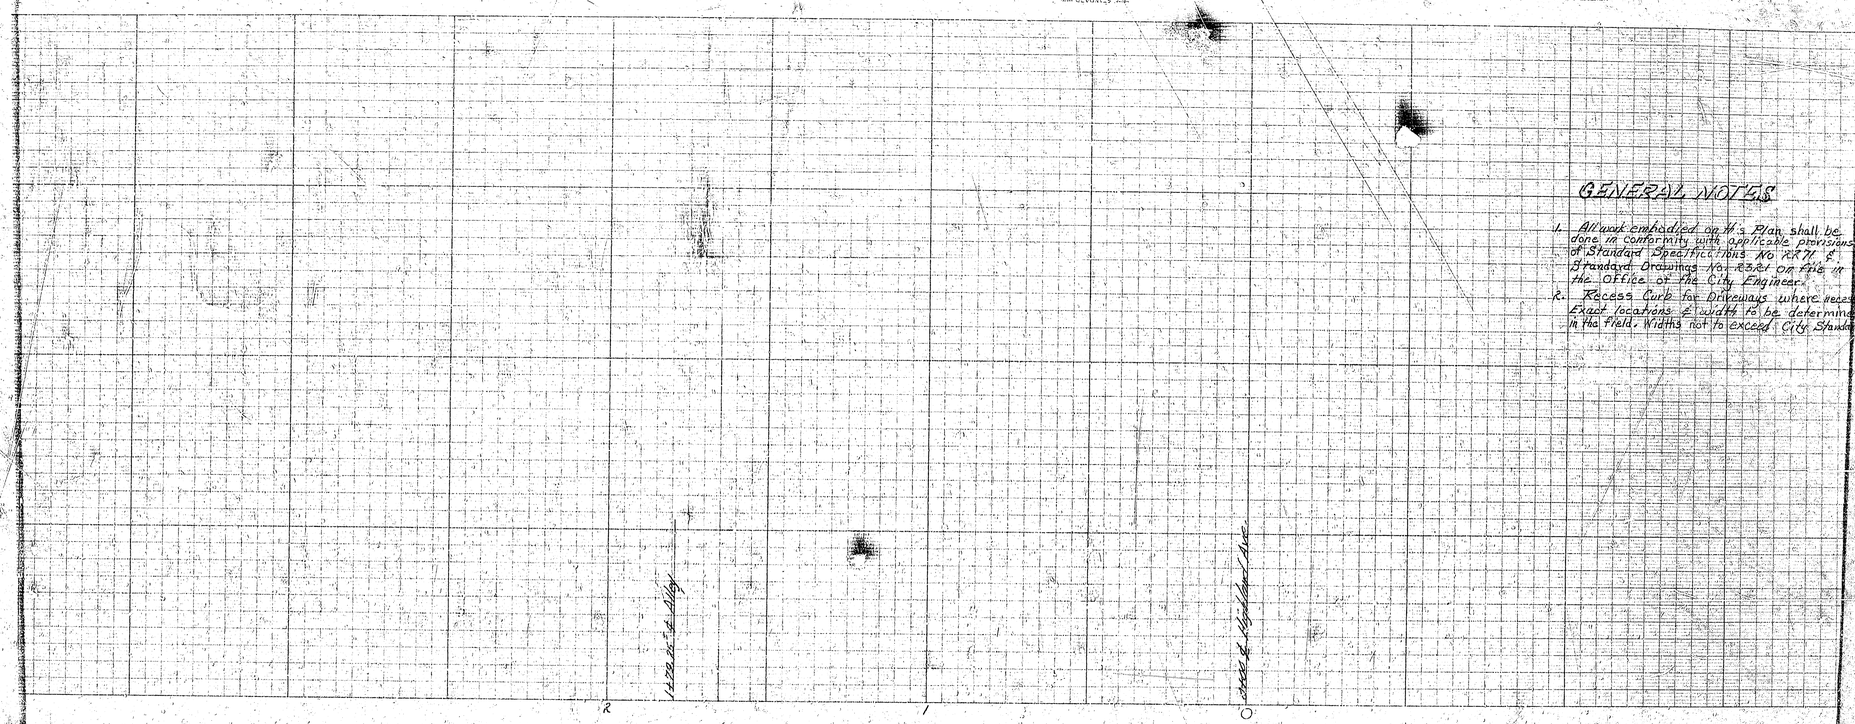

GENERAL NOTES

1. All work embodied on this Plan shall be done in conformity with applicable provisions of Standard Specifications No. 2271 & Standard Drawings No. 2361 on file in the Office of the City Engineer.
2. Recess Curb for Driveways where necessary. Exact locations & width to be determined in the field. Widths not to exceed City Standards.

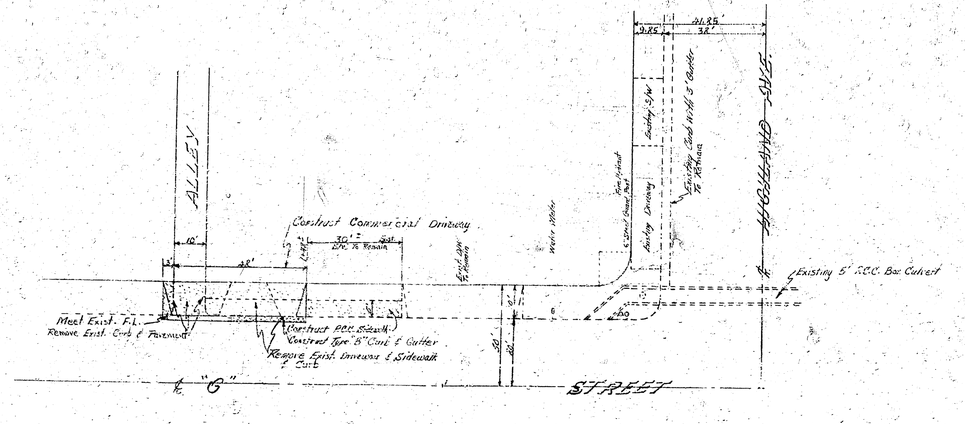

N

PLAN
Scale: 1" = 20'

APPROVED June 17 1965	DEPARTMENT OF ENGINEERING
CITY ENGINEER	CITY OF SAN BERNARDINO
REGISTERED CIVIL ENGINEER NO. 13653	IMPROVEMENT PLAN
DRAWING NO 3299 / DRAWN BY HM / CHECKED BY RH	SOUTHWEST CORNER
SHEET 1 OF 1 SHEETS / RECOMMENDED	"G" STREET & HIGHLAND AVENUE