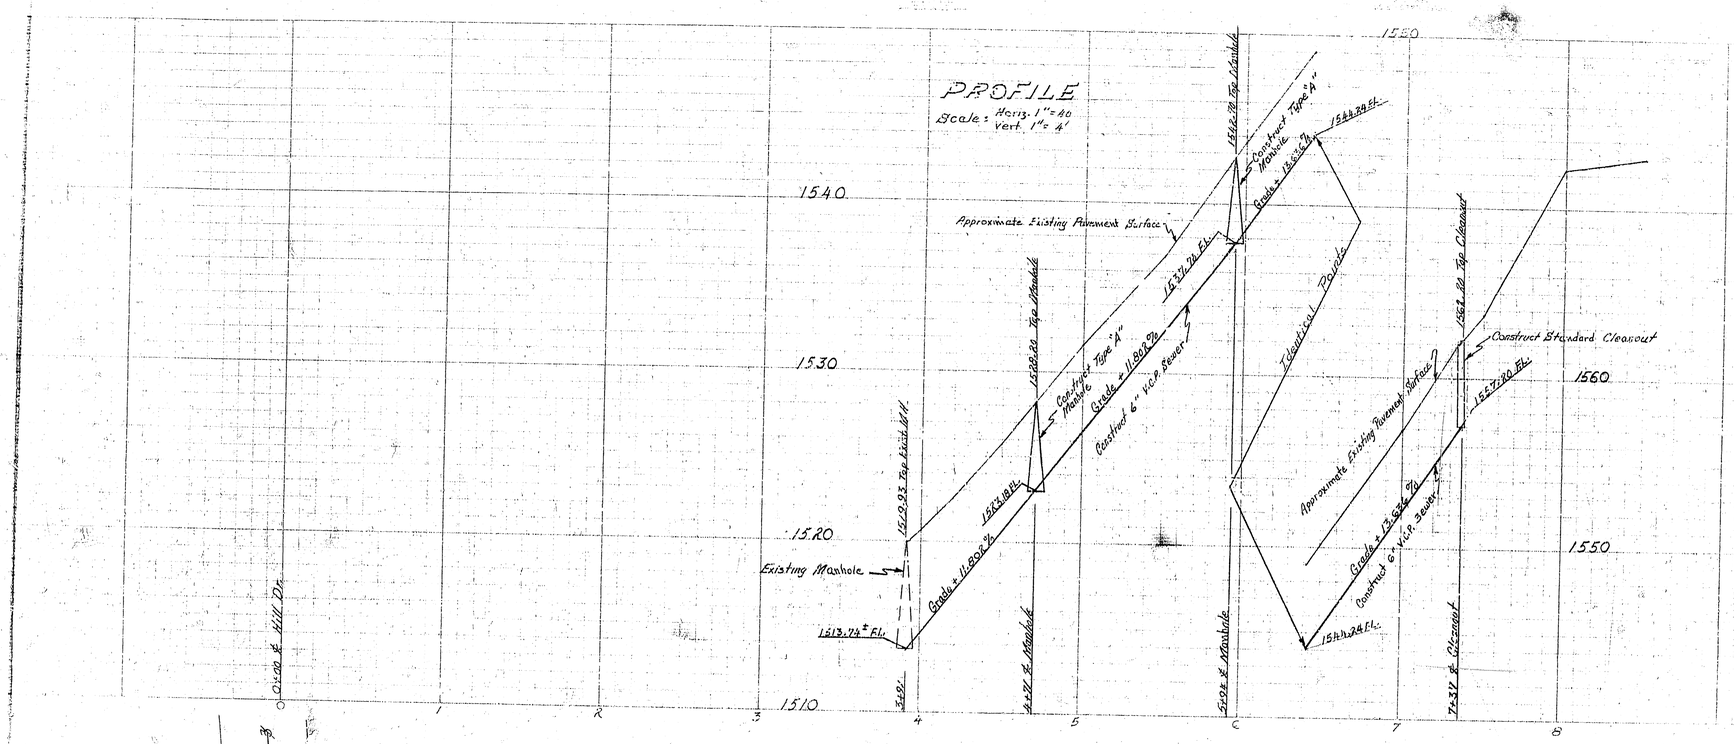

GENERAL NOTES

1. All work embodied on this plan shall be done in conformity with applicable provisions of Standard Specifications No. 2.2.1, Revised Nov. 1964 & Standard Drawings No. 2.3.1 on file in the Office of the City Engineer.
2. Manhole steps shall not be required.
3. Sewer Mains shall be constructed of either "Wedge-Lock", "Speed-Seal" or "Band-Seal" Vitrified Clay Pipe.
4. Locations of underground utilities as shown on this plan are not to be assumed as either exact or complete & the City assumes no responsibility for errors or omissions in showing such locations. The Contractor should verify or ascertain the location of all underground utilities & he must assume all liability for damages caused by his operations.

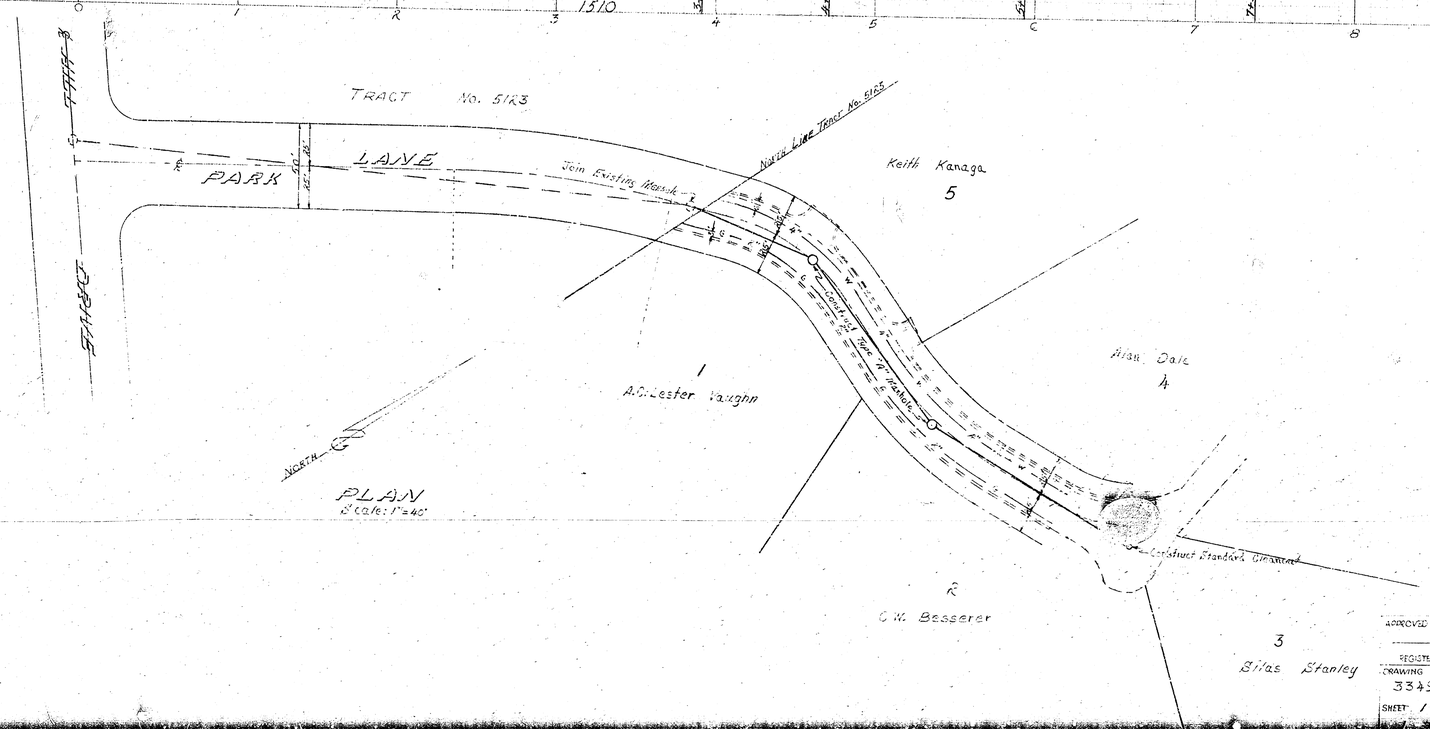

PLAN
Scale: 1" = 40'

APPROVED _____ 19__
CITY ENGINEER
REGISTERED CIVIL ENGINEER NO. 13653
DRAWING NO. 3349
DRAWN BY Harold
CHECKED BY Bill
SHEET 1 OF
RECOMMENDED

DEPARTMENT OF ENGINEERING
CITY OF SAN BERNARDINO
SEWER
PARK LANE
346± NORTH OF TRACT NO. 5183