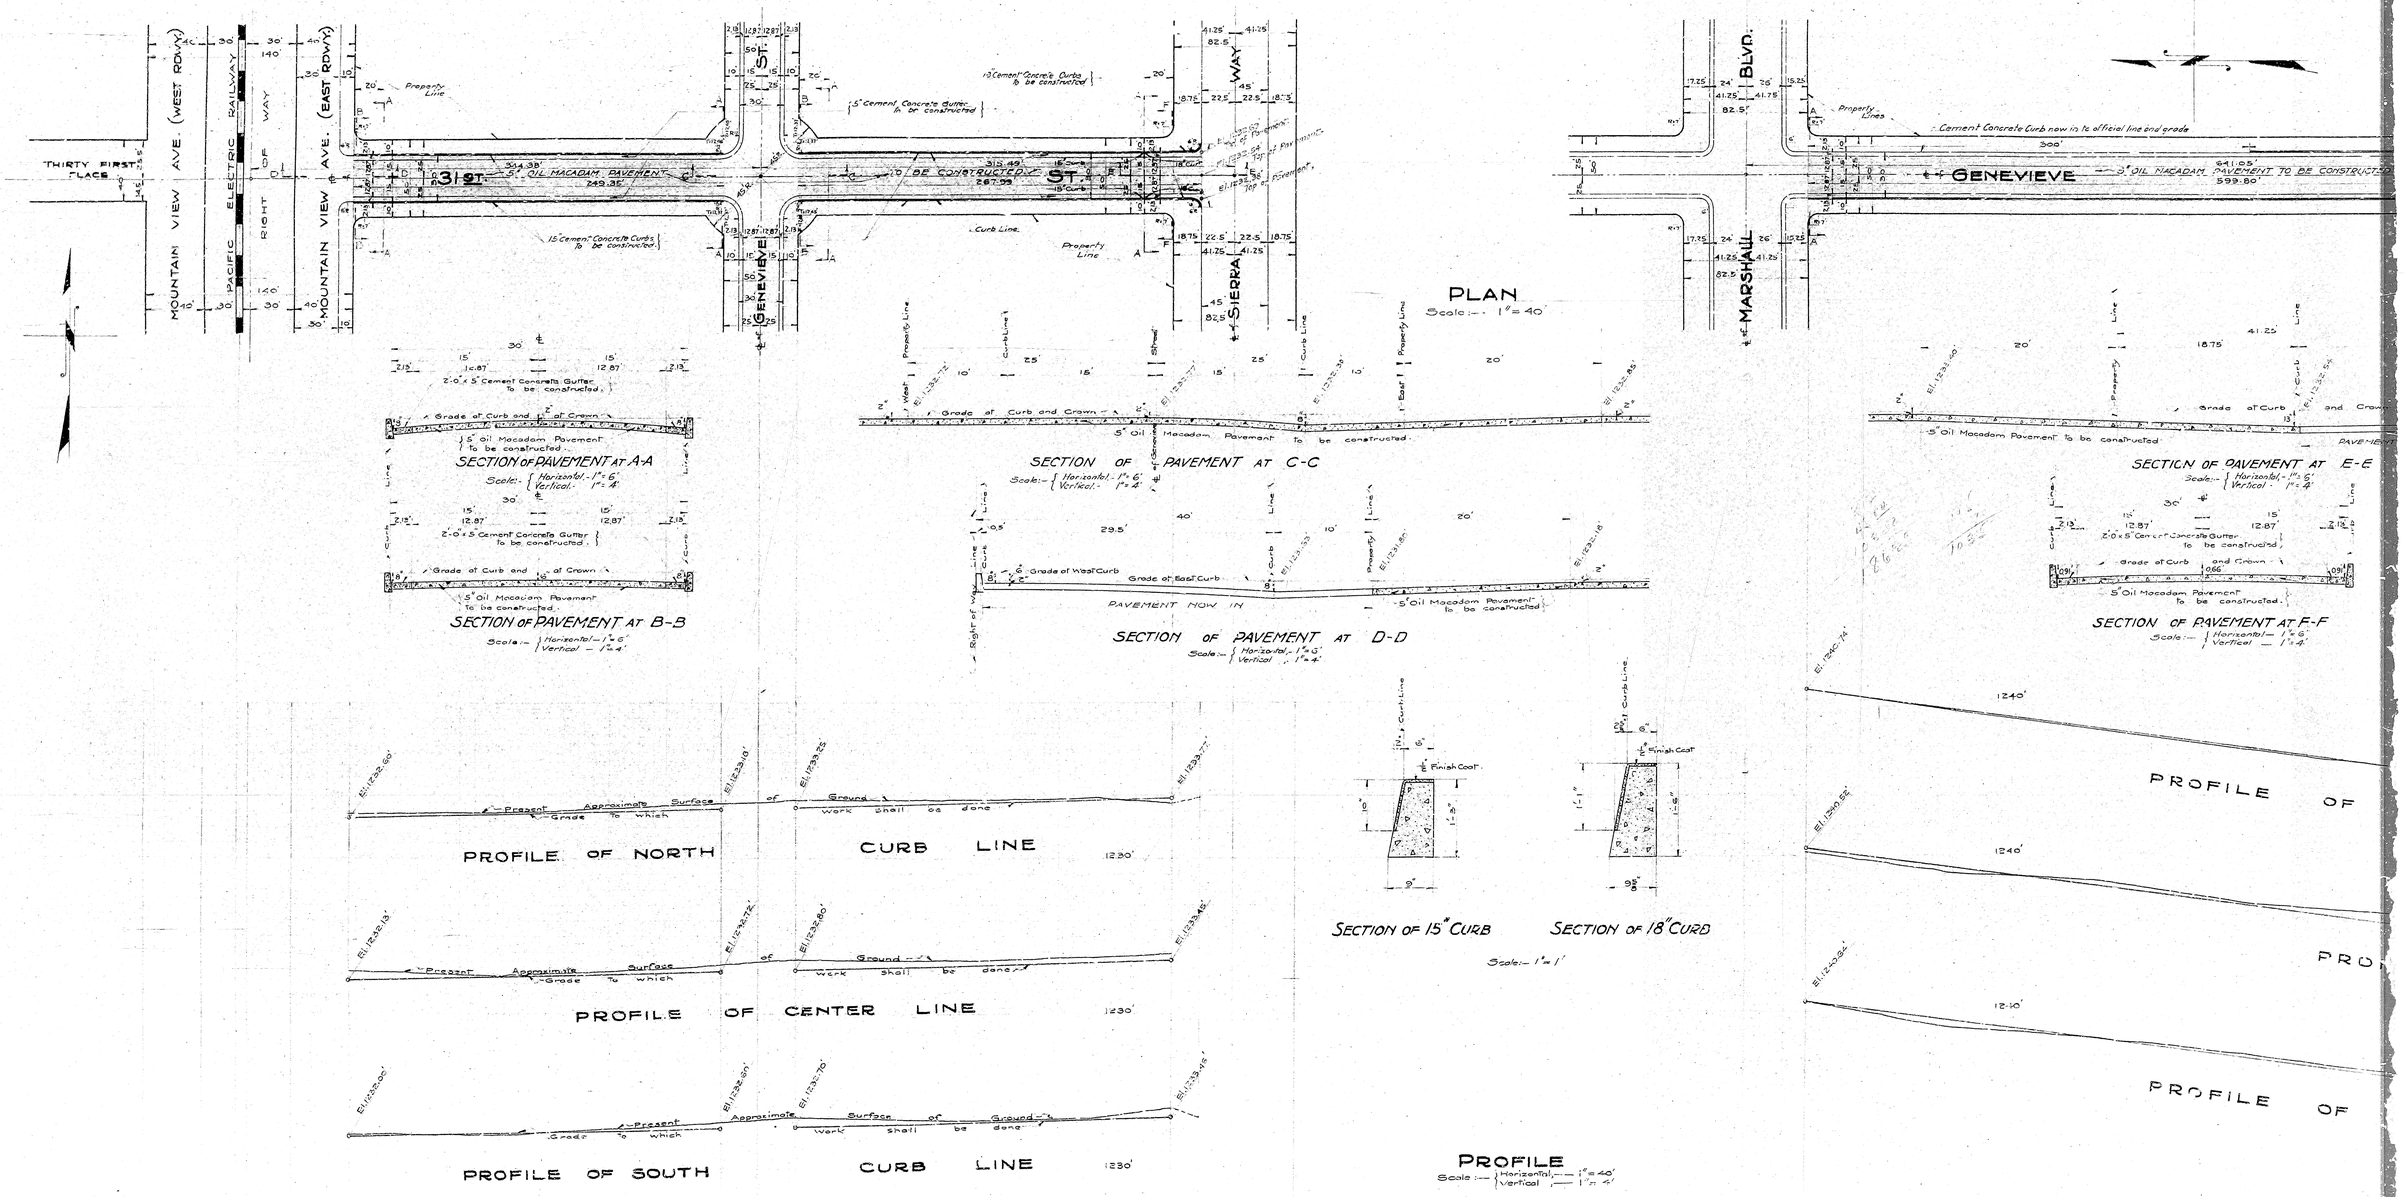
PLAN
Scale:- 1" = 40'
THIRTY FIRST PLACE
MOUNTAIN VIEW AVE. (WEST ROW)
PACIFIC ELECTRIC RAILWAY RIGHT OF WAY
MOUNTAIN VIEW AVE. (EAST ROW)
31ST. ST.
5" OIL MACADAM PAVEMENT TO BE CONSTRUCTED
GENEVIEVE ST.
SIERRA WAY
MARSHALL BLVD.
GENEVIEVE
5" OIL MACADAM PAVEMENT TO BE CONSTRUCTED
Cement Concrete Curb now in its official line and grade
SECTION OF PAVEMENT AT A-A
Scale:- Horizontal - 1" = 6' Vertical - 1" = 4'
SECTION OF PAVEMENT AT B-B
Scale:- Horizontal - 1" = 6' Vertical - 1" = 4'
SECTION OF PAVEMENT AT C-C
Scale:- Horizontal - 1" = 6' Vertical - 1" = 4'
SECTION OF PAVEMENT AT D-D
Scale:- Horizontal - 1" = 6' Vertical - 1" = 4'
SECTION OF PAVEMENT AT E-E
Scale:- Horizontal - 1" = 6' Vertical - 1" = 4'
SECTION OF PAVEMENT AT F-F
Scale:- Horizontal - 1" = 6' Vertical - 1" = 4'
PROFILE OF NORTH CURB LINE
PROFILE OF CENTER LINE
PROFILE OF SOUTH CURB LINE
SECTION OF 15" CURB
SECTION OF 18" CURB
Scale:- 1" = 1'
PROFILE
Scale:- Horizontal - 1" = 40' Vertical - 1" = 4'
PROFILE LEGEND
Black Line shows "Present Approximate Surface of Ground" - Thus,
Red Line shows "Grade to which Work shall be done" - Thus,

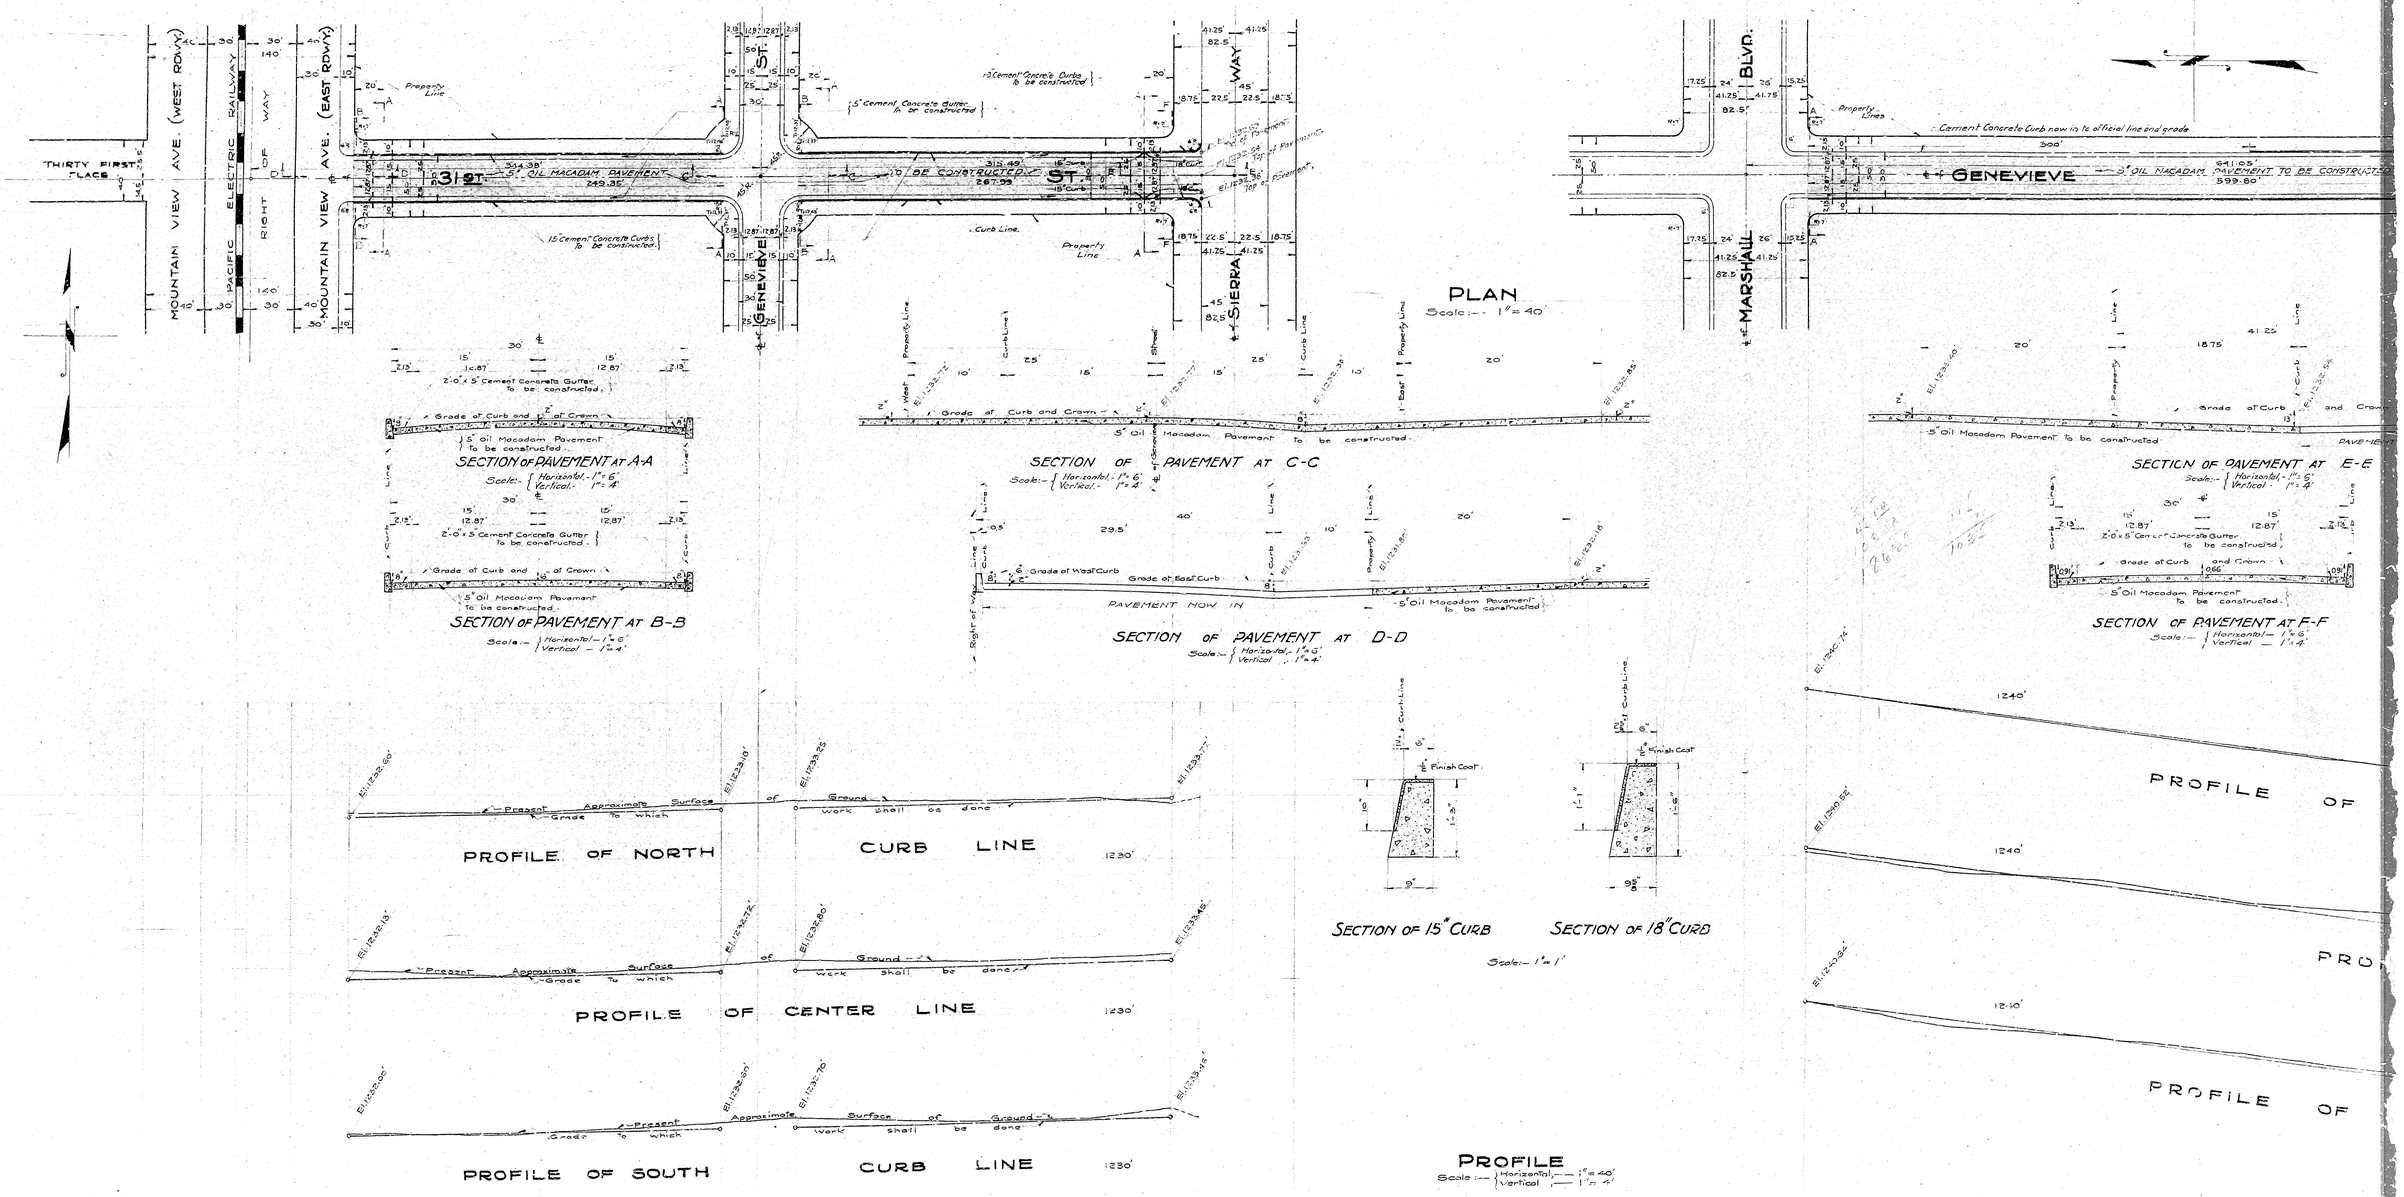
PLAN
Scale:- 1" = 40'
THIRTY FIRST PLACE
MOUNTAIN VIEW AVE. (WEST ROW)
PACIFIC ELECTRIC RAILWAY RIGHT OF WAY
MOUNTAIN VIEW AVE. (EAST ROW)
31ST. ST.
5" OIL MACADAM PAVEMENT TO BE CONSTRUCTED
GENEVIEVE ST.
SIERRA WAY
MARSHALL BLVD.
GENEVIEVE
5" OIL MACADAM PAVEMENT TO BE CONSTRUCTED
Cement Concrete Curb now in its official line and grade
SECTION OF PAVEMENT AT A-A
Scale:- Horizontal - 1" = 6' Vertical - 1" = 4'
SECTION OF PAVEMENT AT B-B
Scale:- Horizontal - 1" = 6' Vertical - 1" = 4'
SECTION OF PAVEMENT AT C-C
Scale:- Horizontal - 1" = 6' Vertical - 1" = 4'
SECTION OF PAVEMENT AT D-D
Scale:- Horizontal - 1" = 6' Vertical - 1" = 4'
SECTION OF PAVEMENT AT E-E
Scale:- Horizontal - 1" = 6' Vertical - 1" = 4'
SECTION OF PAVEMENT AT F-F
Scale:- Horizontal - 1" = 6' Vertical - 1" = 4'
PROFILE OF NORTH CURB LINE
PROFILE OF CENTER LINE
PROFILE OF SOUTH CURB LINE
SECTION OF 15" CURB
SECTION OF 18" CURB
Scale:- 1" = 1'
PROFILE
Scale:- Horizontal - 1" = 40' Vertical - 1" = 4'
PROFILE LEGEND
Black Line shows "Present Approximate Surface of Ground" - Thus,
Red Line shows "Grade to which Work shall be done" - Thus,