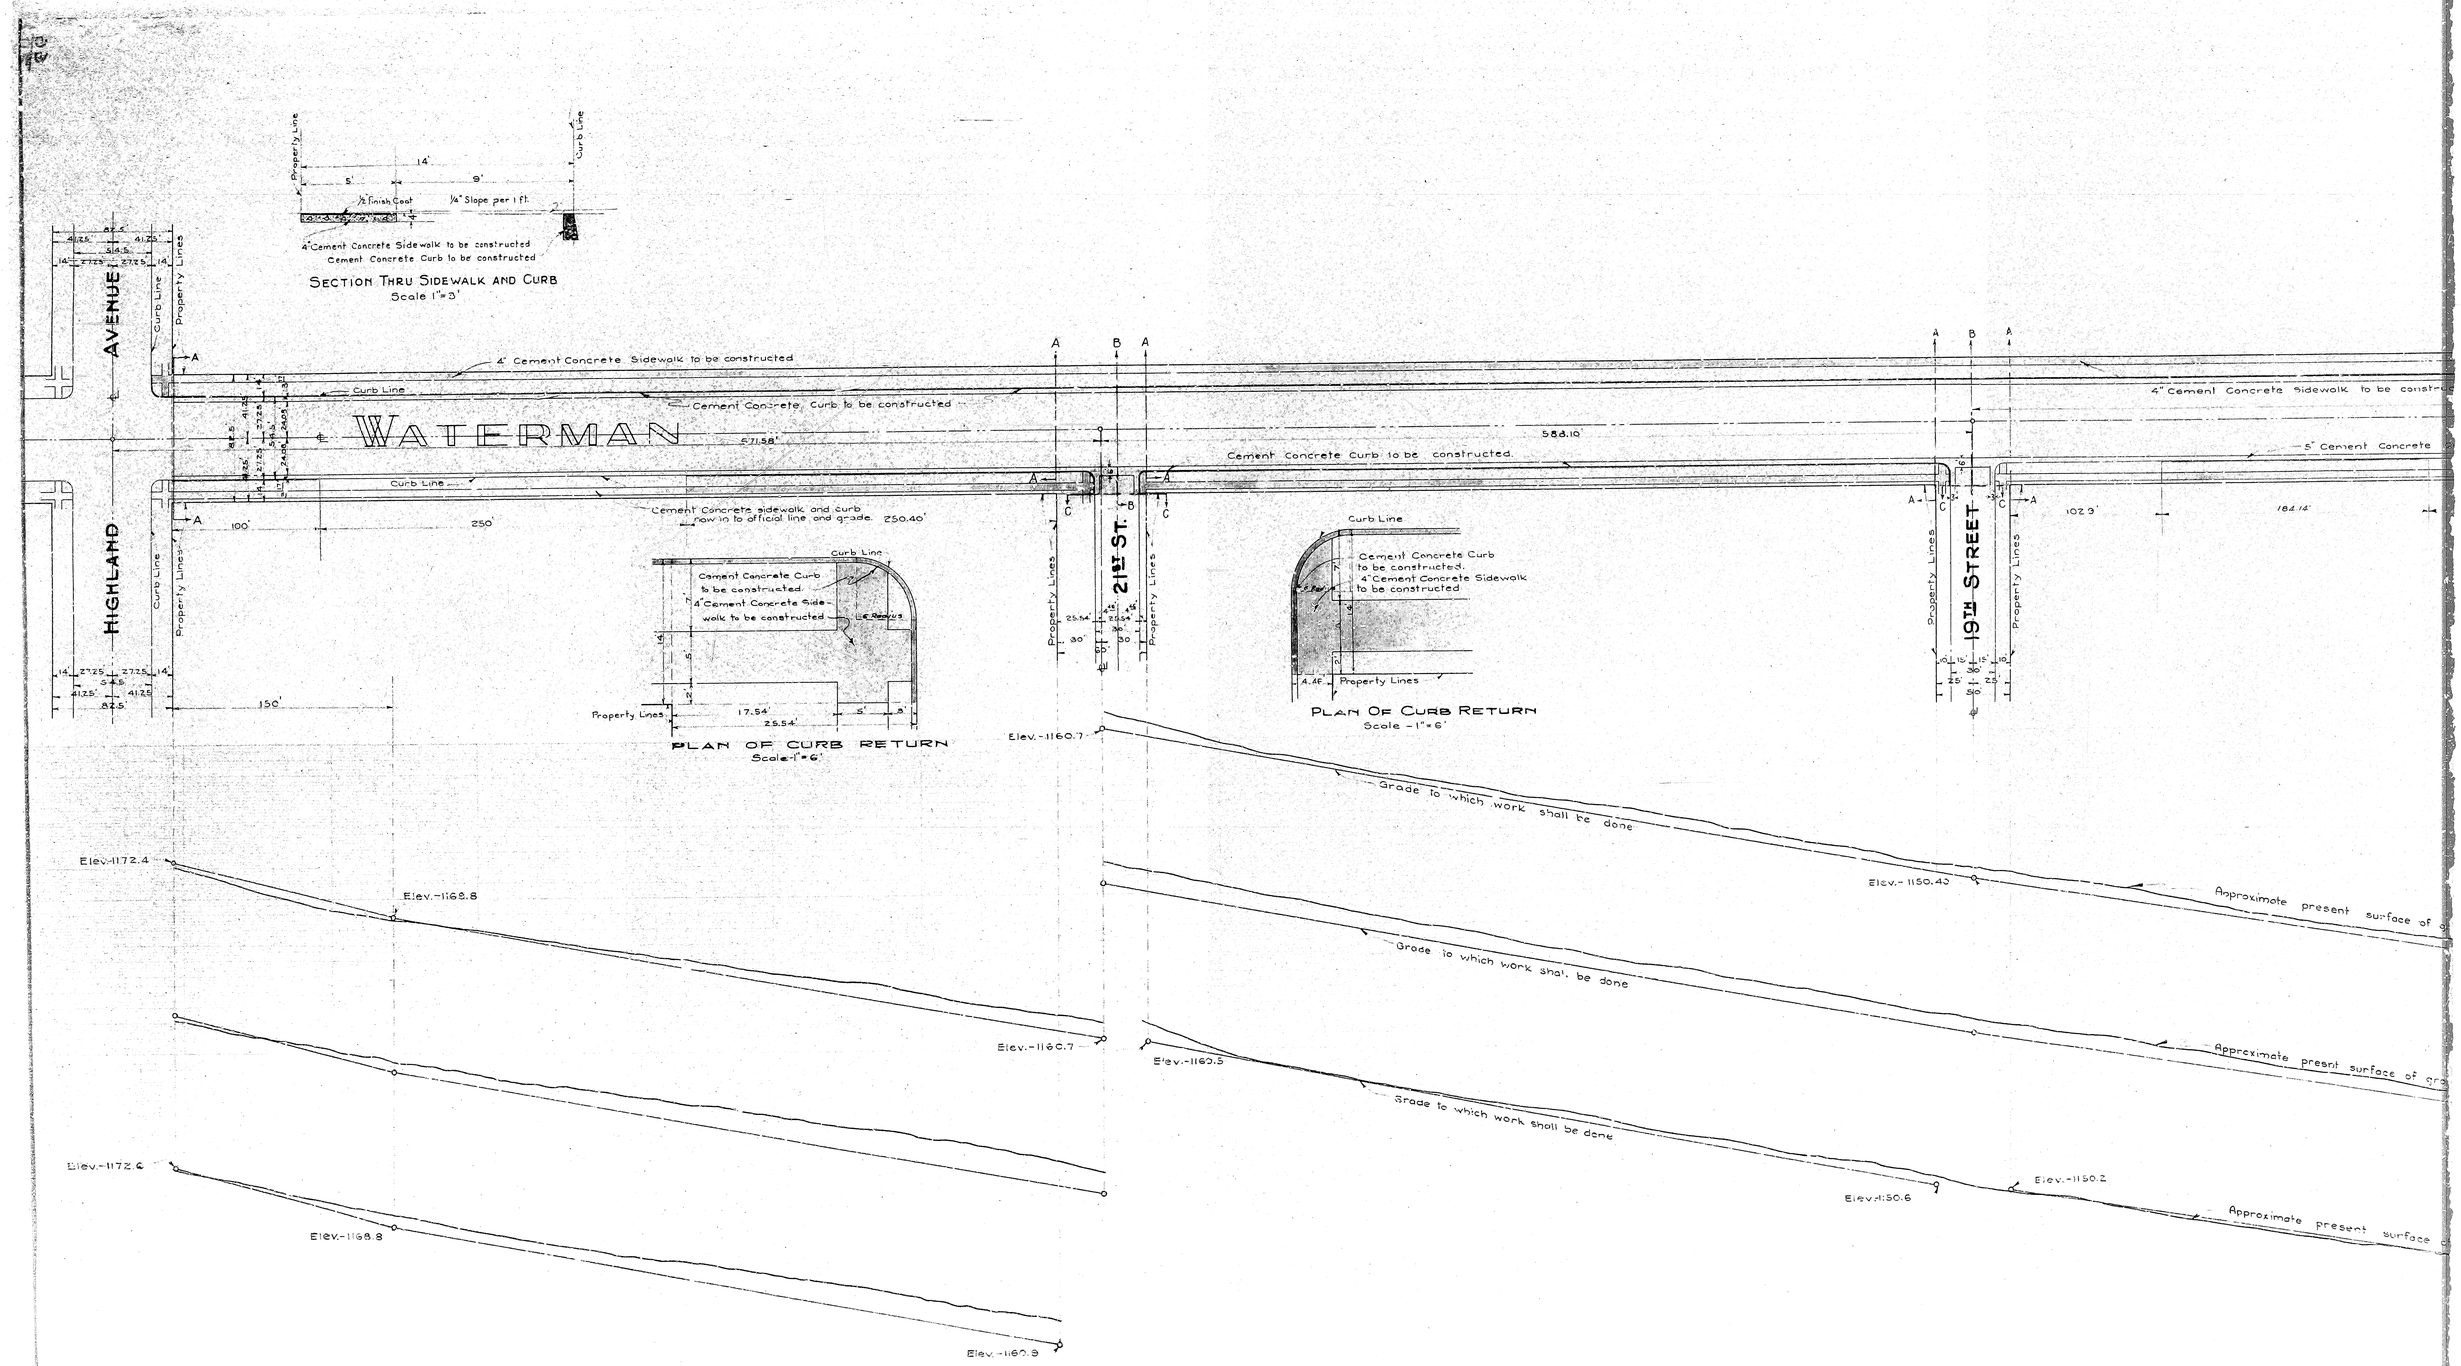
SECTION THRU SIDEWALK AND CURB
Scale 1"=3'
Property Line
Curb Line
14'
5'
9'
½ Finish Coat
¼" Slope per 1 ft.
4" Cement Concrete Sidewalk to be constructed
Cement Concrete Curb to be constructed
HIGHLAND AVENUE
WATERMAN
21ST ST.
19TH STREET
4" Cement Concrete Sidewalk to be constructed
Cement Concrete Curb to be constructed
5" Cement Concrete
Cement Concrete sidewalk and curb now in to official line and grade. 250.40'
588.10'
571.58'
100'
250'
150'
102.3'
184.14'
Cement Concrete Curb to be constructed.
4" Cement Concrete Sidewalk to be constructed
Property Lines
PLAN OF CURB RETURN
Scale-1"=6'
PLAN OF CURB RETURN
Scale-1"=6'
Elev.-1172.4
Elev.-1168.8
Elev.-1160.7
Elev.-1172.6
Elev.-1168.8
Elev.-1160.9
Elev.-1160.7
Grade to which work shall be done
Elev.-1150.43
Approximate present surface of g
Grade to which work shall be done
Elev.-1160.5
Approximate present surface of gr
Grade to which work shall be done
Elev.-1150.6
Elev.-1150.2
Approximate present surface

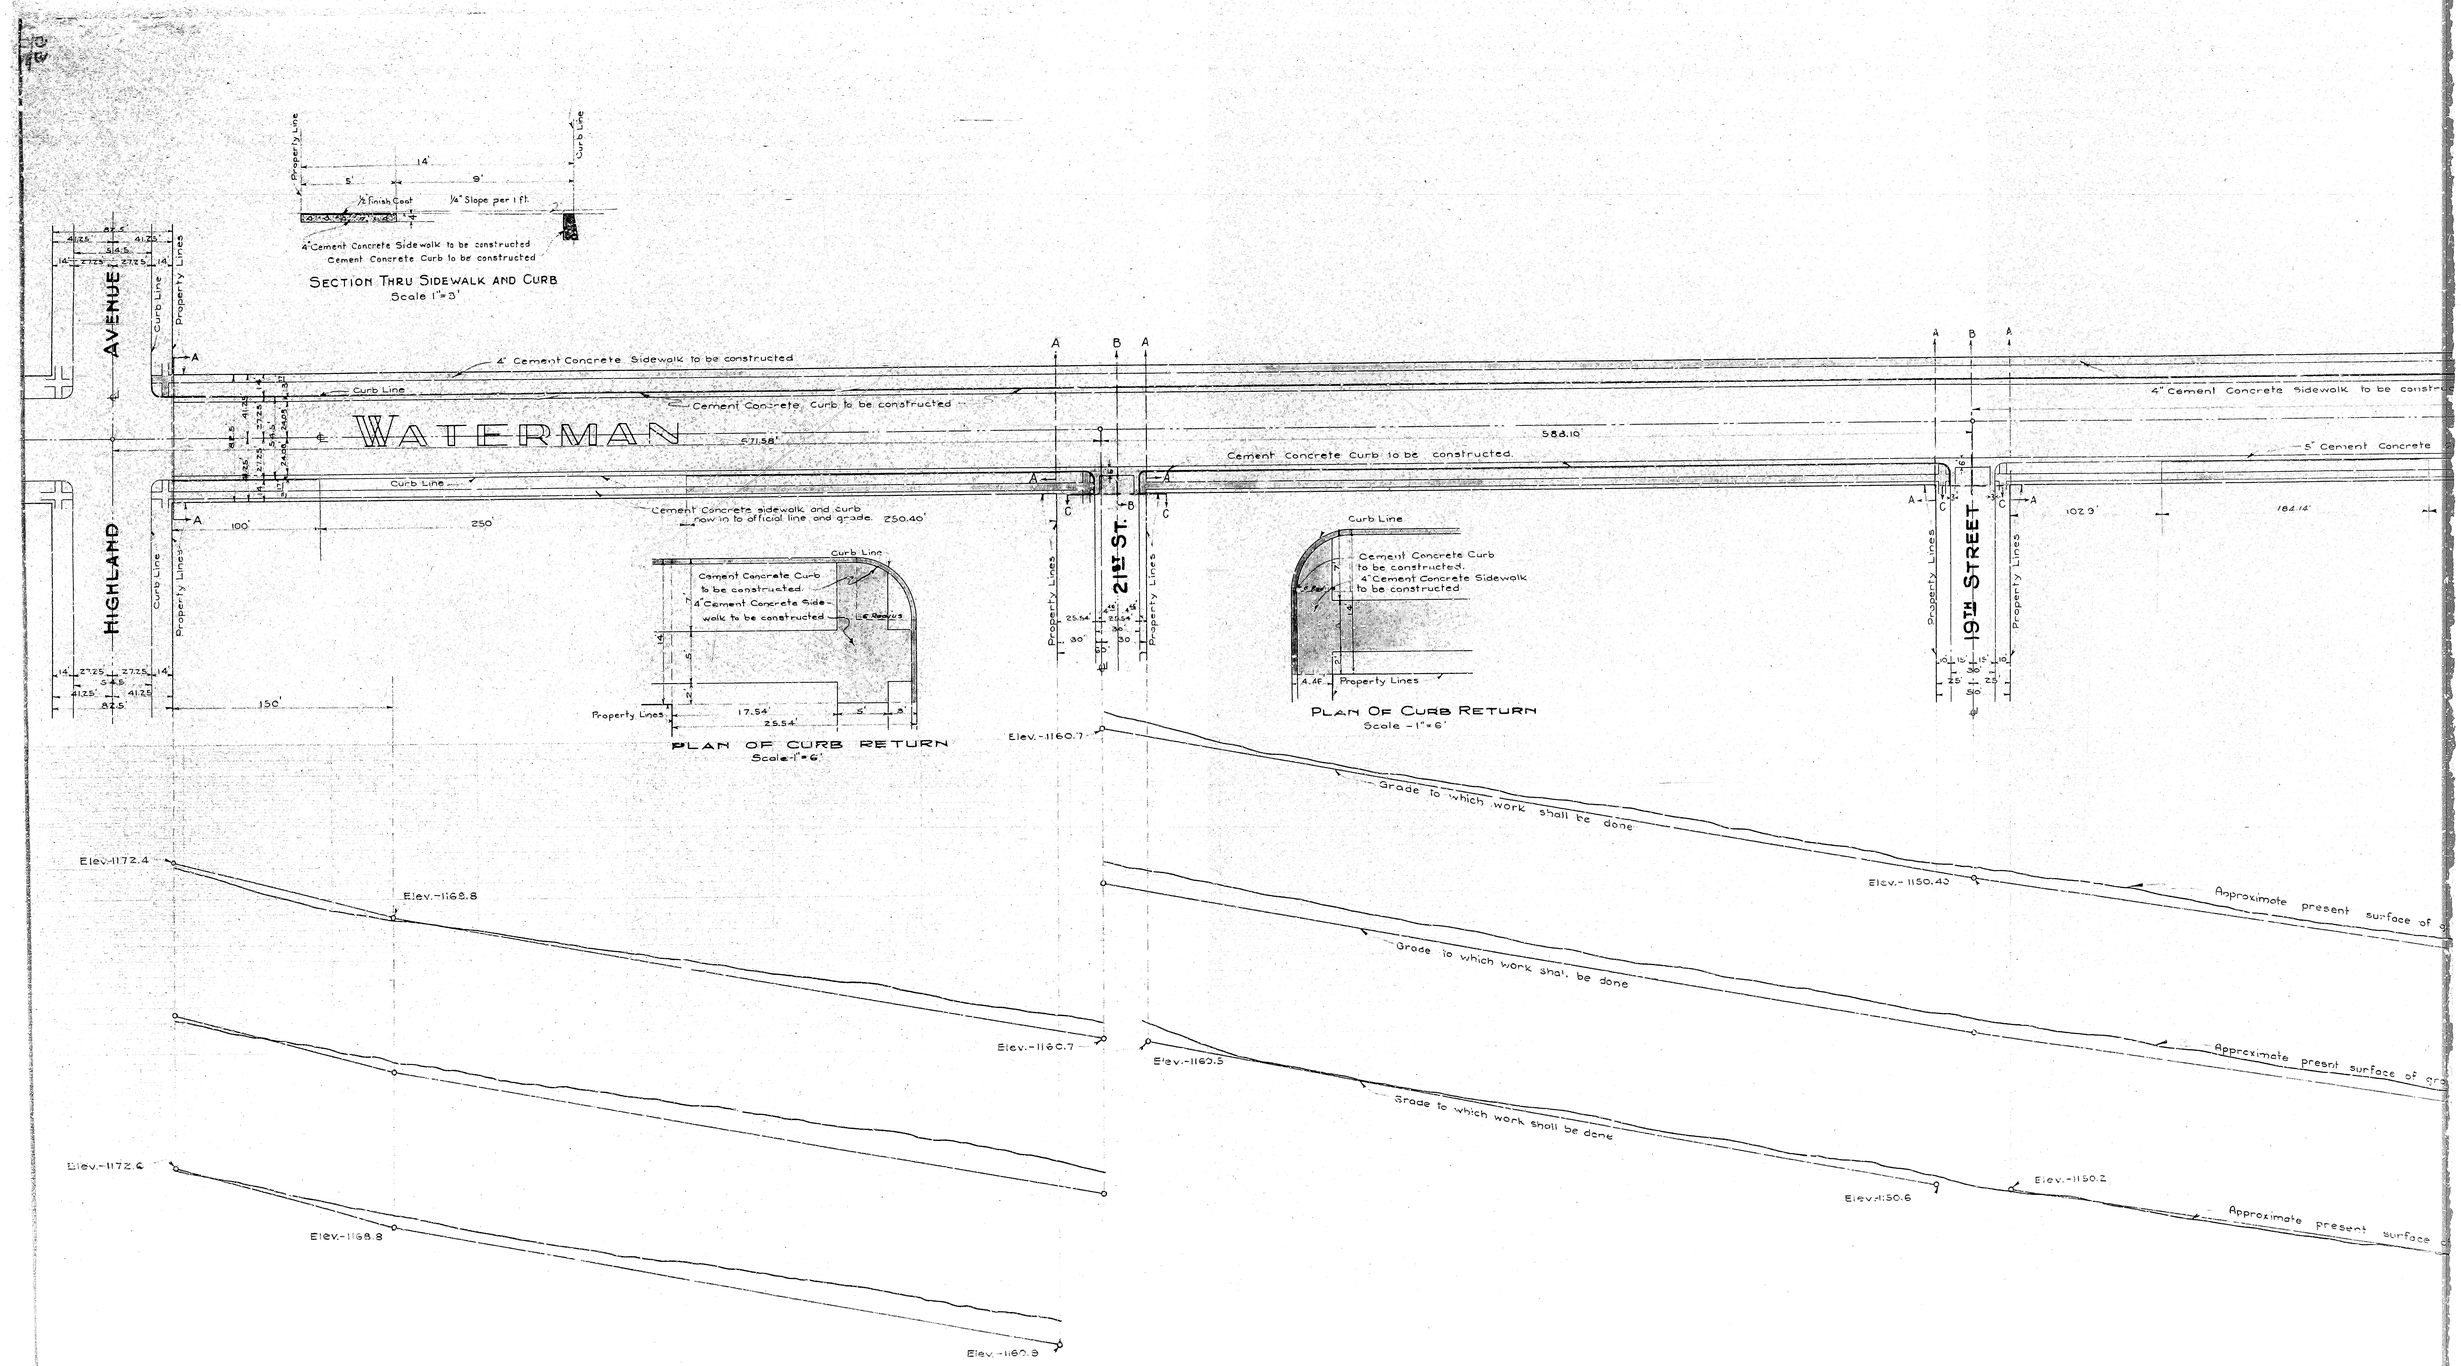
SECTION THRU SIDEWALK AND CURB
Scale 1"=3'
Property Line
Curb Line
14'
5'
9'
½ Finish Coat
¼" Slope per 1 ft.
4" Cement Concrete Sidewalk to be constructed
Cement Concrete Curb to be constructed
HIGHLAND AVENUE
WATERMAN
21ST ST.
19TH STREET
4" Cement Concrete Sidewalk to be constructed
Cement Concrete Curb to be constructed
5" Cement Concrete
Cement Concrete sidewalk and curb now in to official line and grade. 250.40'
588.10'
571.58'
100'
250'
150'
102.3'
184.14'
Cement Concrete Curb to be constructed.
4" Cement Concrete Sidewalk to be constructed
Property Lines
PLAN OF CURB RETURN
Scale-1"=6'
PLAN OF CURB RETURN
Scale-1"=6'
Elev.-1172.4
Elev.-1168.8
Elev.-1160.7
Elev.-1172.6
Elev.-1168.8
Elev.-1160.9
Elev.-1160.7
Grade to which work shall be done
Elev.-1150.43
Approximate present surface of g
Grade to which work shall be done
Elev.-1160.5
Approximate present surface of gr
Grade to which work shall be done
Elev.-1150.6
Elev.-1150.2
Approximate present surface