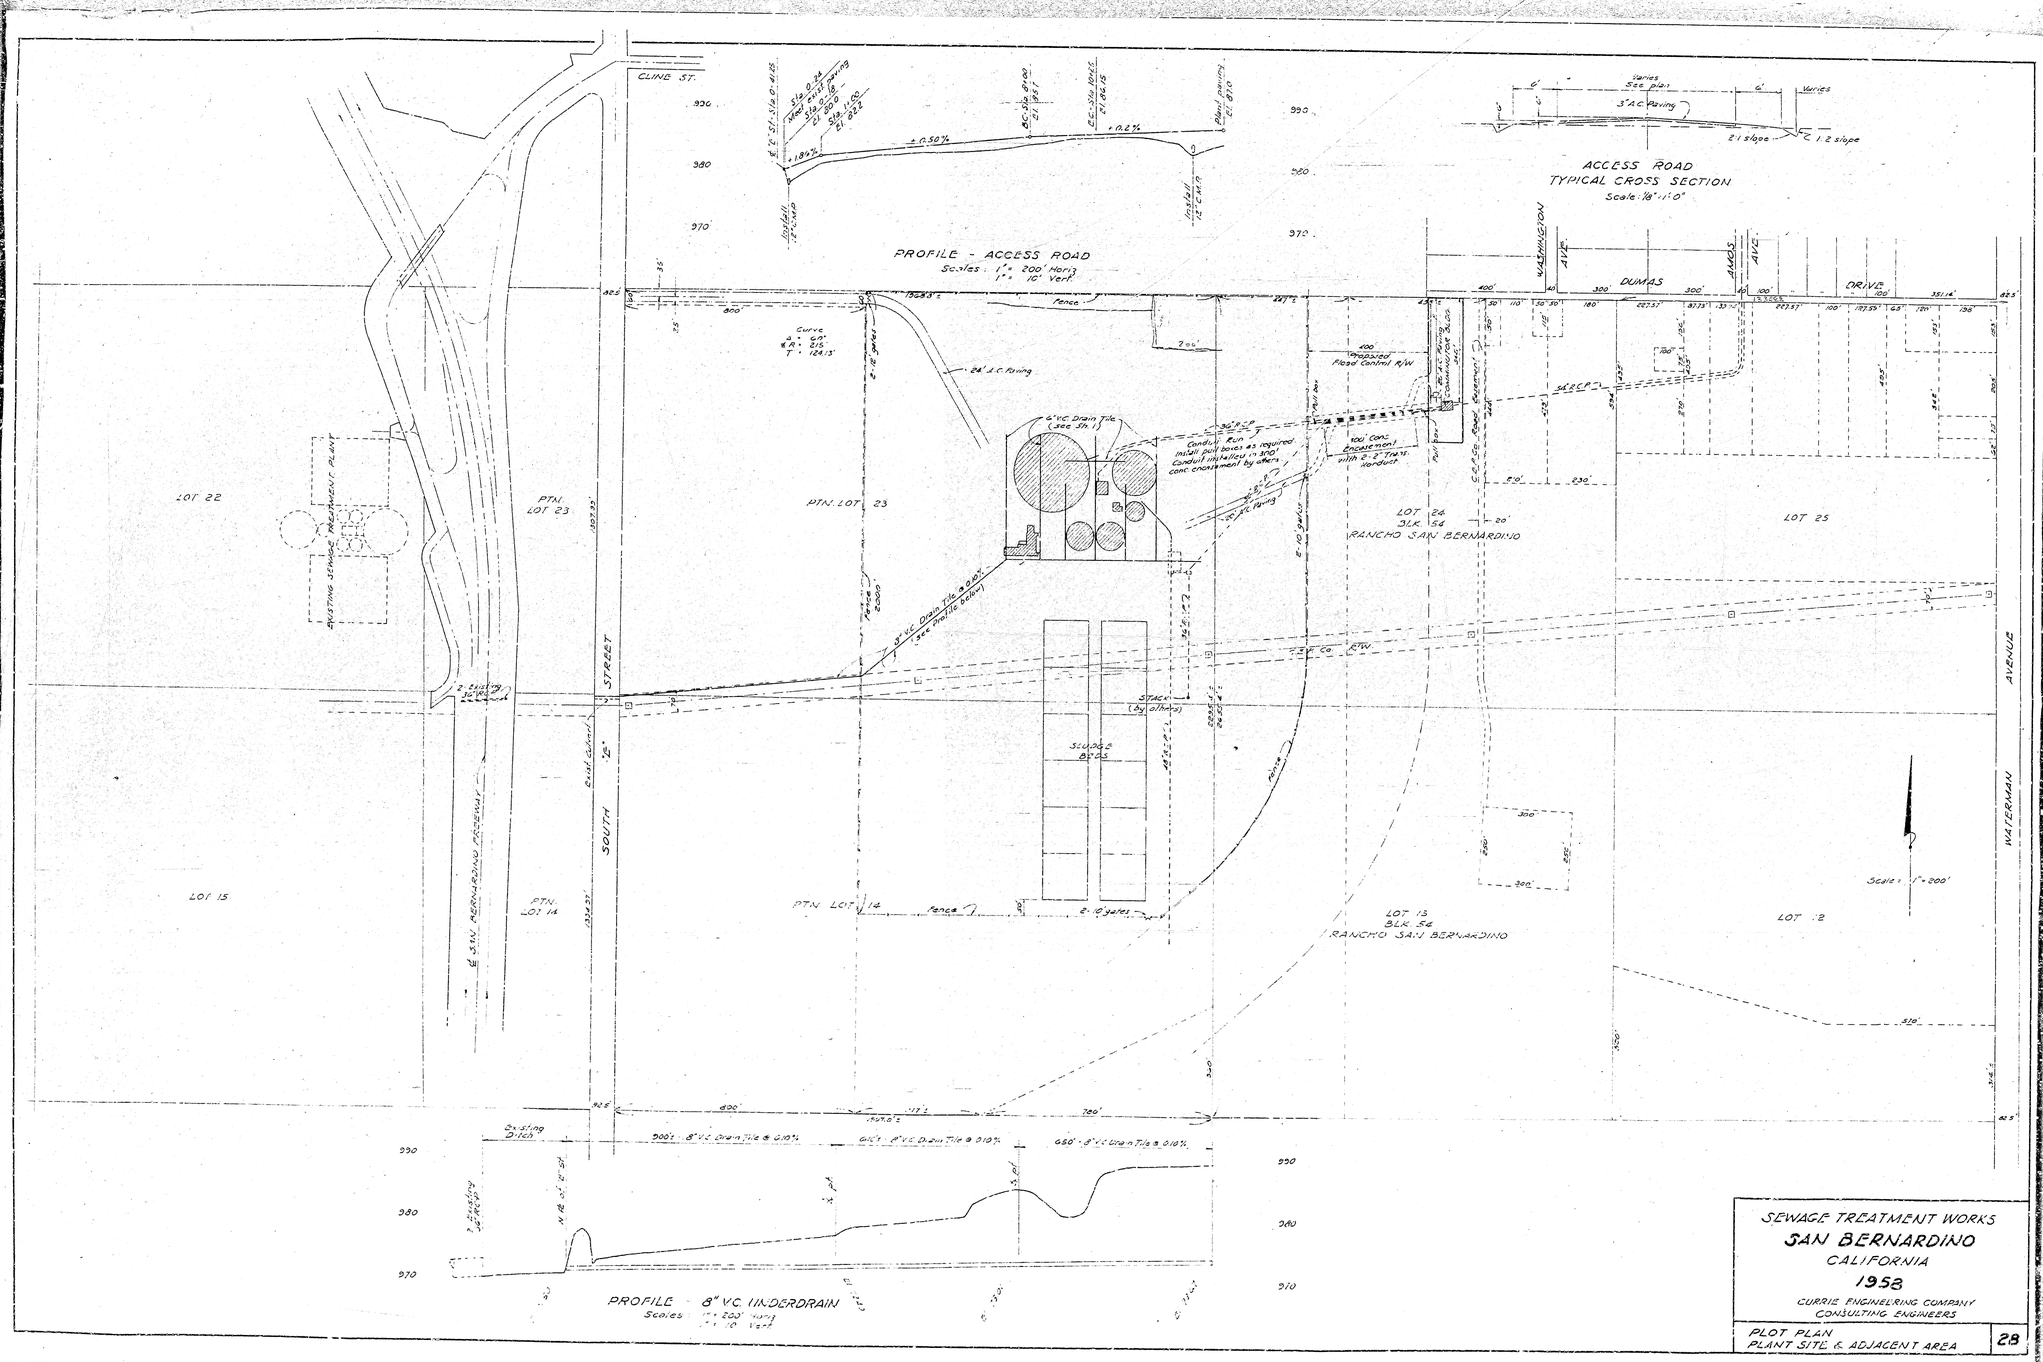
CLINE ST.
PROFILE - ACCESS ROAD
Scales: 1" = 200' Horiz
1" = 10' Vert.
ACCESS ROAD
TYPICAL CROSS SECTION
Scale: 1/8" = 1'-0"
3" A.C. Paving
2:1 slope
WASHINGTON AVE.
DUMAS AVE.
DRIVE
Fence
24' A.C. Paving
Proposed Flood Control R/W
6" V.C. Drain Tile (see Sh. 1)
Conduit Run
Install pull boxes as required.
Conduit installed in 300' conc encasement by others.
100' Conc. Encasement with 2-6" T.N.T. conduit
LOT 22
PTN. LOT 23
LOT 24
BLK. 54
RANCHO SAN BERNARDINO
LOT 25
EXISTING SEWAGE TREATMENT PLANT
8" V.C. Drain Tile @ 0.10% (see profile below)
SOUTH STREET
WATERMAN AVENUE
STACK (by others)
SLUDGE BEDS
S.P. Co. R.R.
S.B.N. BERNARDINO FREEWAY
LOT 15
PTN. LOT 14
LOT 13
BLK. 54
RANCHO SAN BERNARDINO
LOT 12
Scale: 1" = 200'
Existing Ditch
500' - 8" V.C. Drain Tile @ 0.10%
610' - 8" V.C. Drain Tile @ 0.10%
650' - 8" V.C. Drain Tile @ 0.10%
PROFILE - 8" V.C. UNDERDRAIN
Scales: 1" = 200' Horiz
1" = 10' Vert.
SEWAGE TREATMENT WORKS
SAN BERNARDINO
CALIFORNIA
1958
CURRIE ENGINEERING COMPANY
CONSULTING ENGINEERS
PLOT PLAN
PLANT SITE & ADJACENT AREA
28

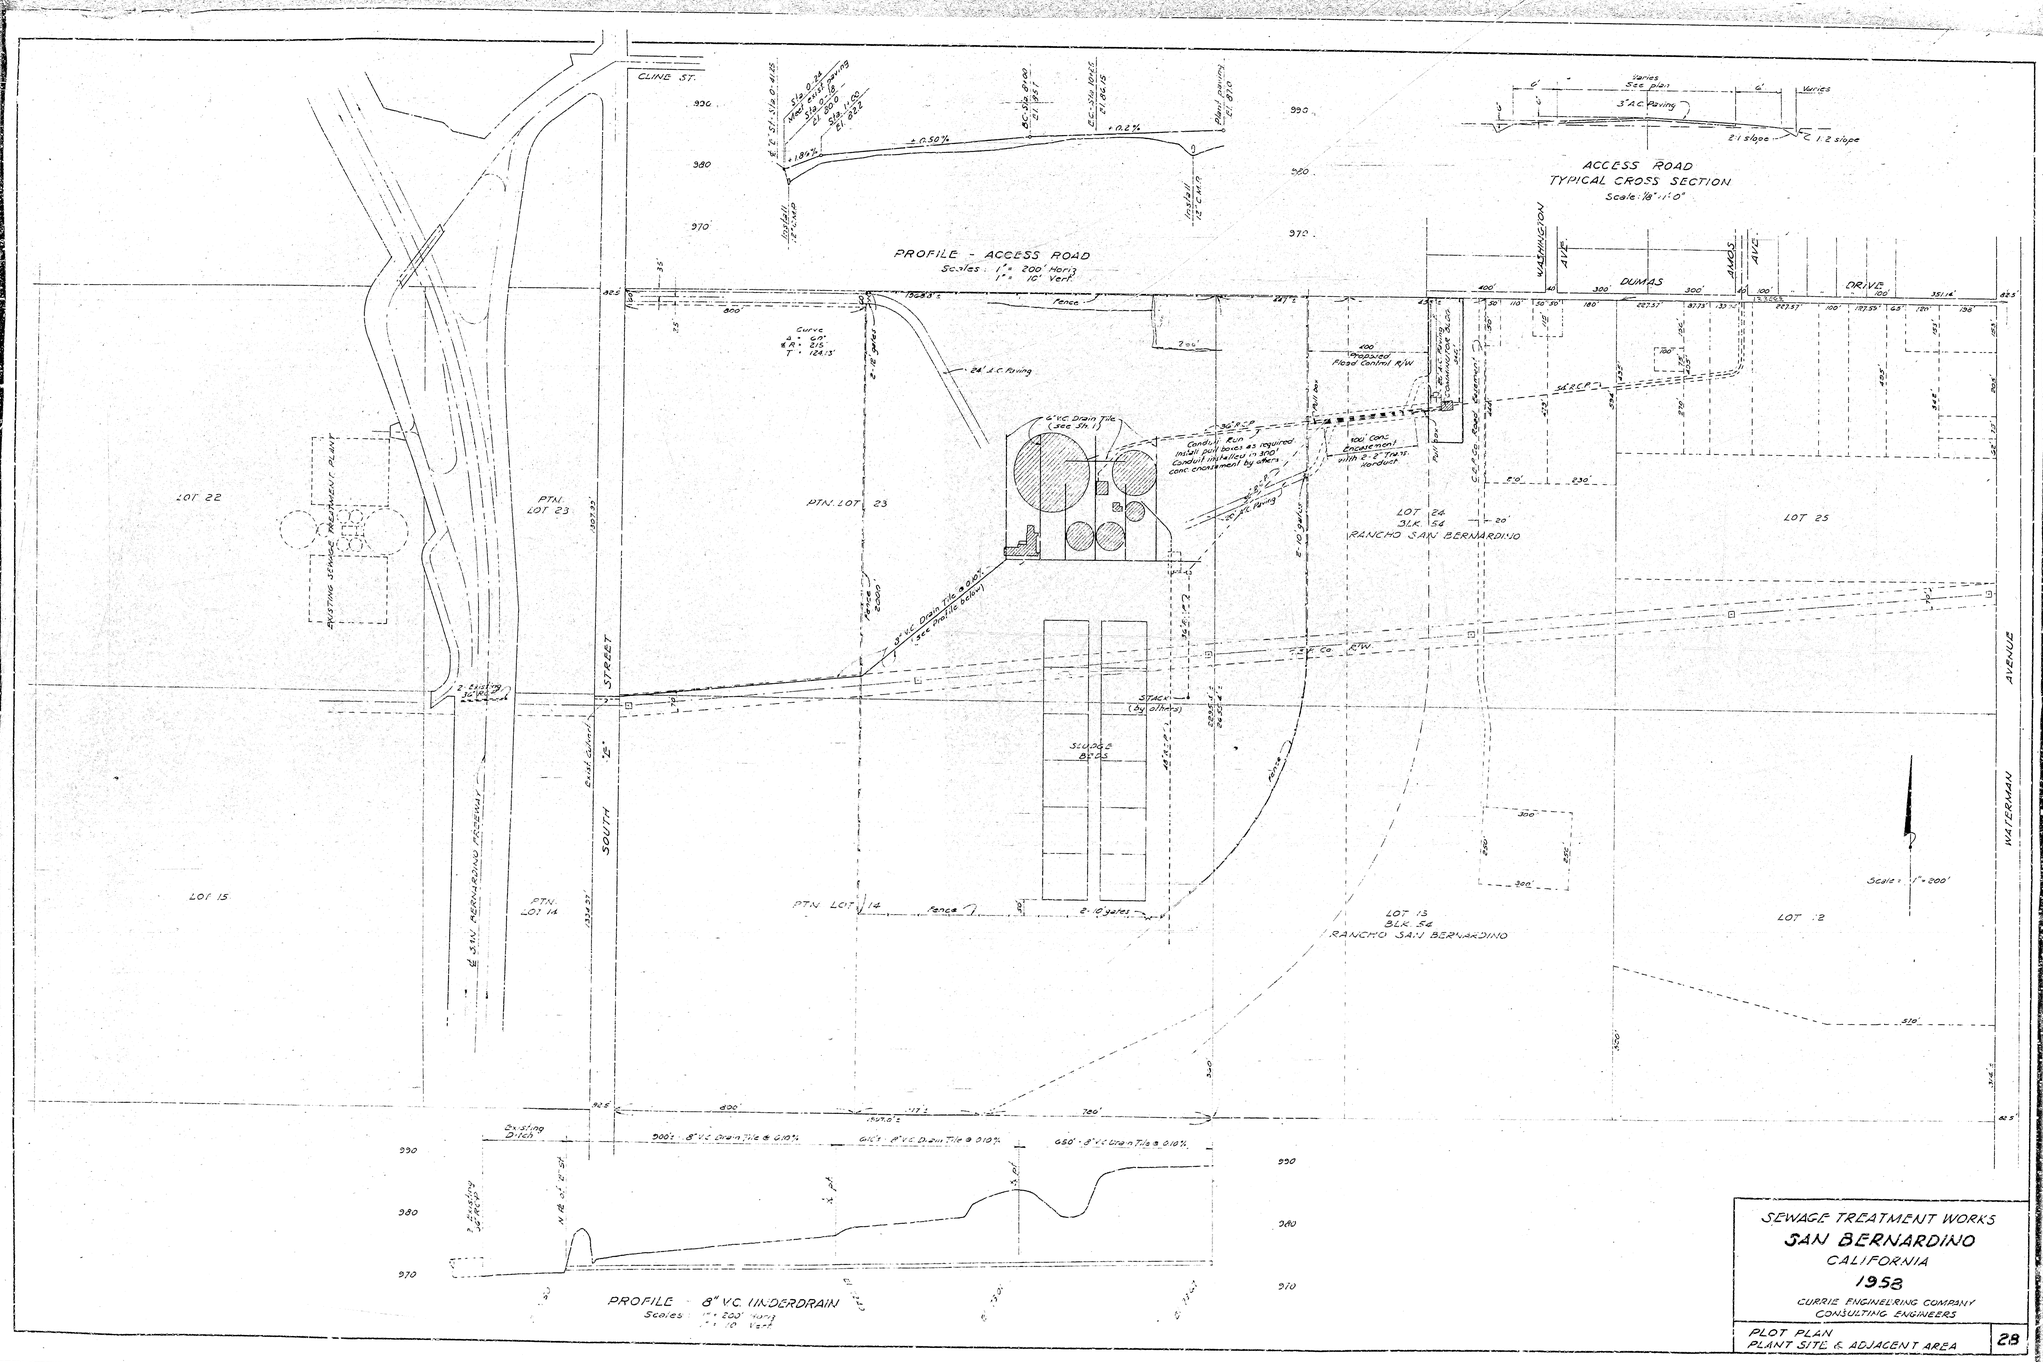
CLINE ST.
PROFILE - ACCESS ROAD
Scales: 1" = 200' Horiz
1" = 10' Vert.
ACCESS ROAD
TYPICAL CROSS SECTION
Scale: 1/8" = 1'-0"
3" A.C. Paving
2:1 slope
WASHINGTON AVE.
DUMAS AVE.
DRIVE
Fence
24' A.C. Paving
Proposed Flood Control R/W
6" V.C. Drain Tile (see Sh. 1)
Conduit Run
Install pull boxes as required.
Conduit installed in 300' conc encasement by others.
100' Conc. Encasement with 2-6" T.N.T. conduit
LOT 22
PTN. LOT 23
LOT 24
BLK. 54
RANCHO SAN BERNARDINO
LOT 25
EXISTING SEWAGE TREATMENT PLANT
8" V.C. Drain Tile @ 0.10% (see profile below)
SOUTH STREET
WATERMAN AVENUE
STACK (by others)
SLUDGE BEDS
S.P. Co. R.R.
S.B.N. BERNARDINO FREEWAY
LOT 15
PTN. LOT 14
LOT 13
BLK. 54
RANCHO SAN BERNARDINO
LOT 12
Scale: 1" = 200'
Existing Ditch
500' - 8" V.C. Drain Tile @ 0.10%
610' - 8" V.C. Drain Tile @ 0.10%
650' - 8" V.C. Drain Tile @ 0.10%
PROFILE - 8" V.C. UNDERDRAIN
Scales: 1" = 200' Horiz
1" = 10' Vert.
SEWAGE TREATMENT WORKS
SAN BERNARDINO
CALIFORNIA
1958
CURRIE ENGINEERING COMPANY
CONSULTING ENGINEERS
PLOT PLAN
PLANT SITE & ADJACENT AREA
28