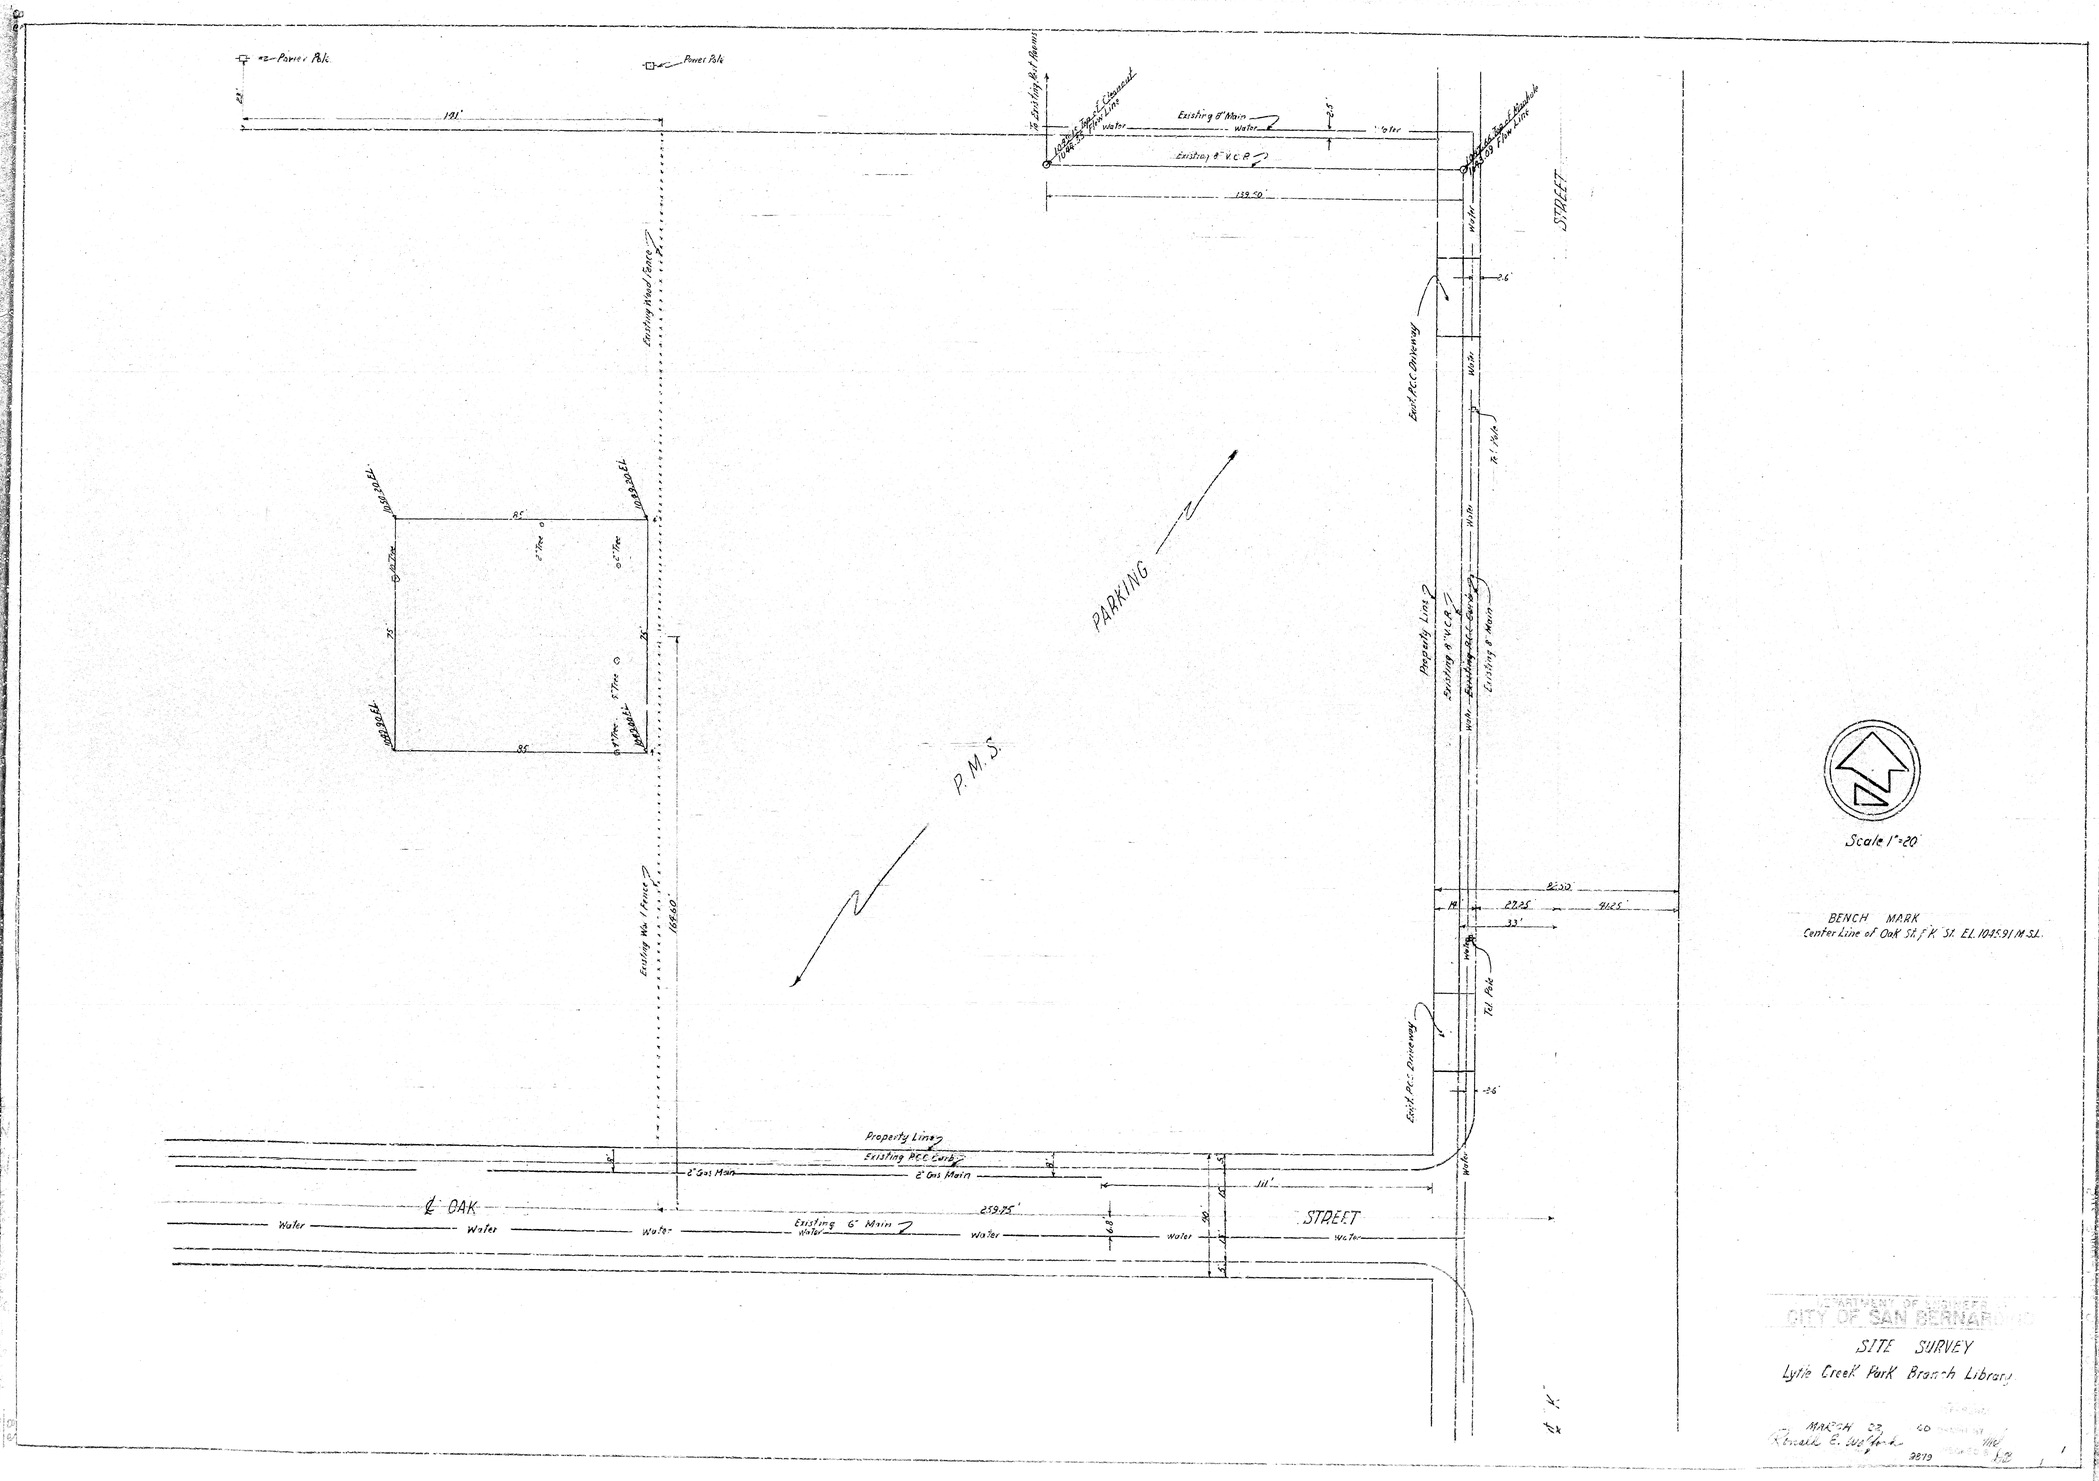
Power Pole
Power Pole
191'
Existing Wood Fence
Existing 8" Main
Water
Existing 8" V.C.P.
129.50'
STREET
Water
Edge of Pcc Driveway
Property Line
Existing 8" V.C.P.
Existing 8" Main
PARKING
P.M.S.
Existing Wire Fence
168.80'
Tel Pole
Edge of Pcc Driveway
Property Line
Existing Pcc Curb
2" Gas Main
111'
259.75'
℄ OAK
STREET
Existing 6" Main
Water
Scale 1"=20'
BENCH MARK
Center Line of Oak St. & K St. El. 1045.91 M.S.L.
CITY OF SAN BERNARDINO
SITE SURVEY
Lytle Creek Park Branch Library
MARCH 23