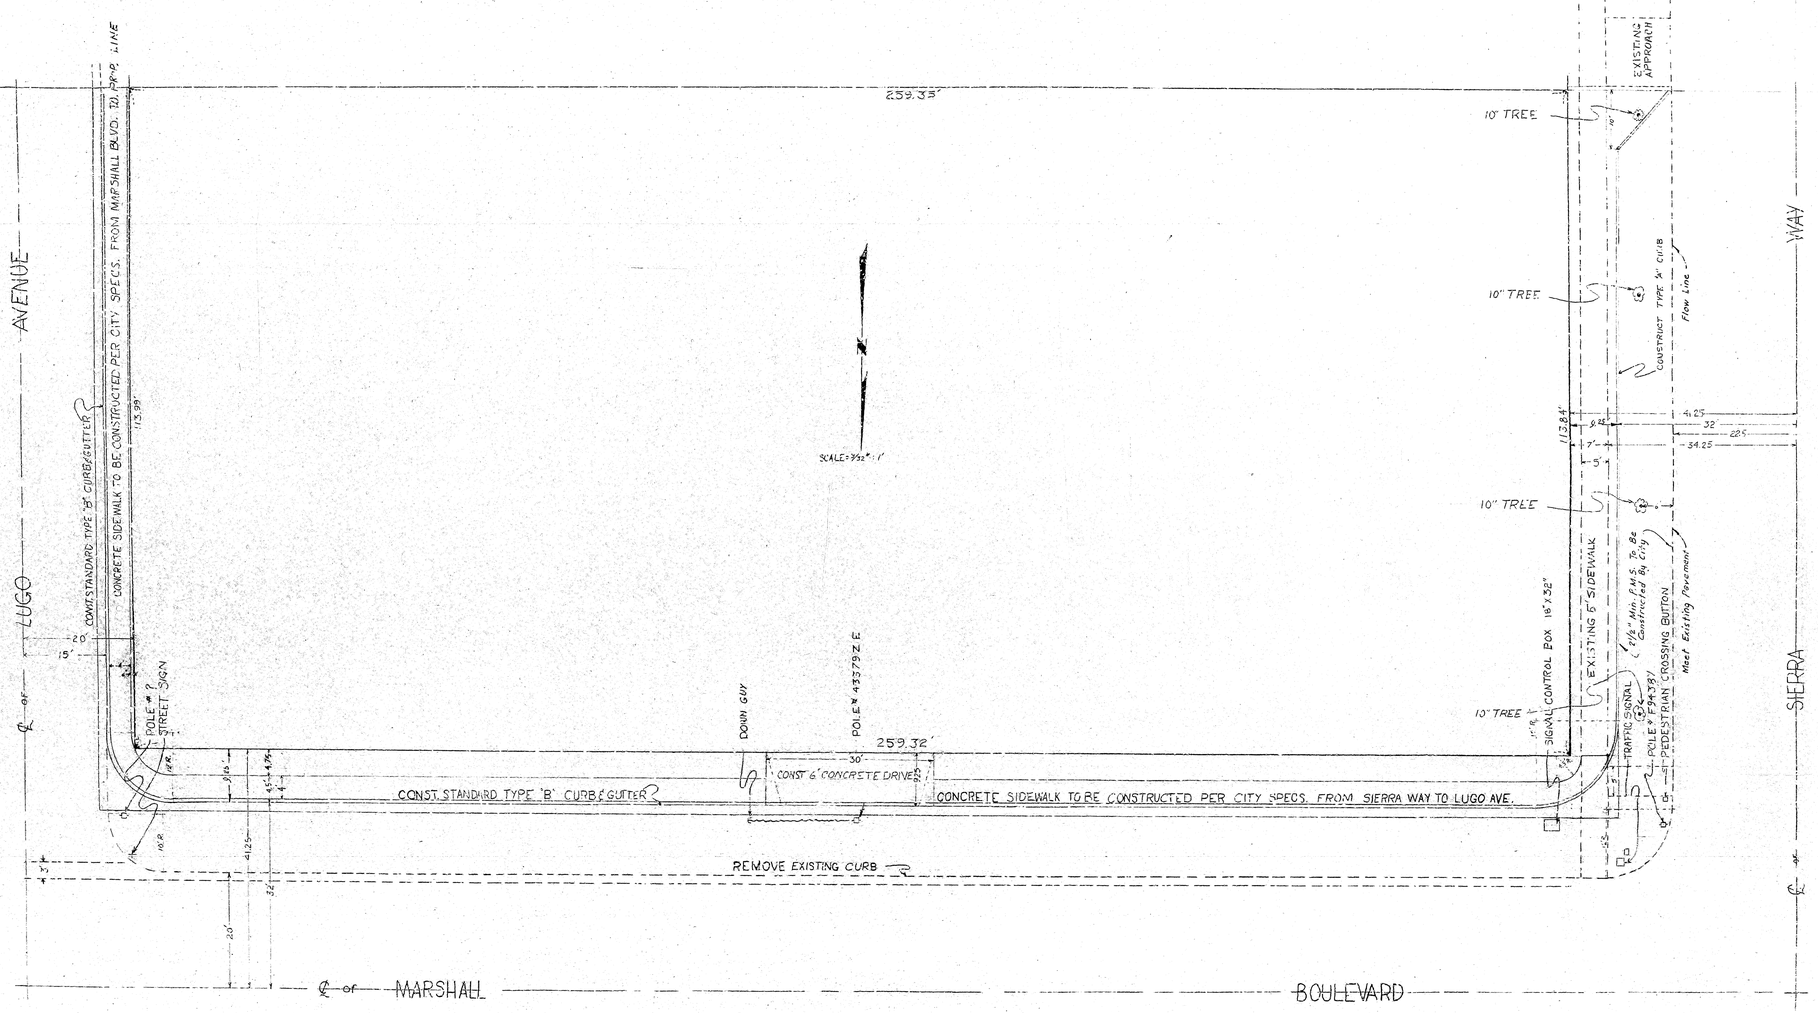
259.35'
SCALE=1/32" = 1'
AVENUE
LUGO
SIERRA
WAY
CONST. STANDARD TYPE "B" CURB & GUTTER
CONCRETE SIDEWALK TO BE CONSTRUCTED PER CITY SPECS. FROM MARSHALL BLVD. TO PROP. LINE
115.99'
POLE # 2
STREET SIGN
DOWN GUY
POLE # 433792 E
259.32'
CONST 6' CONCRETE DRIVE
CONST. STANDARD TYPE "B" CURB & GUTTER
CONCRETE SIDEWALK TO BE CONSTRUCTED PER CITY SPECS. FROM SIERRA WAY TO LUGO AVE.
REMOVE EXISTING CURB
10" TREE
10" TREE
10" TREE
10" TREE
EXISTING APPROACH
CONSTRUCT TYPE "A" CURB
Flow Line
113.84'
EXISTING 6" SIDEWALK
SIGNAL CONTROL BOX 16"x32"
TRAFFIC SIGNAL
POLE # E4-787
PEDESTRIAN CROSSING BUTTON
Meet Existing Pavement
1 1/2" Min. P.M.S. To Be Constructed By City
℄ of MARSHALL BOULEVARD

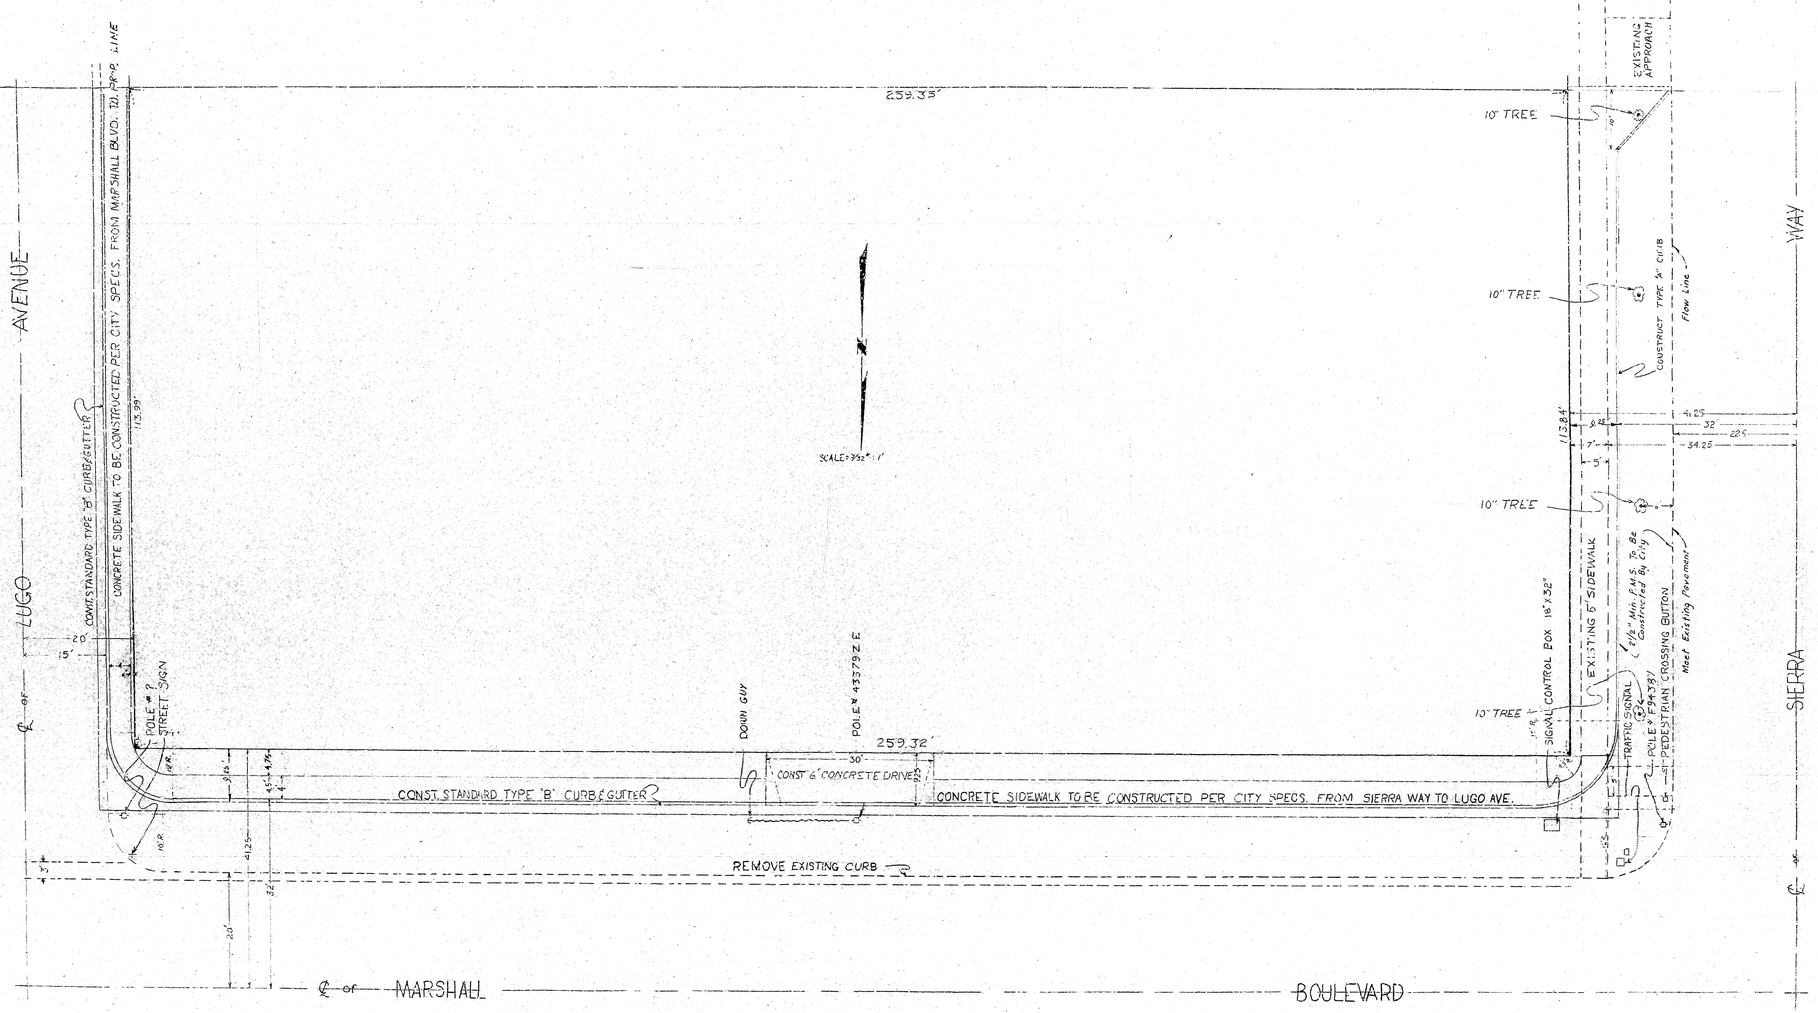
259.35'
SCALE=1/32" = 1'
AVENUE
LUGO
SIERRA
WAY
CONST. STANDARD TYPE "B" CURB & GUTTER
CONCRETE SIDEWALK TO BE CONSTRUCTED PER CITY SPECS. FROM MARSHALL BLVD. TO PROP. LINE
115.99'
POLE # 2
STREET SIGN
DOWN GUY
POLE # 433792 E
259.32'
CONST 6' CONCRETE DRIVE
CONST. STANDARD TYPE "B" CURB & GUTTER
CONCRETE SIDEWALK TO BE CONSTRUCTED PER CITY SPECS. FROM SIERRA WAY TO LUGO AVE.
REMOVE EXISTING CURB
10" TREE
10" TREE
10" TREE
10" TREE
EXISTING APPROACH
CONSTRUCT TYPE "A" CURB
Flow Line
113.84'
EXISTING 6" SIDEWALK
SIGNAL CONTROL BOX 16"x32"
TRAFFIC SIGNAL
POLE # E4-787
PEDESTRIAN CROSSING BUTTON
Meet Existing Pavement
1 1/2" Min. P.M.S. To Be Constructed By City
℄ of MARSHALL BOULEVARD