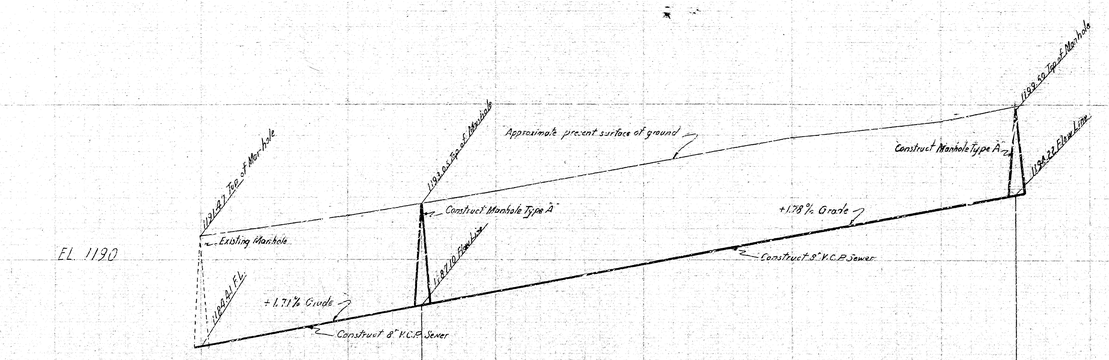

GENERAL NOTES

1. All work embodied on these plans shall be done in conformity with applicable provisions of specifications No. 2271.
2. All vitrified clay pipe house connections shall be constructed on an upward grade of two percent from the main sewer & shall extend from the main sewer to the property line.
3. Bend wyes with 4" connecting sewer to be constructed as shown in plan thus —
4. All house connections are approximate and exact locations shall be determined in the field.
5. Standard Manhole Types as per City of San Bernardino Department of Engineering Standard drawing No. 2321.
6. Bench Mark EL. 1191.55 On screw S.E. corner of Pumalo Street and Golden Avenue
7. Utility poles to be relocated by others.

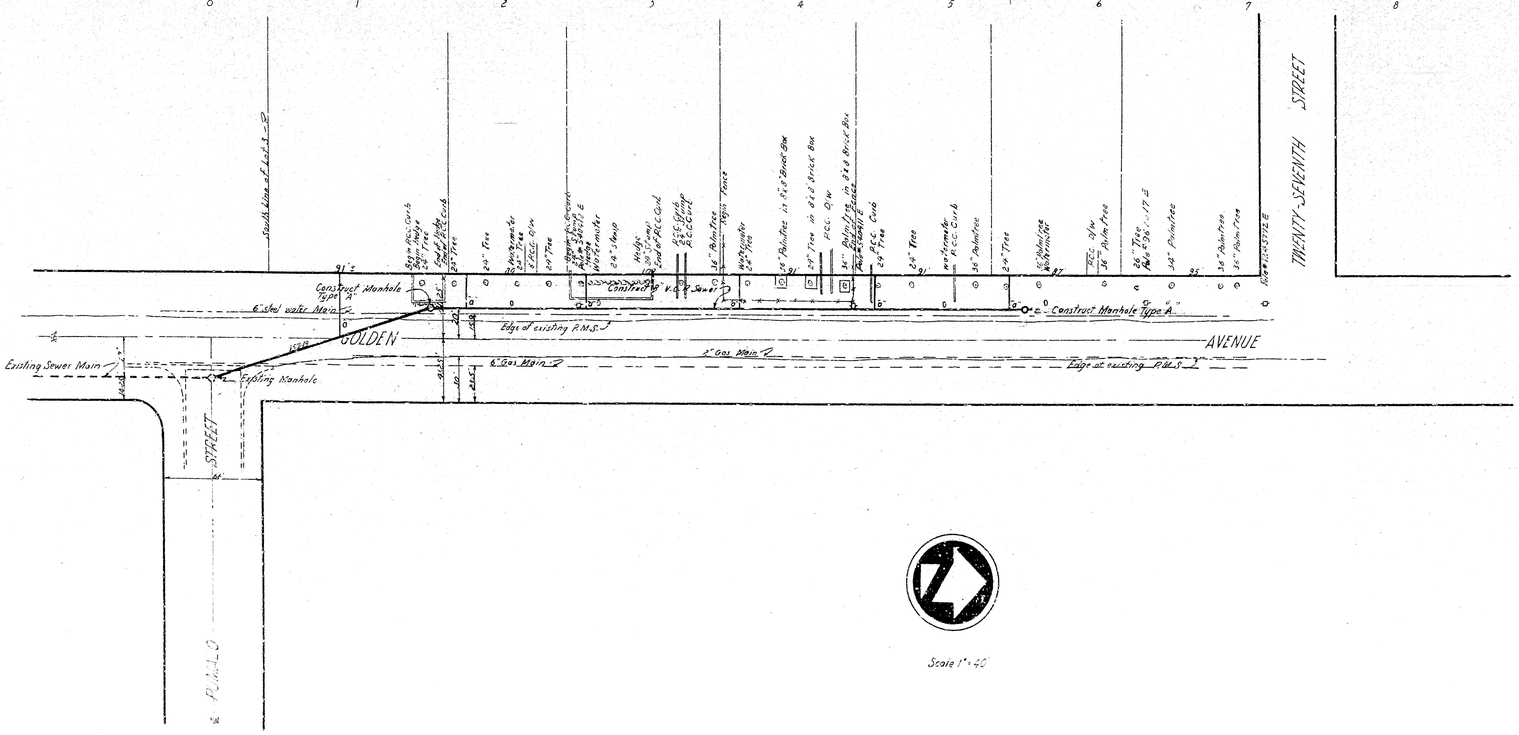

Scale 1" = 40'

DEPARTMENT OF ENGINEERING
CITY OF SAN BERNARDINO

GOLDEN AVENUE

Between Pumalo Street and Twenty-Seventh Street

Sewer

SUBMITTED BY _____ REFERENCE _____

APPROVED APR 14 1953

Kenneth E. Wigfal
CITY ENGINEER

REGISTERED ENGINEER 9679

DRAWN _____ CHECKED BY _____