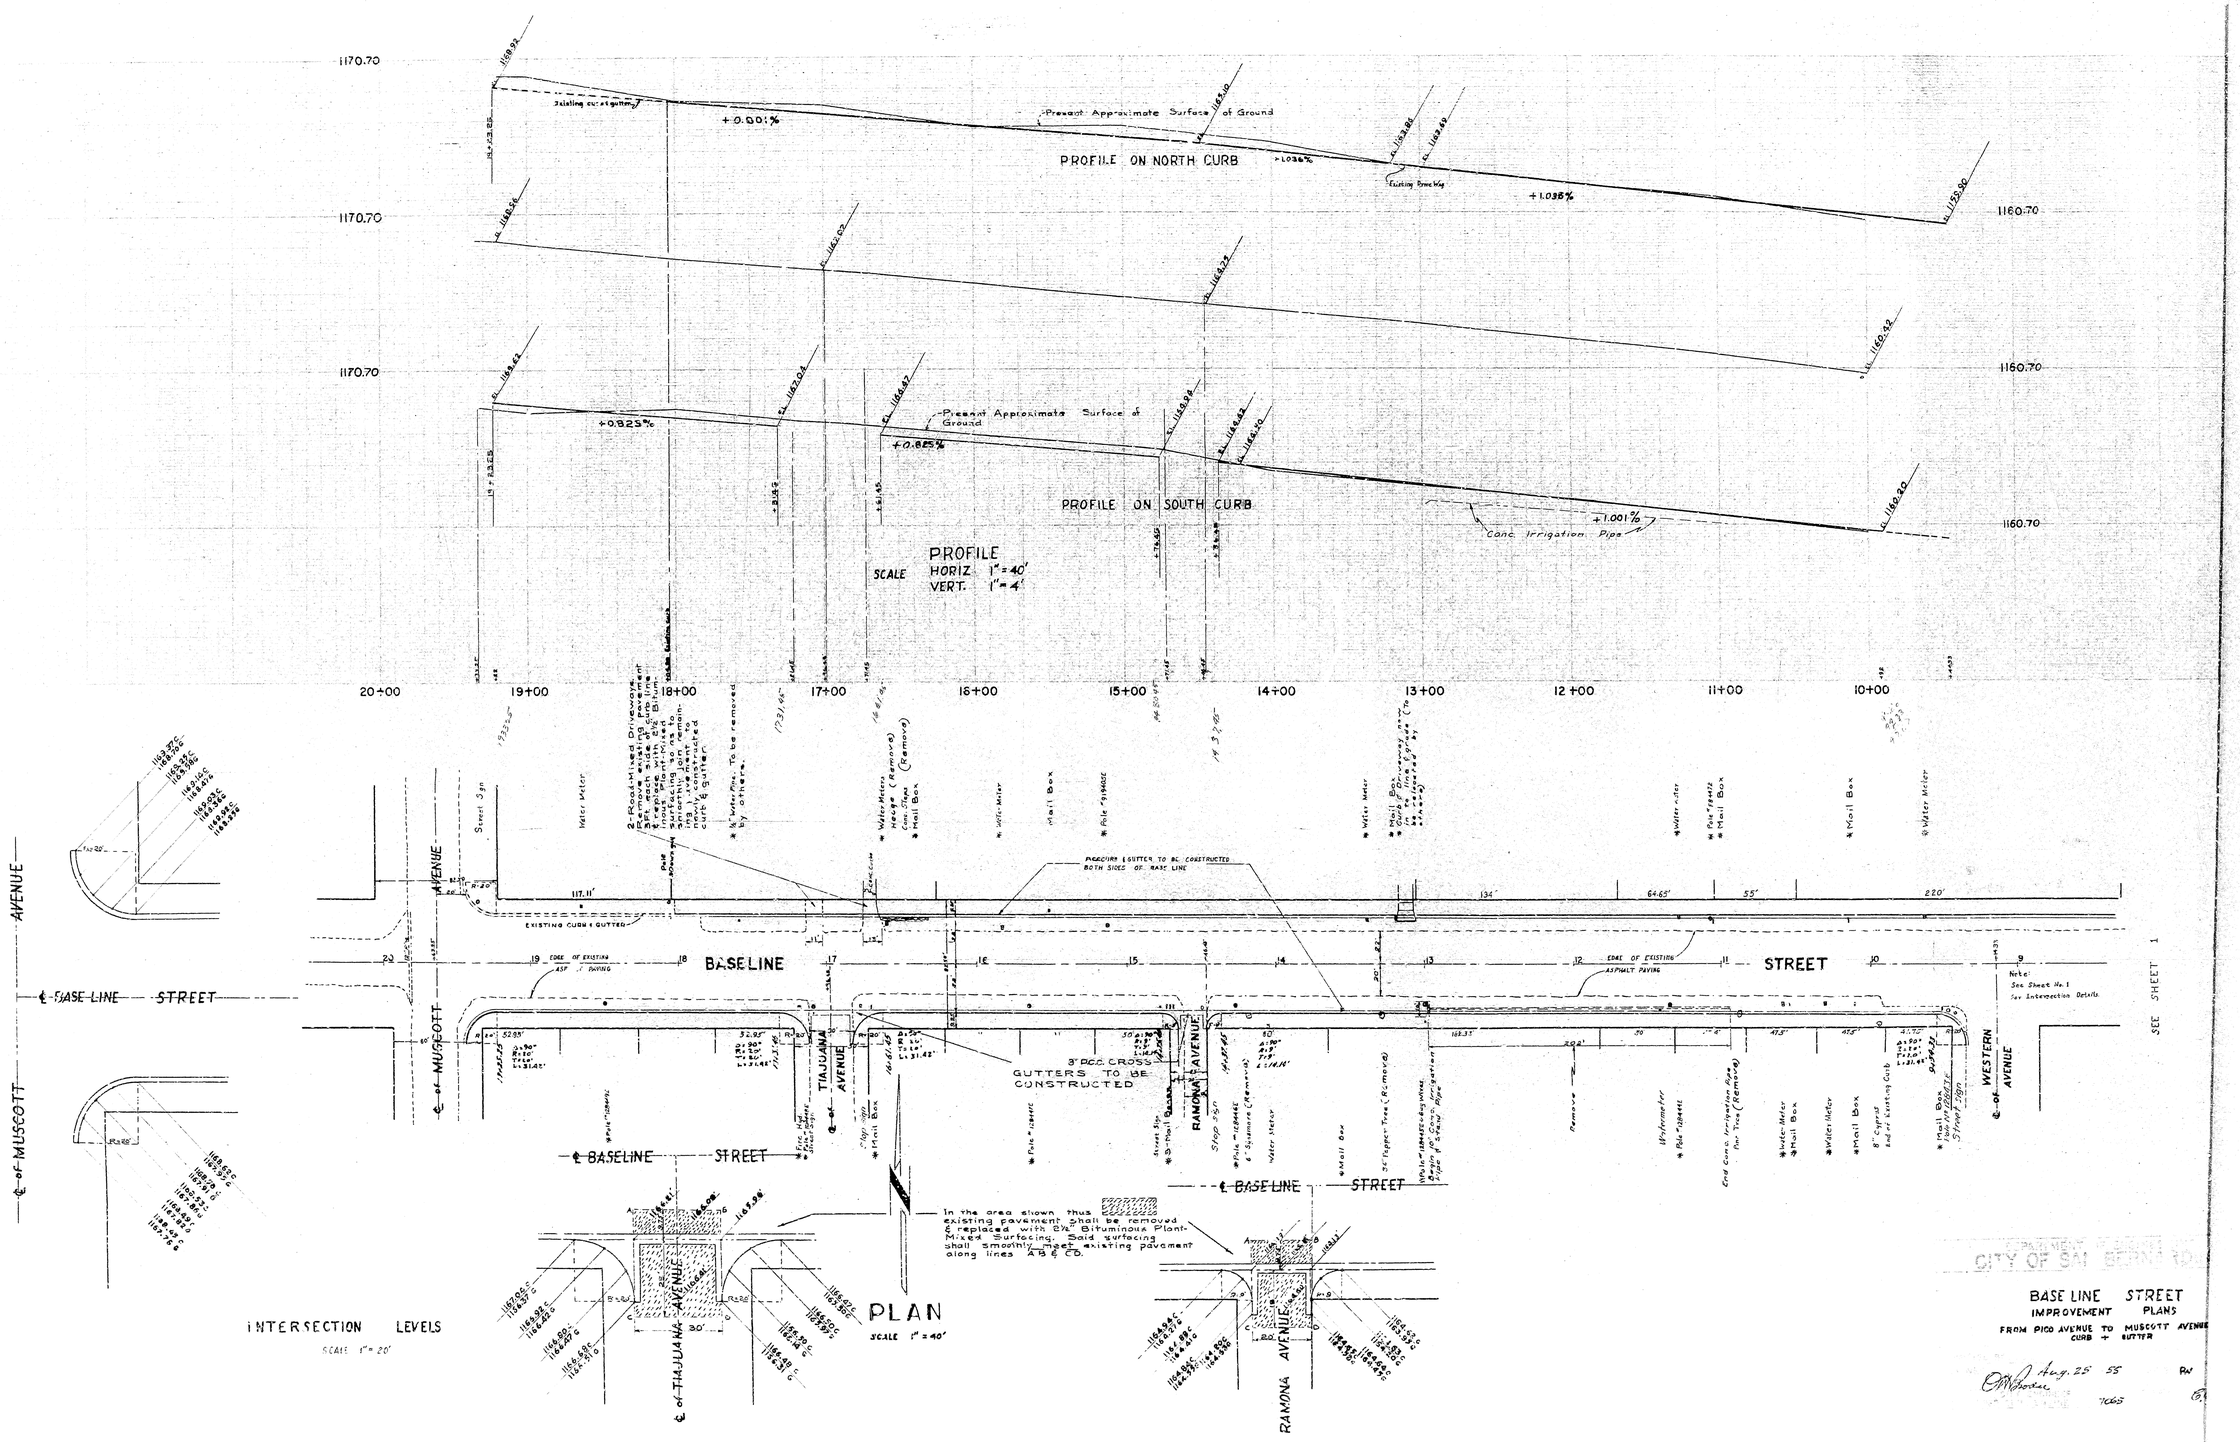
PROFILE ON NORTH CURB
PROFILE ON SOUTH CURB
Present Approximate Surface of Ground
Existing Curb & Gutter
Existing Tree Wgs
Conc. Irrigation Pipe
+0.001%
+1.036%
+0.825%
+1.001%
PROFILE
SCALE HORIZ. 1" = 40'
VERT. 1" = 4'
20+00
19+00
18+00
17+00
16+00
15+00
14+00
13+00
12+00
11+00
10+00
1170.70
1160.70
BASELINE STREET
EDGE OF EXISTING ASPHALT PAVING
EXISTING CURB & GUTTER
PROPOSED GUTTER TO BE CONSTRUCTED BOTH SIDES OF BASE LINE
3" PCC CROSS GUTTERS TO BE CONSTRUCTED
TIAJUANA AVENUE
RAMONA AVENUE
WESTERN AVENUE
℄ of MUSCOTT AVENUE
℄ BASE LINE STREET
Note: See Sheet No. 1 for Intersection Details
SEE SHEET 1
In the area shown thus ▨ existing pavement shall be removed & replaced with 2½" Bituminous Plant-Mixed Surfacing. Said surfacing shall smoothly meet existing pavement along lines A B & C D.
PLAN
SCALE 1" = 40'
INTERSECTION LEVELS
SCALE 1" = 20'
CITY OF SAN BERNARDINO
BASE LINE STREET IMPROVEMENT PLANS
FROM PICO AVENUE TO MUSCOTT AVENUE
CURB + GUTTER
Aug. 25 55
7665