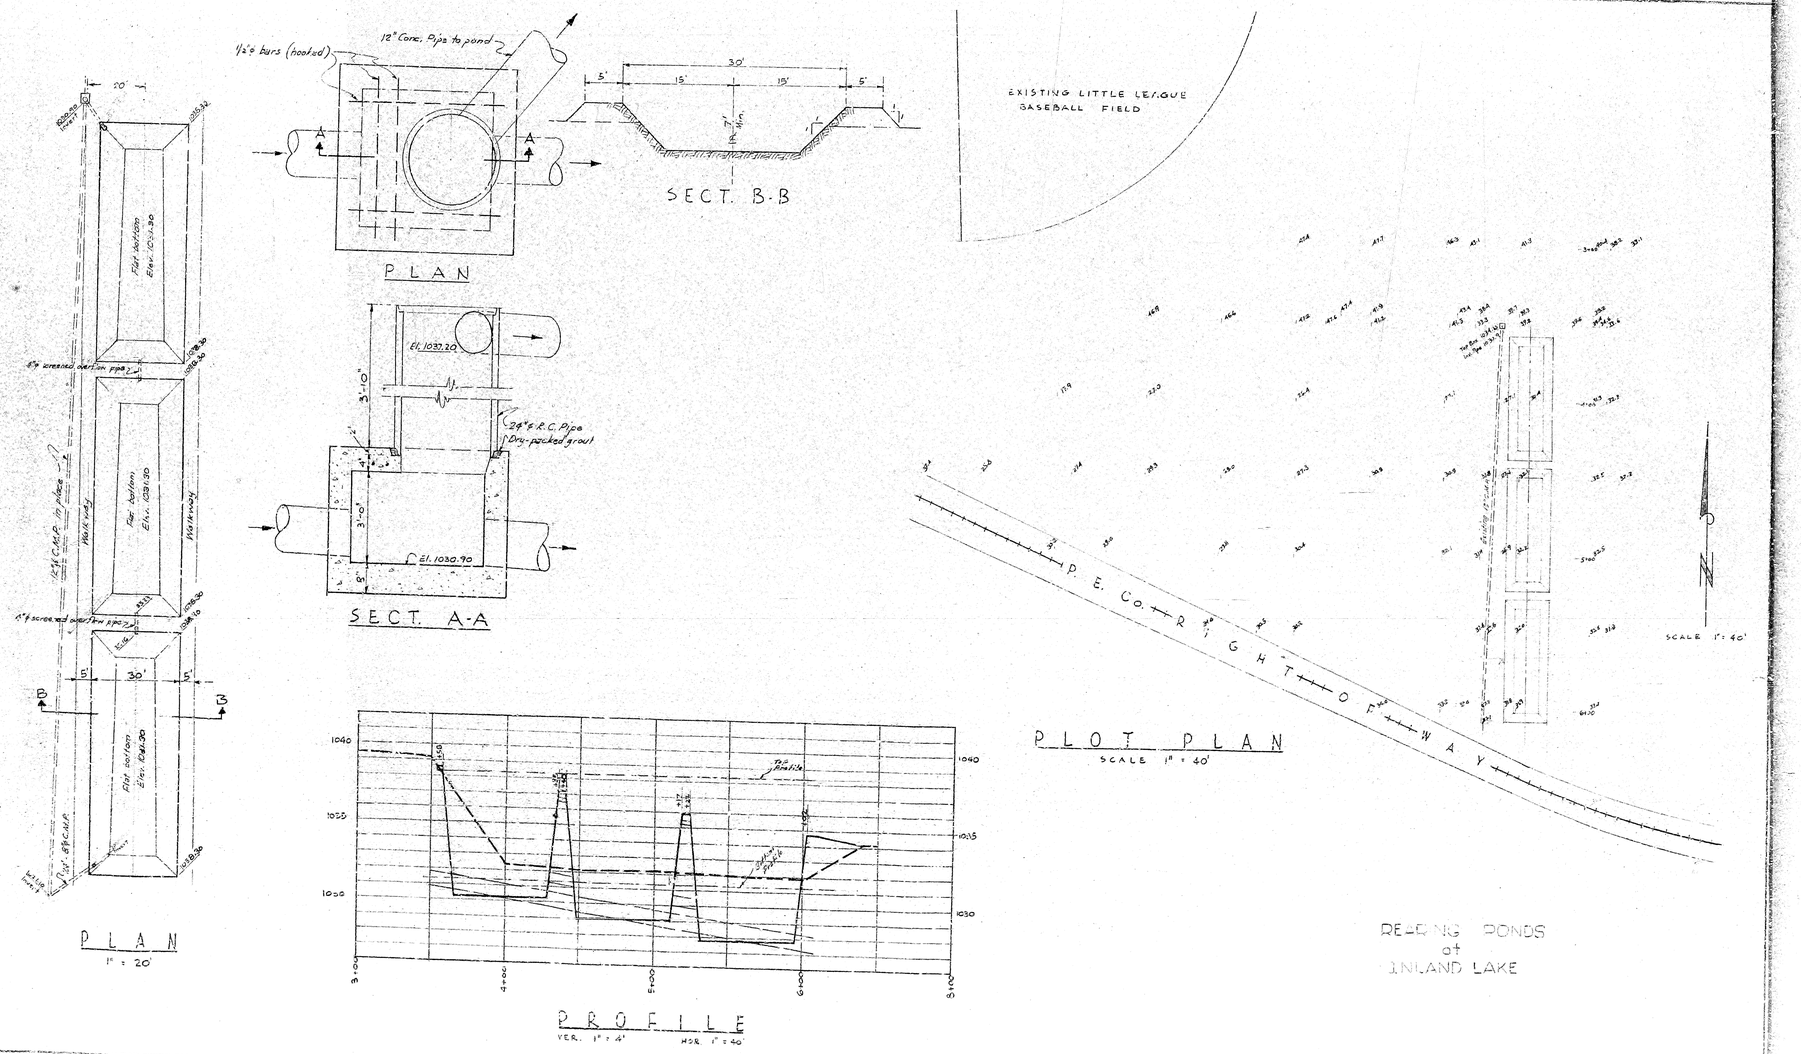
1/2"ø bars (hooked)
12" Conc. Pipe to pond
PLAN
SECT. B-B
EXISTING LITTLE LEAGUE BASEBALL FIELD
Flat bottom Elev. 1031.30
Walkway
Walkway
Flat bottom Elev. 1031.30
Flat bottom Elev. 1031.30
PLAN
1" = 20'
El. 1037.20
24" R.C. Pipe (Dry-packed grout)
El. 1030.90
SECT. A-A
P. E. CO. RIGHT OF WAY
PLOT PLAN
SCALE 1" = 40'
SCALE 1" = 40'
PROFILE
VER. 1" = 4' HOR. 1" = 40'
RE-DING PONDS
at
INLAND LAKE

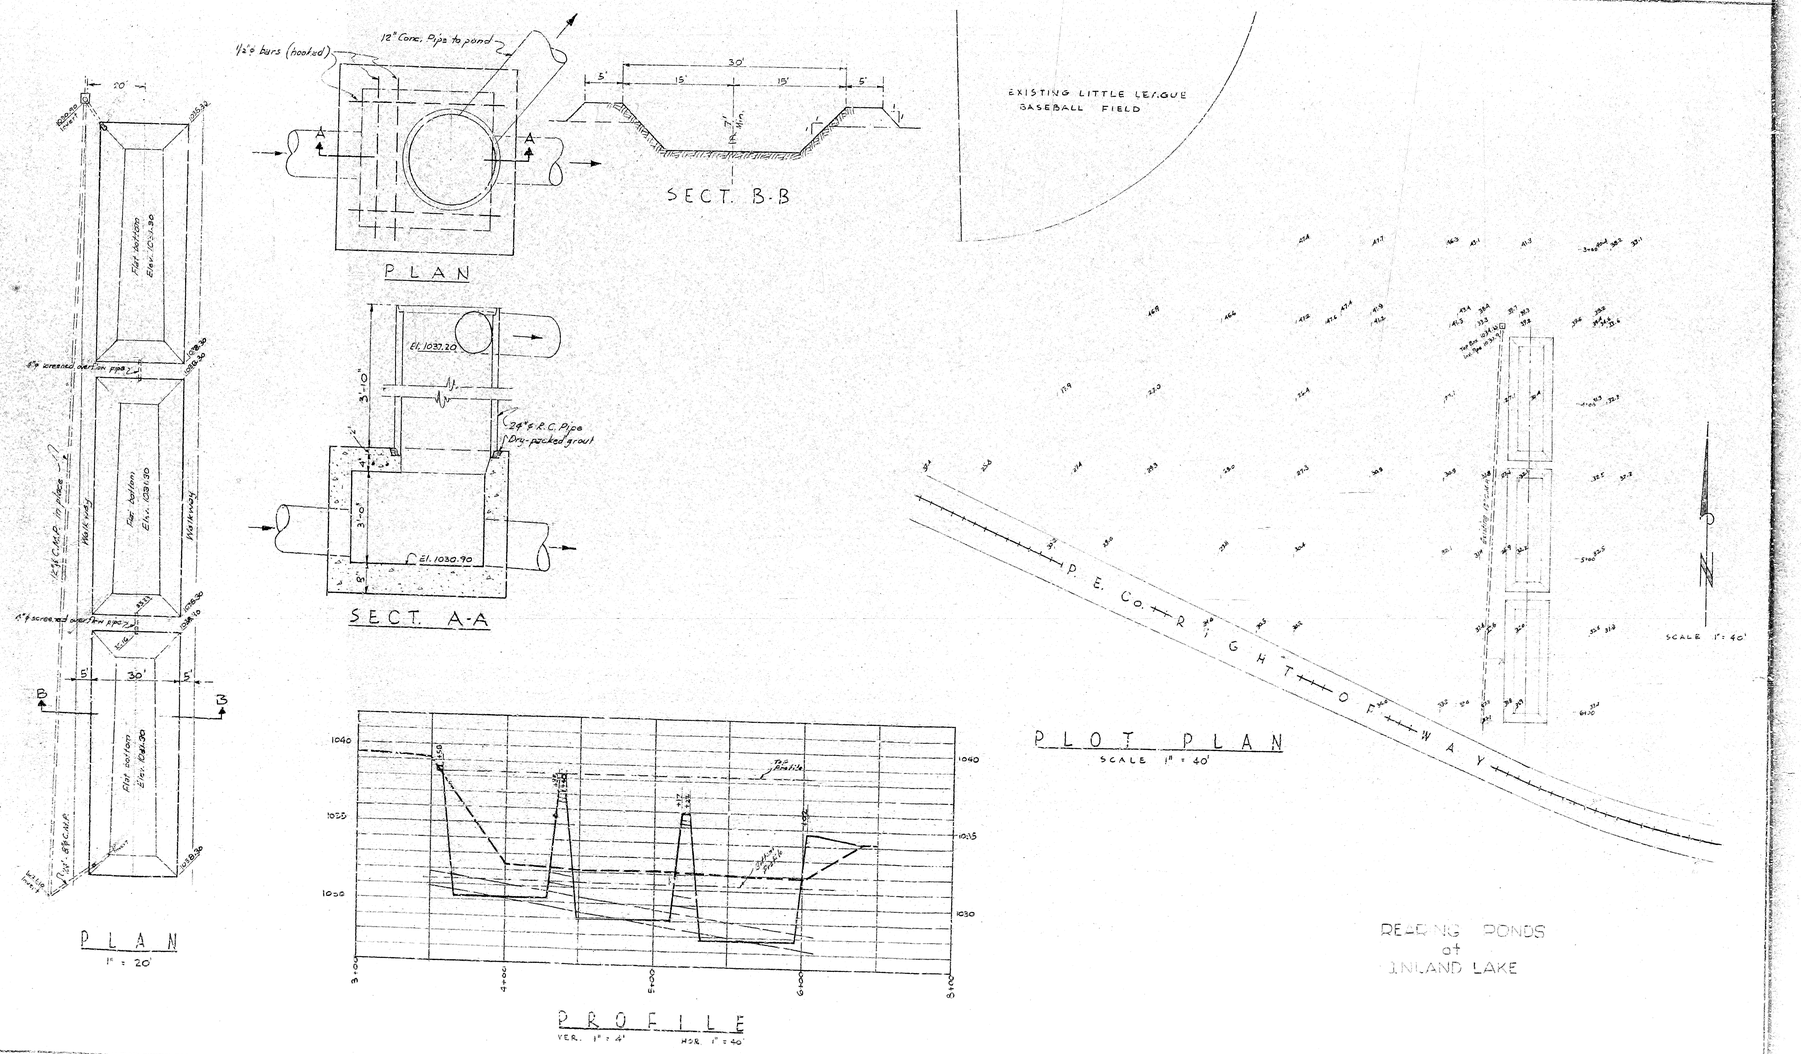
1/2"ø bars (hooked)
12" Conc. Pipe to pond
PLAN
SECT. B-B
EXISTING LITTLE LEAGUE BASEBALL FIELD
Flat bottom Elev. 1031.30
Walkway
Walkway
Flat bottom Elev. 1031.30
Flat bottom Elev. 1031.30
PLAN
1" = 20'
El. 1037.20
24" R.C. Pipe (Dry-packed grout)
El. 1030.90
SECT. A-A
P. E. CO. RIGHT OF WAY
PLOT PLAN
SCALE 1" = 40'
SCALE 1" = 40'
PROFILE
VER. 1" = 4' HOR. 1" = 40'
RE-DING PONDS
at
INLAND LAKE