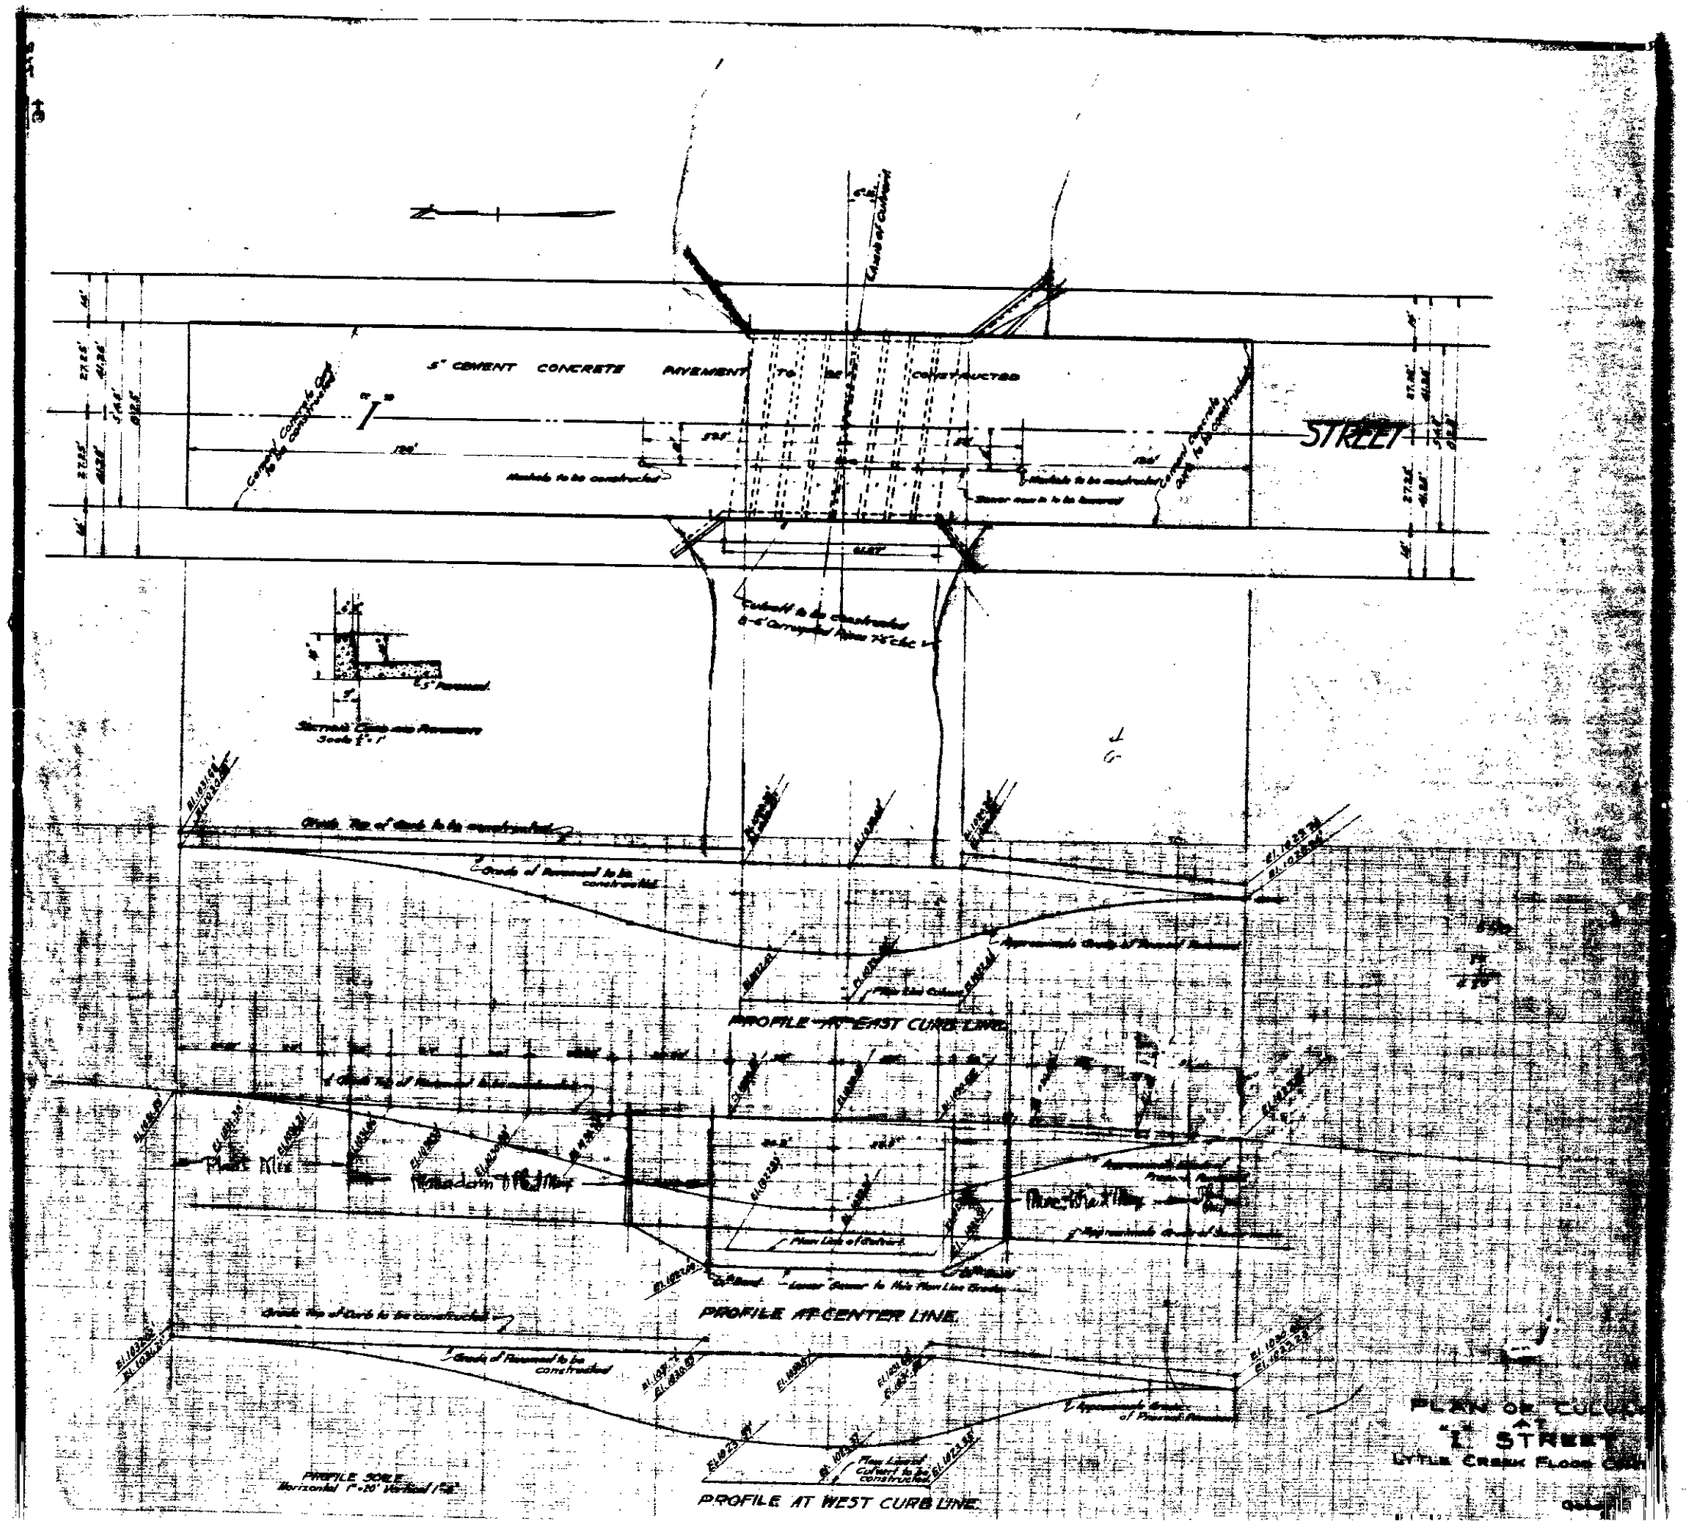
5" CEMENT CONCRETE PAVEMENT
STREET
PROFILE AT EAST CURB LINE
PROFILE AT CENTER LINE
PROFILE AT WEST CURB LINE
PLAN OF CULVERT
"L" STREET
LITTLE CREEK FLOOD CONTROL

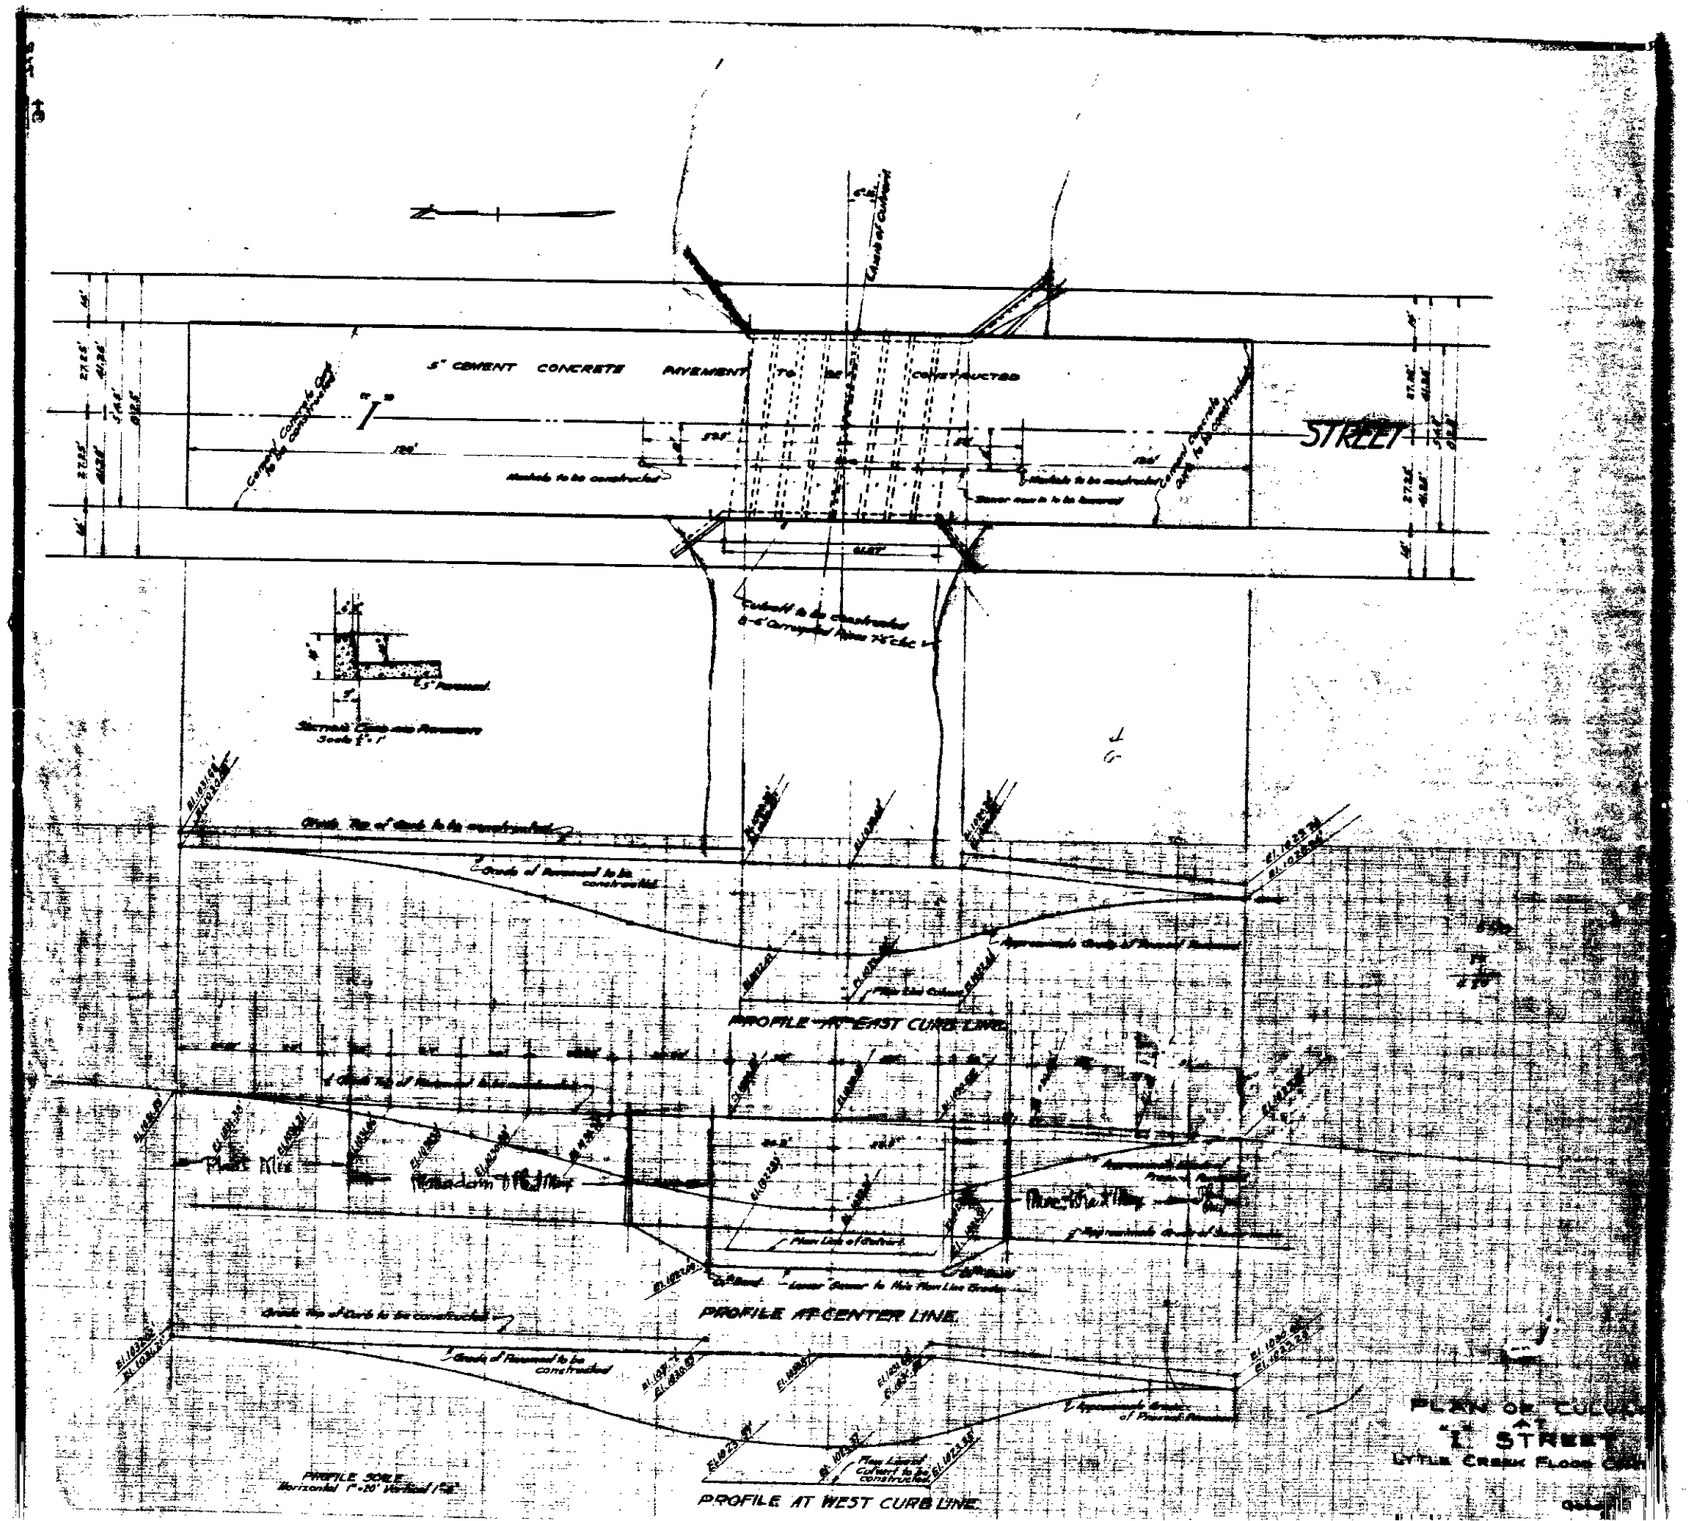
5" CEMENT CONCRETE PAVEMENT
STREET
PROFILE AT EAST CURB LINE
PROFILE AT CENTER LINE
PROFILE AT WEST CURB LINE
PLAN OF CULVERT
"L" STREET
LITTLE CREEK FLOOD CONTROL