SHEET No 2

PLAN No. 1240

DETAIL OF

TRANSFORMER VAULT

FOR THE

THIRD STEET LIGHTS

BETWEEN

ARROWHEAD AVENUE AND H STREET

CITY OF SAN BERNARDINO, CALIFORNIA

Scale as shown.

AUGUST 1937

Chas. L. Fowler,
City Engineer.

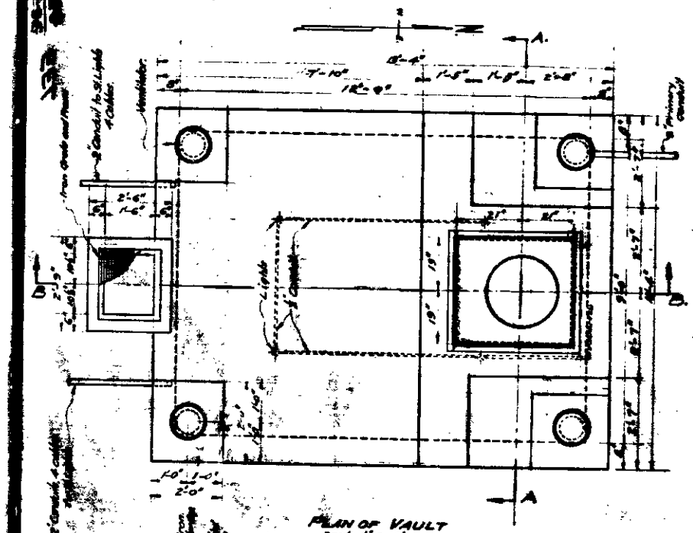

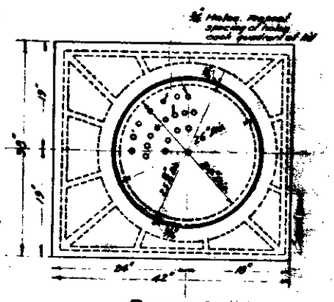

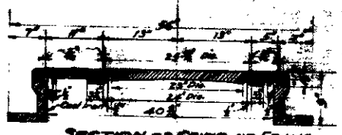

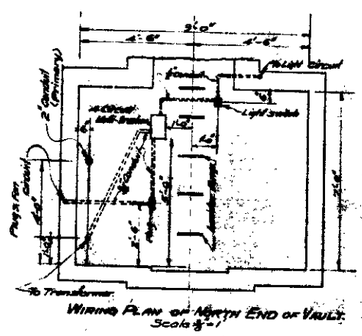

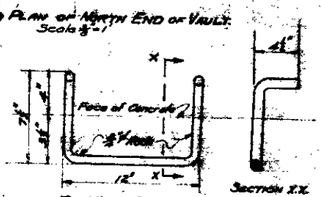

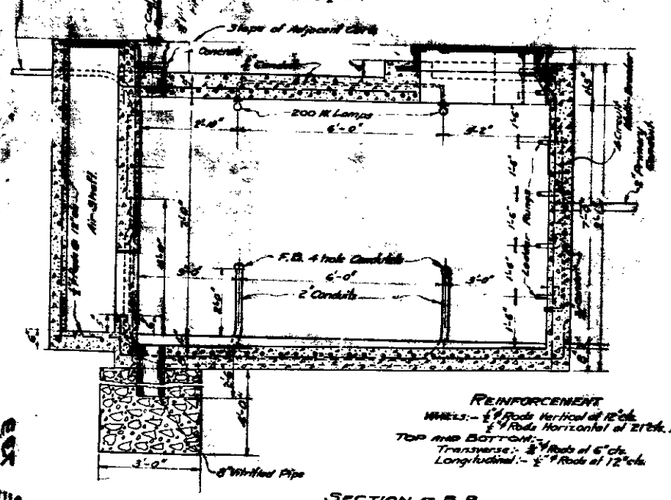

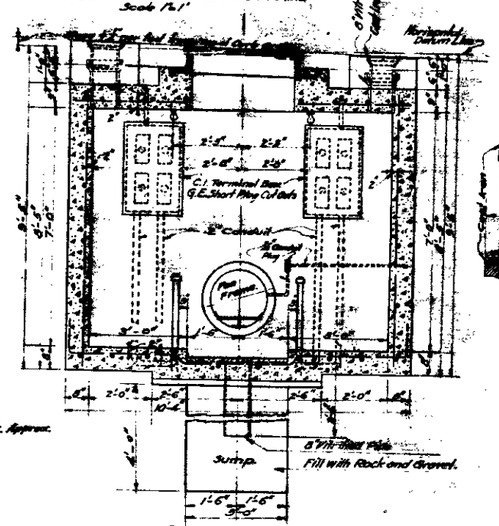

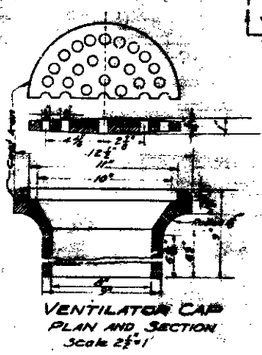

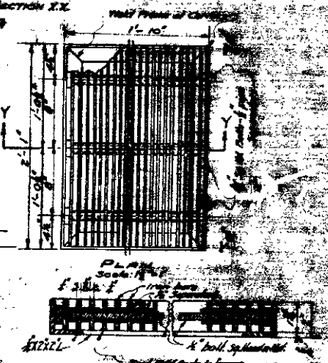

SHEET No 2

PLAN No. 1240

DETAIL OF

TRANSFORMER VAULT

FOR THE

THIRD STEET LIGHTS

BETWEEN

ARROWHEAD AVENUE AND H STREET

CITY OF SAN BERNARDINO, CALIFORNIA

Scale as shown.

AUGUST 1937
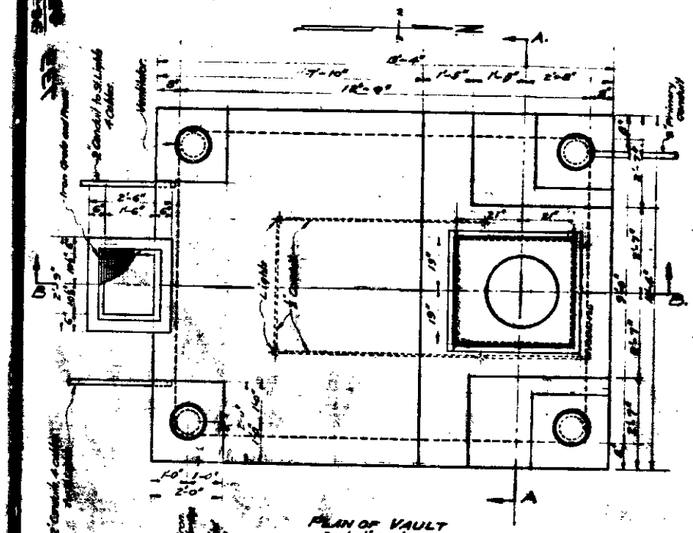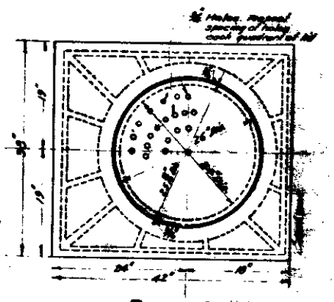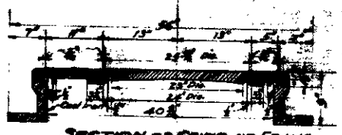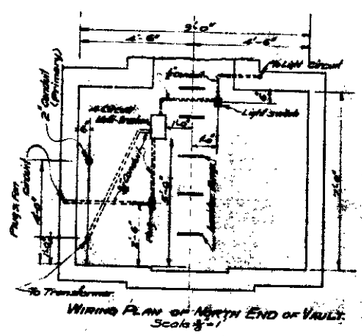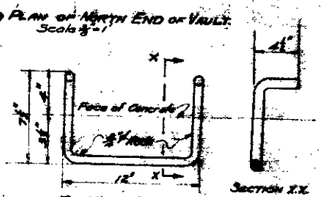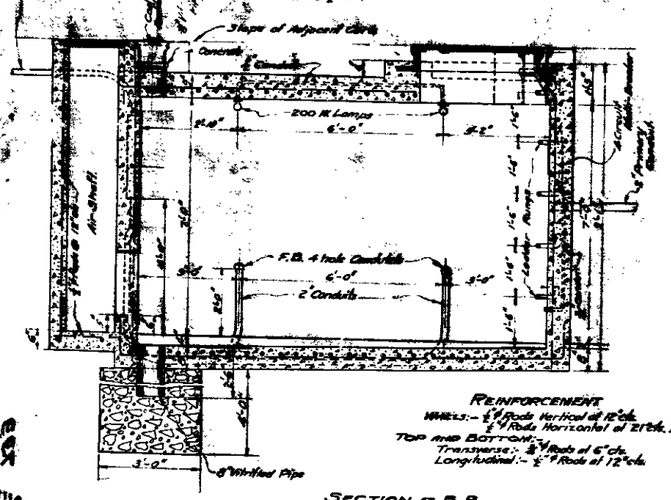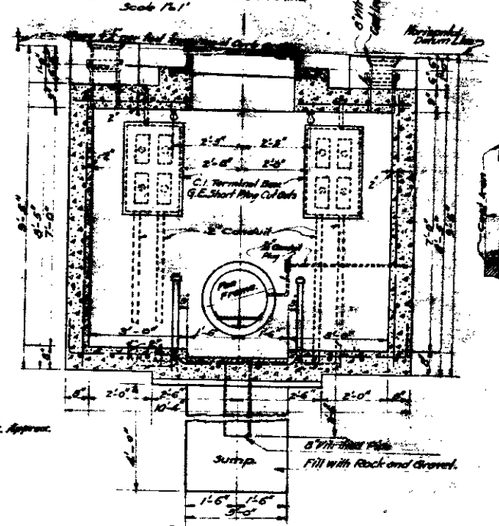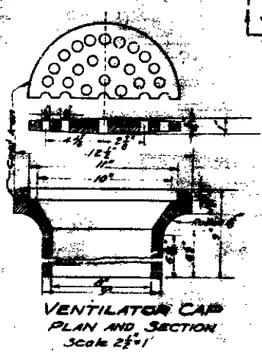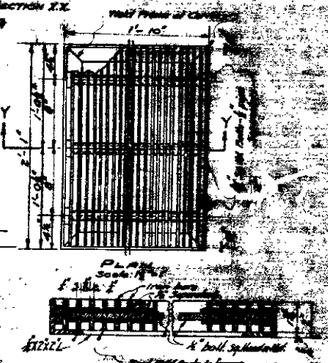
Chas. L. Fowler,
City Engineer.