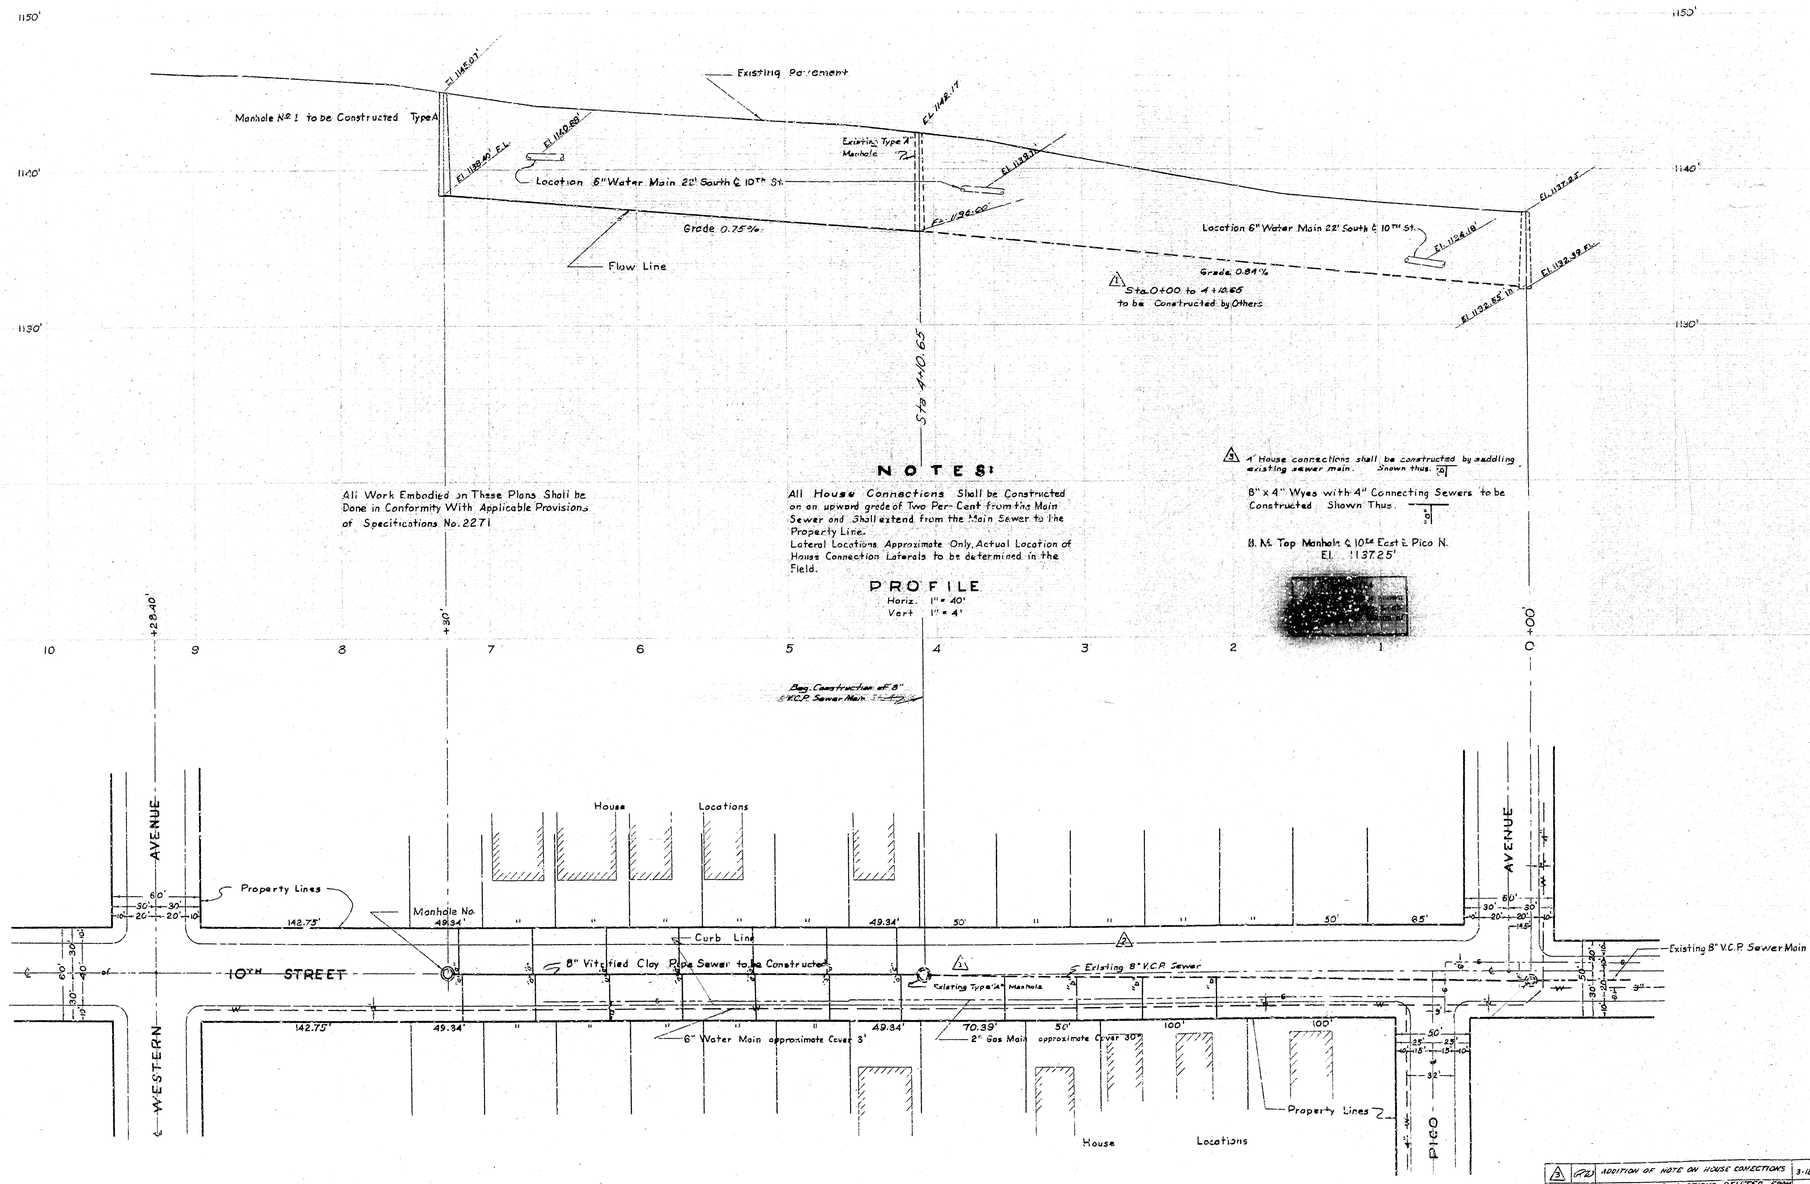

NO.	BY	REVISION	DATE	APPROVED
5	R.D.	ADDITION OF NOTE ON HOUSE CONECTIONS	3-18-55	
4	R.D.	6" HOUSE CONECTIONS DELETED FROM NORTH SIDE OF 10TH STREET	3-18-55	
3	R.D.	8" SEWER DELETED STA. 0+00 to 4+10.65 & MANHOLE STA. 3+60	3-18-55	

DEPARTMENT OF ENGINEERING
CITY OF SAN BERNARDINO

10TH STREET SEWER PLAN

PICO AVENUE to WESTERN AVENUE

DRAWN BY
Jan. 5, 55
RW
2269
ENGINEER
7065
R.R.

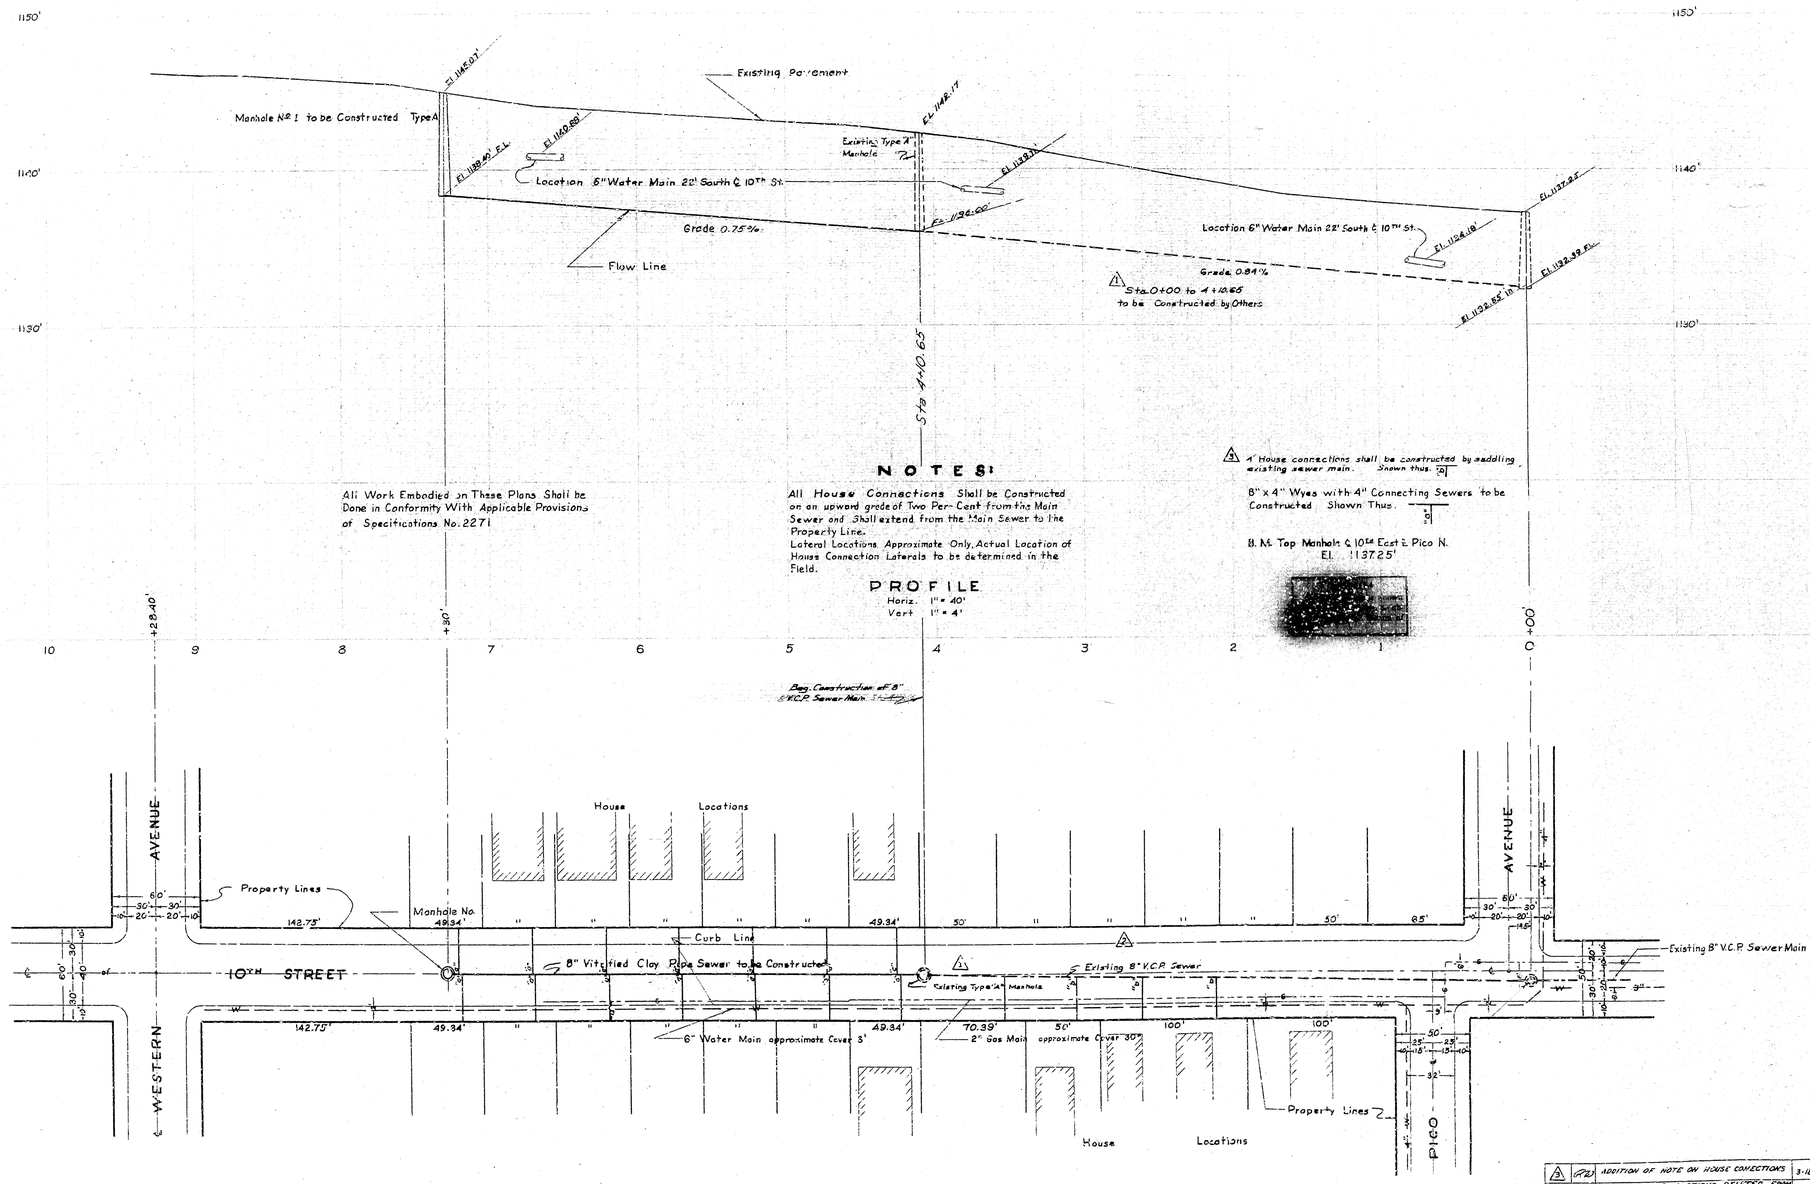

NO.	BY	REVISION	DATE	APPROVED
5	R.D.	ADDITION OF NOTE ON HOUSE CONECTIONS	3-18-55	
4	R.D.	6" HOUSE CONECTIONS DELETED FROM NORTH SIDE OF 10TH STREET	3-18-55	
3	R.D.	8" SEWER DELETED STA. 0+00 to 4+10.65 & MANHOLE STA. 3+60	3-18-55	

DEPARTMENT OF ENGINEERING
CITY OF SAN BERNARDINO

10TH STREET SEWER PLAN

PICO AVENUE to WESTERN AVENUE

DRAWN BY
Jan. 5, 55
RW
2269
ENGINEER
7065
R.R.