PROPOSED REALIGNMENT OF 3RD ST. & "K" ST.

NEW CURB LINE
EXISTING CURB LINE
NEW STREET LIGHTING

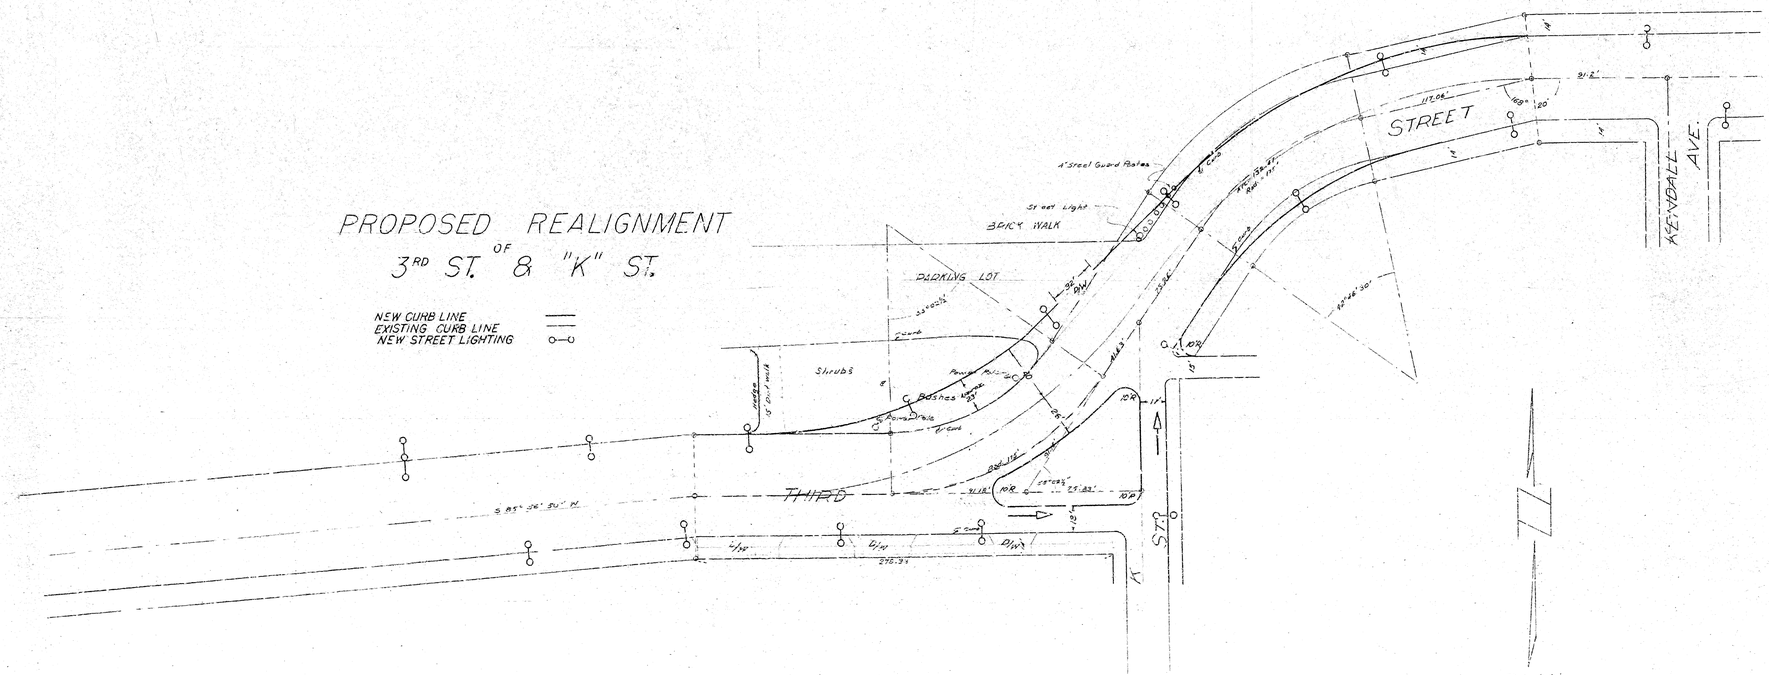

DEPARTMENT OF ENGINEERING
CITY OF SAN BERNARDINO

CITY ENGINEER 3-7-58

REGISTERED CIVIL ENGINEER NO. 7065

PROPOSED REALIGNMENT OF 3RD ST. & "K" ST.

NEW CURB LINE
EXISTING CURB LINE
NEW STREET LIGHTING

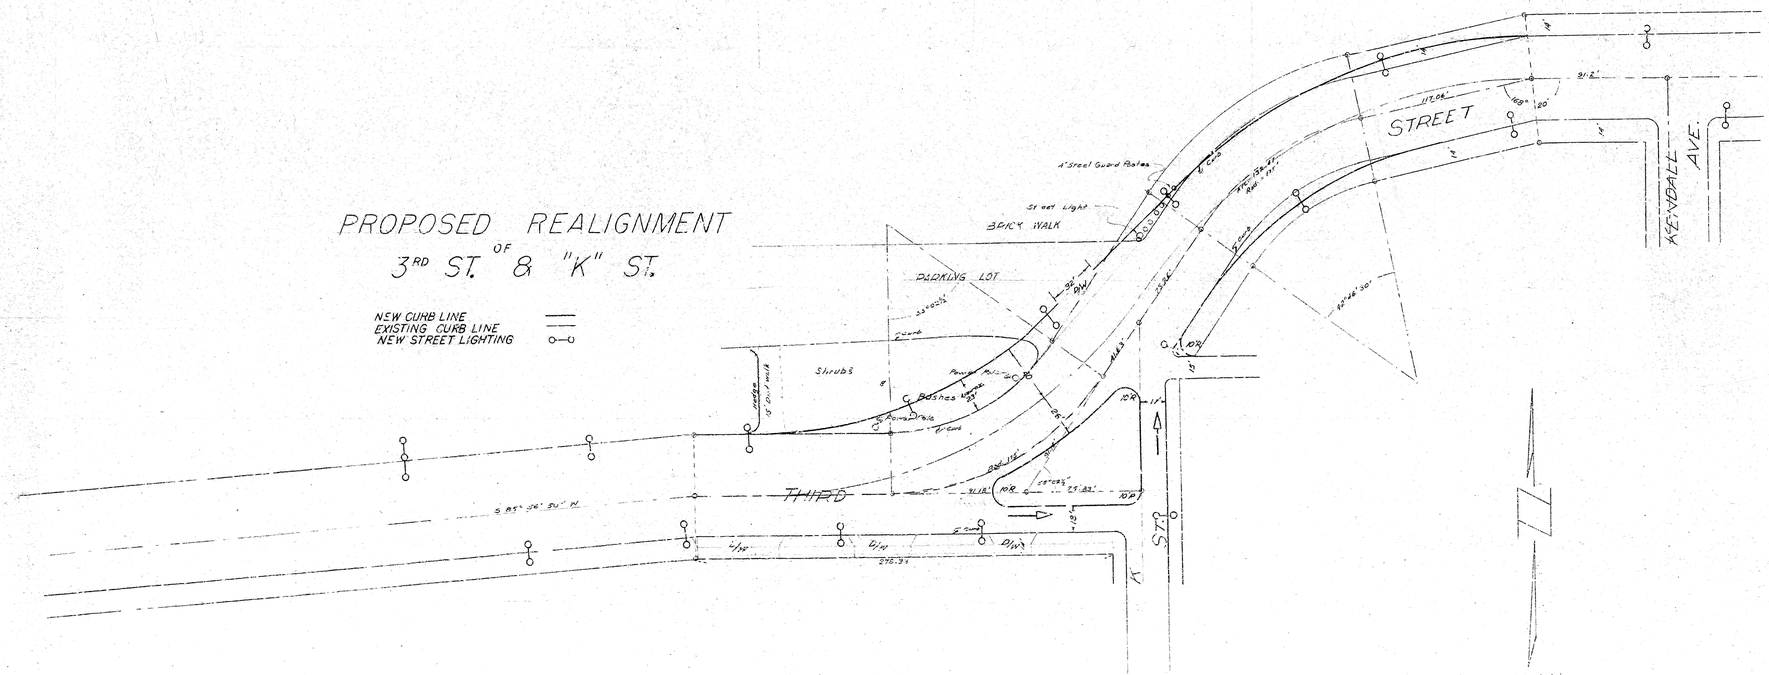

DEPARTMENT OF ENGINEERING
CITY OF SAN BERNARDINO

CITY ENGINEER 3-7-58

REGISTERED CIVIL ENGINEER NO. 7065