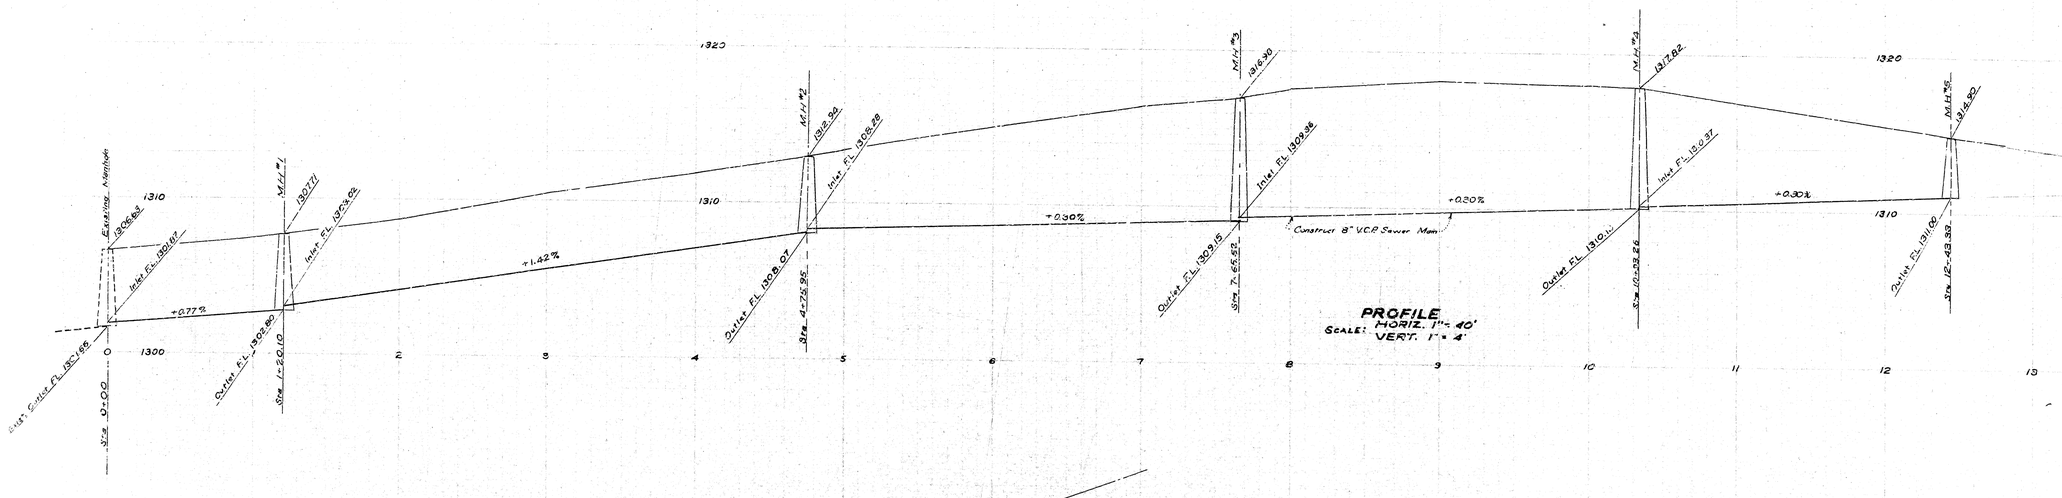


**PROFILE**
SCALE: HORIZ. 1" = 40'
VERT. 1" = 4'

## NOTES:

All work embodied on these plans shall be done in conformity with applicable provisions of Specifications No. 2271.

All verified clay pipe house connections shall be constructed on an upward grade of two percent from main sewer and shall extend from main sewer to property line.

All lateral locations are approximate and exact locations shall be determined in the field.

8" x 4" Wyes with connecting sewer to be constructed are shown on Plan thus

BENCH MARK:
SCREW N.E. CORNER 37TH & PARKSIDE DR.
Elev: 1301.40 (MSL)

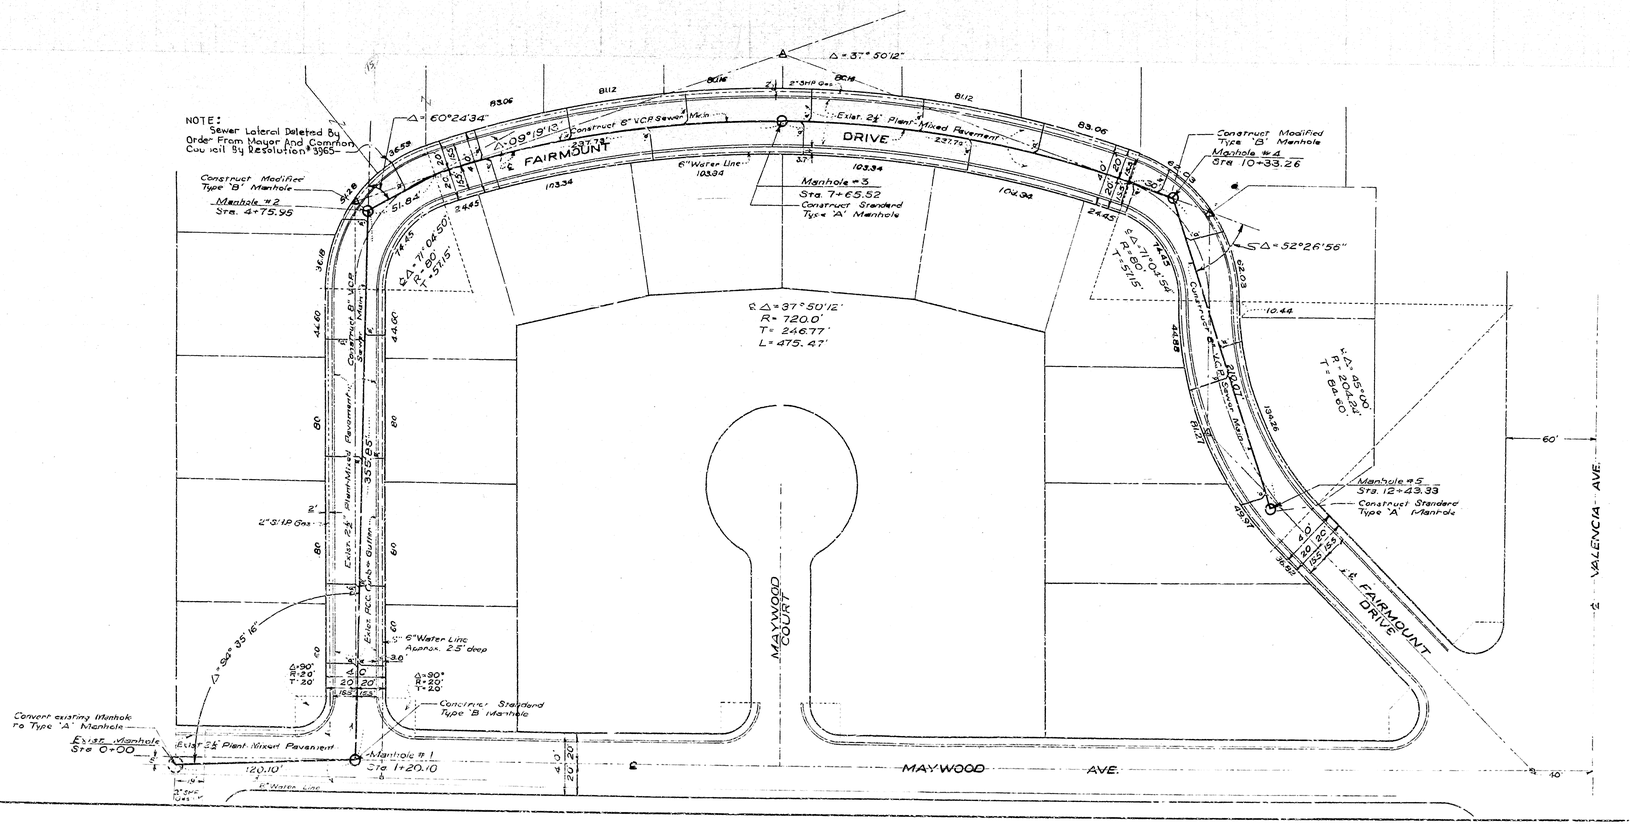


# FAIRMOUNT DRIVE
PALMCROFT BLVD. to VALENCIA AVE.
SEWER

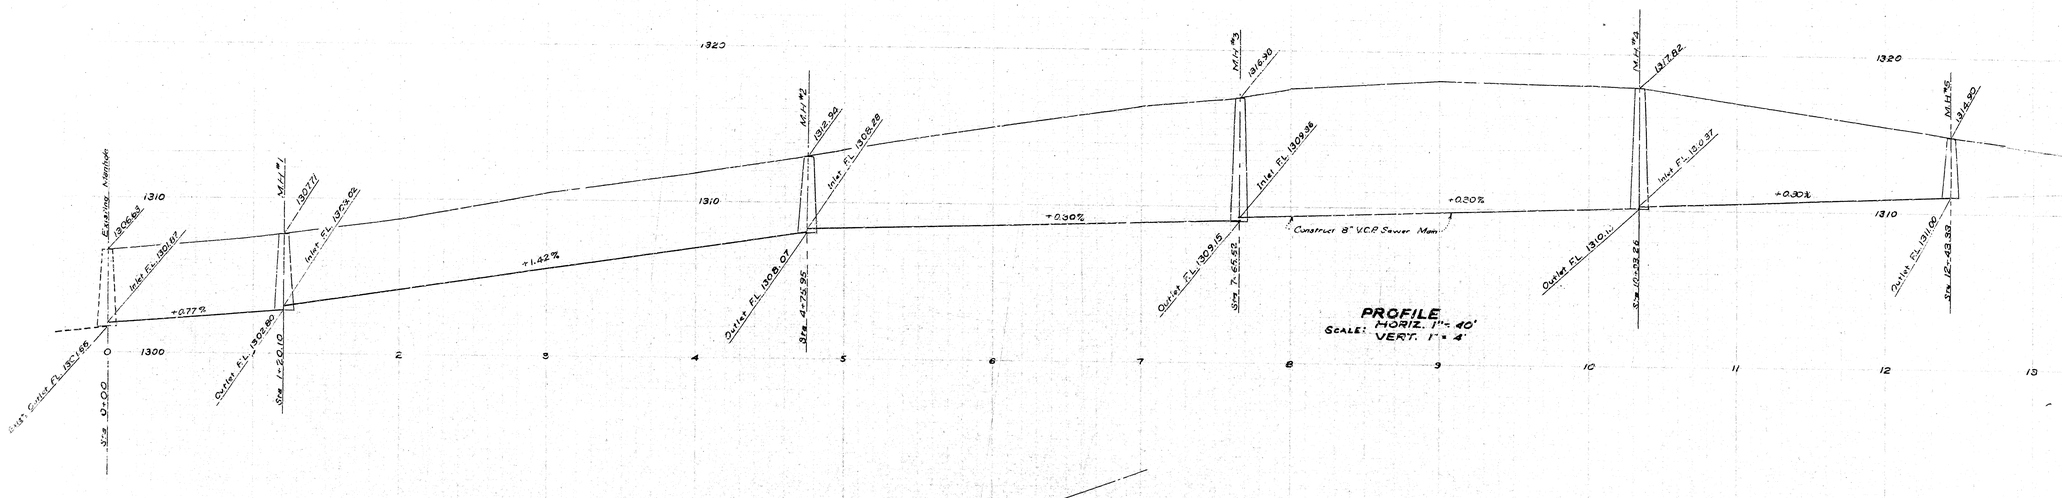


**PROFILE**
SCALE: HORIZ. 1" = 40'
VERT. 1" = 4'

## NOTES:

All work embodied on these plans shall be done in conformity with applicable provisions of Specifications No. 2271.

All verified clay pipe house connections shall be constructed on an upward grade of two percent from main sewer and shall extend from main sewer to property line.

All lateral locations are approximate and exact locations shall be determined in the field.

8" x 4" Wyes with connecting sewer to be constructed are shown on Plan thus

BENCH MARK:
SCREW N.E. CORNER 37TH & PARKSIDE DR.
Elev: 1301.40 (MSL)

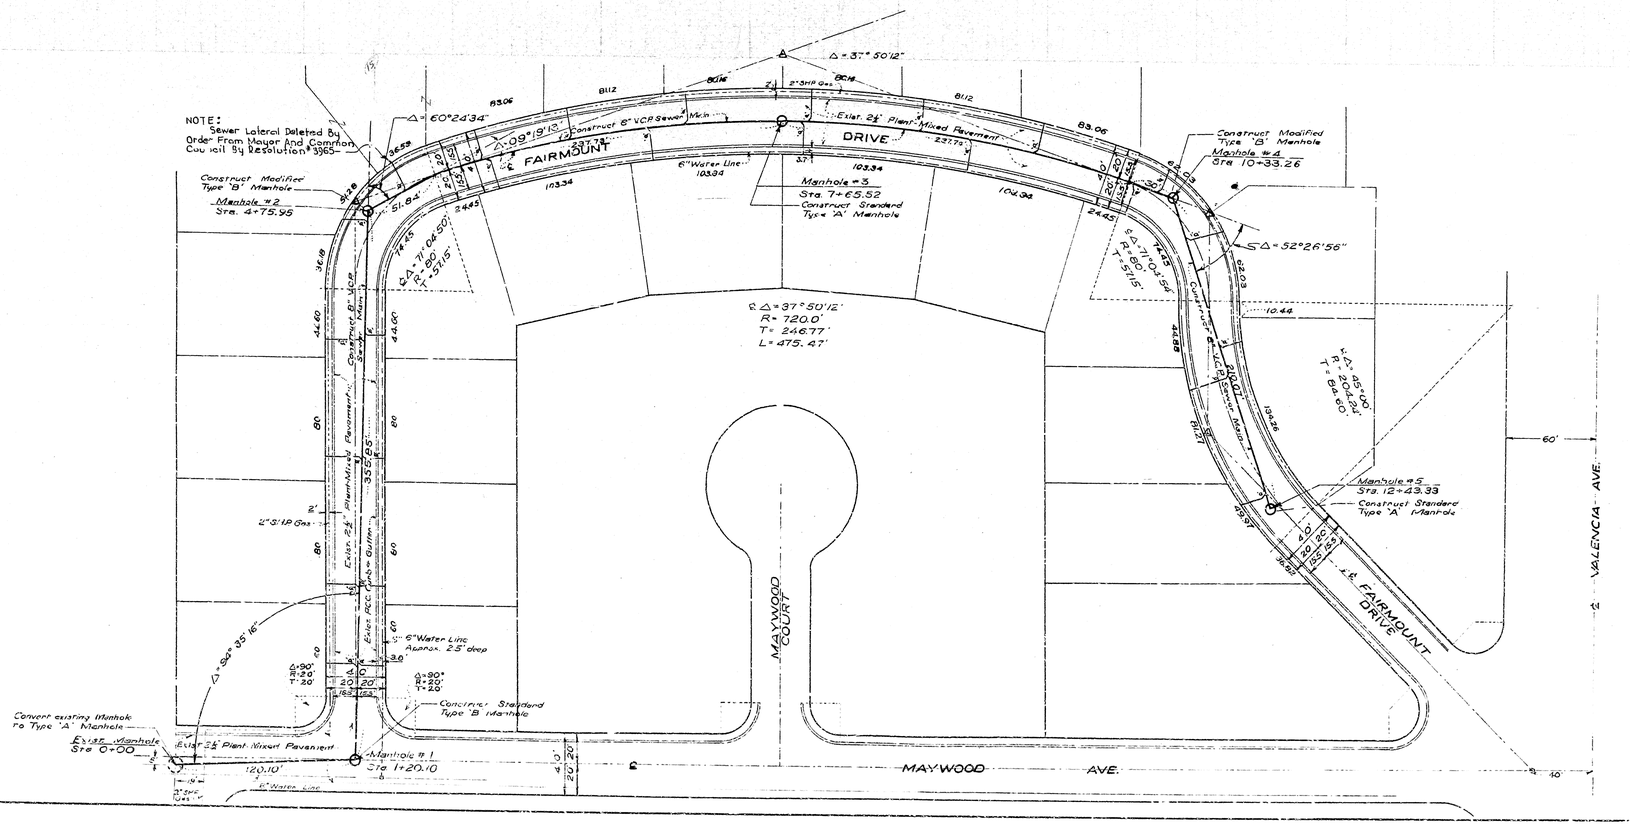


# FAIRMOUNT DRIVE
PALMCROFT BLVD. to VALENCIA AVE.
SEWER