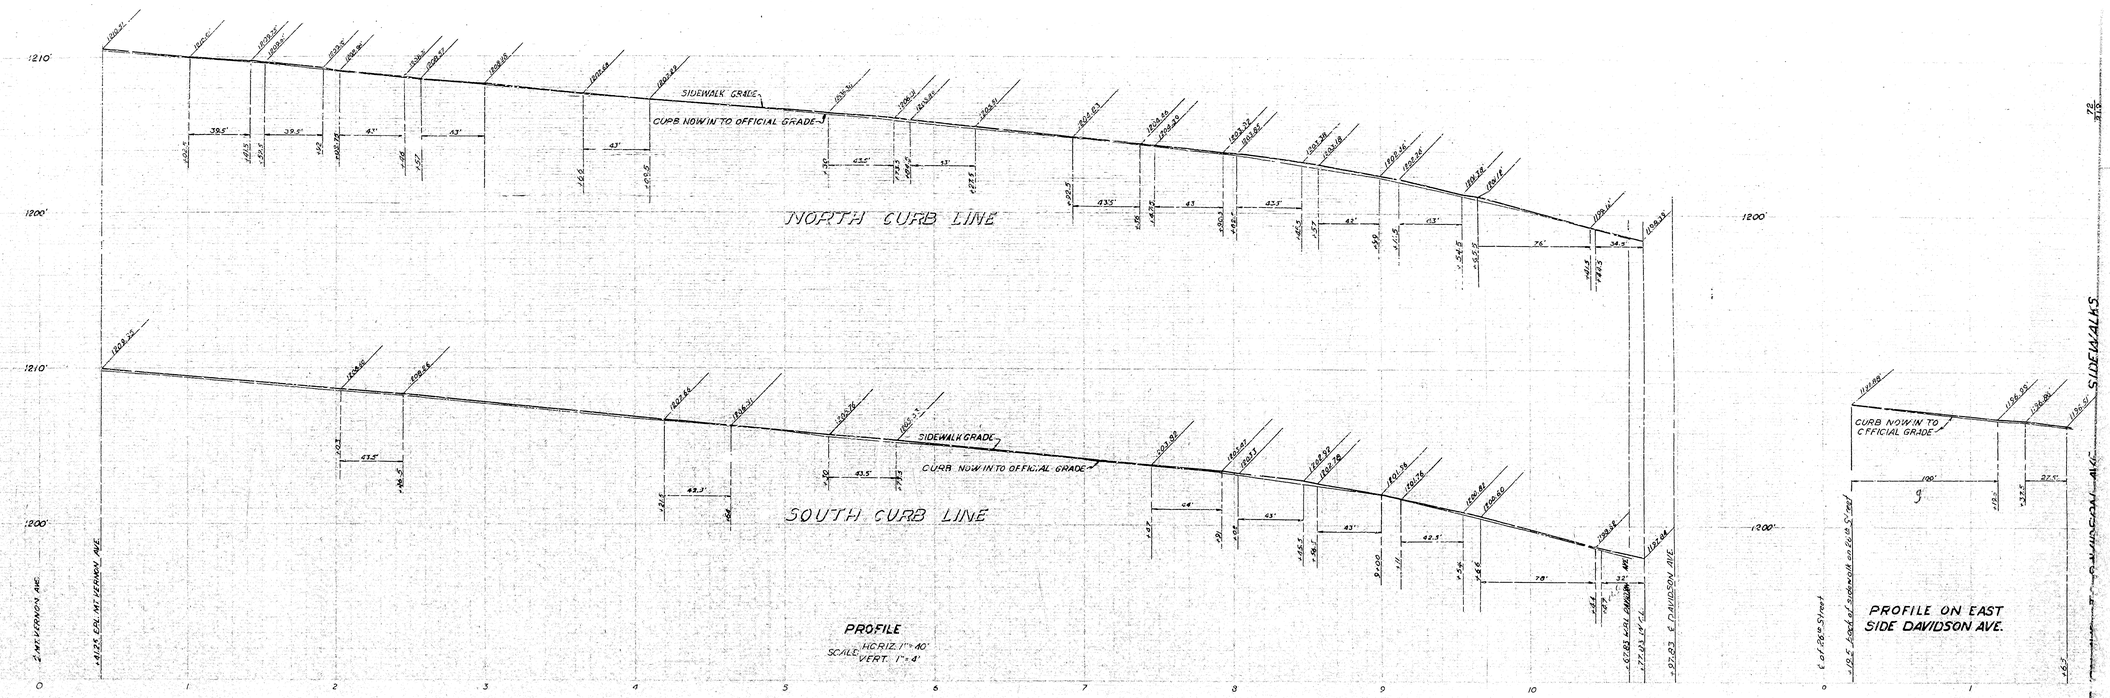

LEGEND

1. X TO BE REMOVED AND REPLACED UNDER THIS CONTRACT.
2. * TO BE REMOVED BY OTHERS.

GENERAL NOTES

1. All work embodied on these plans shall be done in conformity with applicable provisions of specifications Nº 2271.
2. All concrete driveways and cross walks shown on this plan are now in to official line and grade, and shall be met by the "Sidewalk to be constructed."
3. Street name signs shall be removed and relocated as directed by the Engineer. Footings shall be class "B" concrete, same size as on original installation.
5. Existing sidewalks shown in plan thus:
6. Sidewalks to be constructed shown in plan thus:

BENCH MARK

SCREW SOUTH EAST CORNER 26th STREET AND MT. VERNON AVENUE. ELEVATION 1210.03'

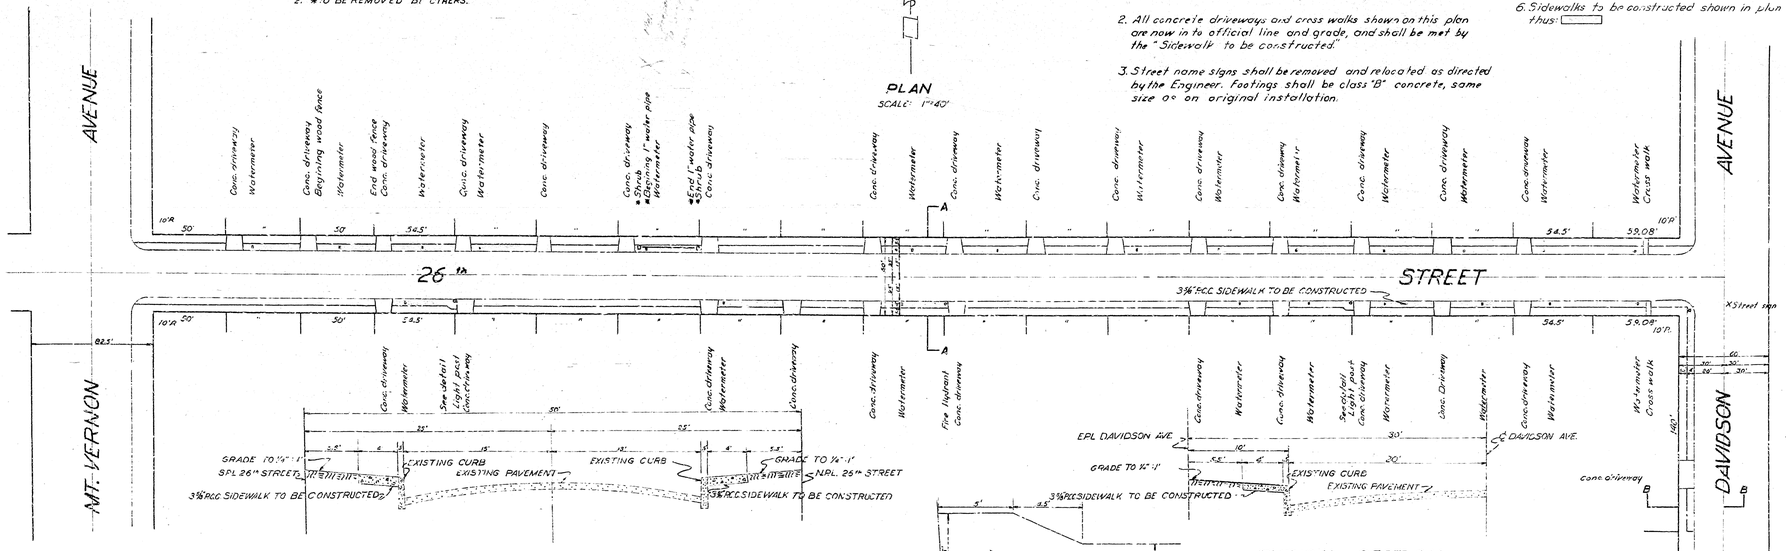

26th STREET
MT. VERNON AVE to DAVIDSON AVE
SIDEWALKS

June 10 55

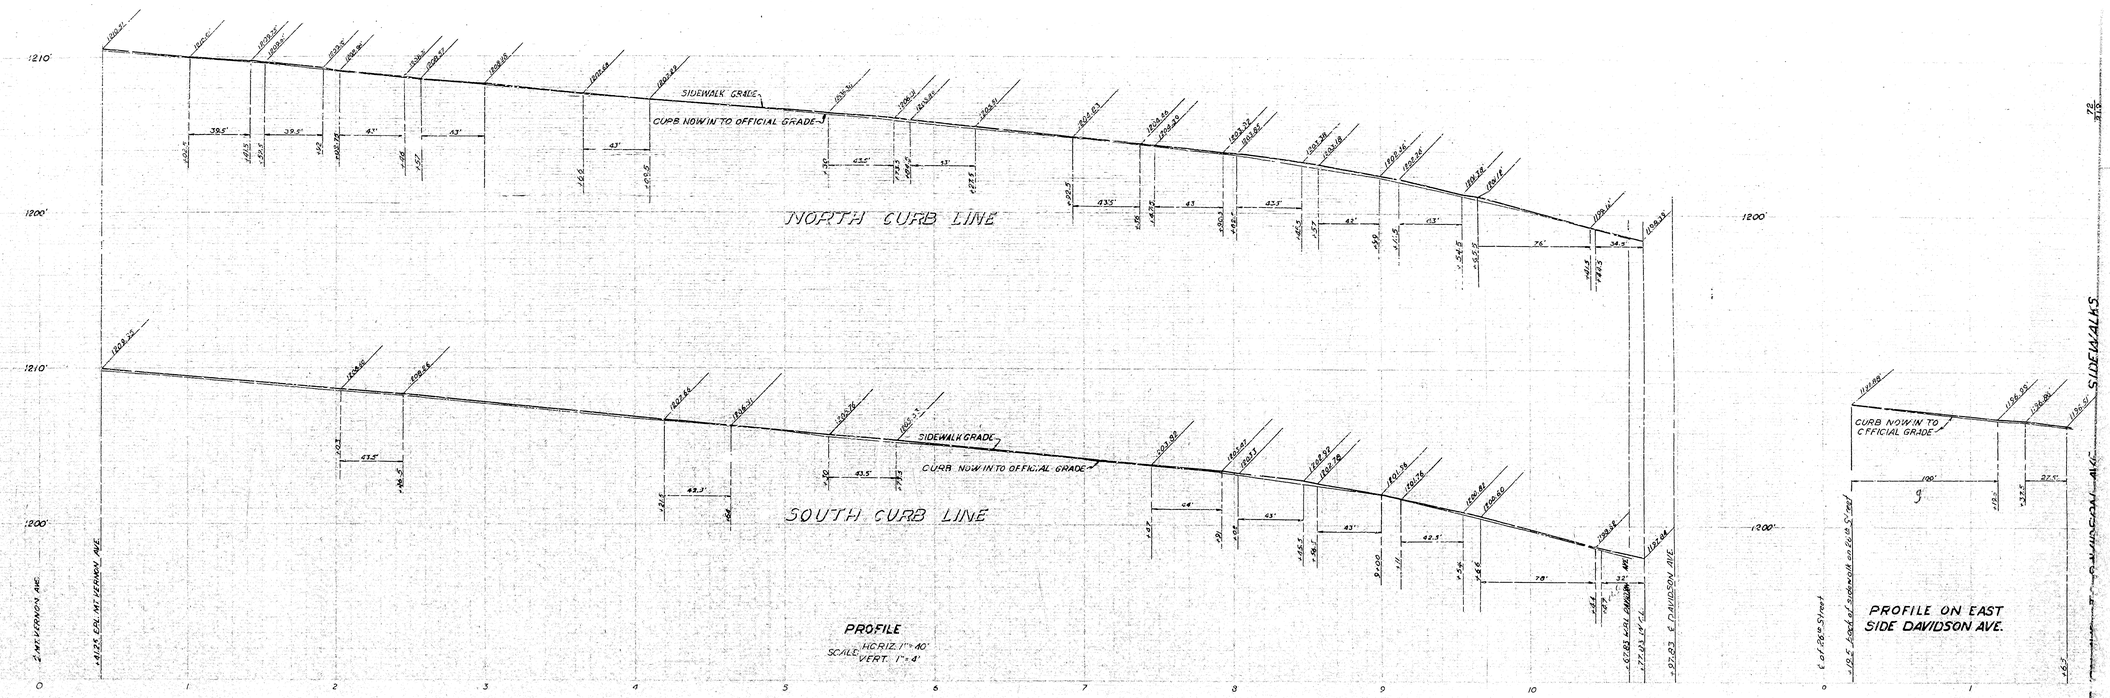

LEGEND

1. X TO BE REMOVED AND REPLACED UNDER THIS CONTRACT.
2. * TO BE REMOVED BY OTHERS.

GENERAL NOTES

1. All work embodied on these plans shall be done in conformity with applicable provisions of specifications Nº 2271.
2. All concrete driveways and cross walks shown on this plan are now in to official line and grade, and shall be met by the "Sidewalk to be constructed."
3. Street name signs shall be removed and relocated as directed by the Engineer. Footings shall be class "B" concrete, same size as on original installation.
5. Existing sidewalks shown in plan thus:
6. Sidewalks to be constructed shown in plan thus:

BENCH MARK

SCREW SOUTH EAST CORNER 26th STREET AND MT. VERNON AVENUE. ELEVATION 1210.03'

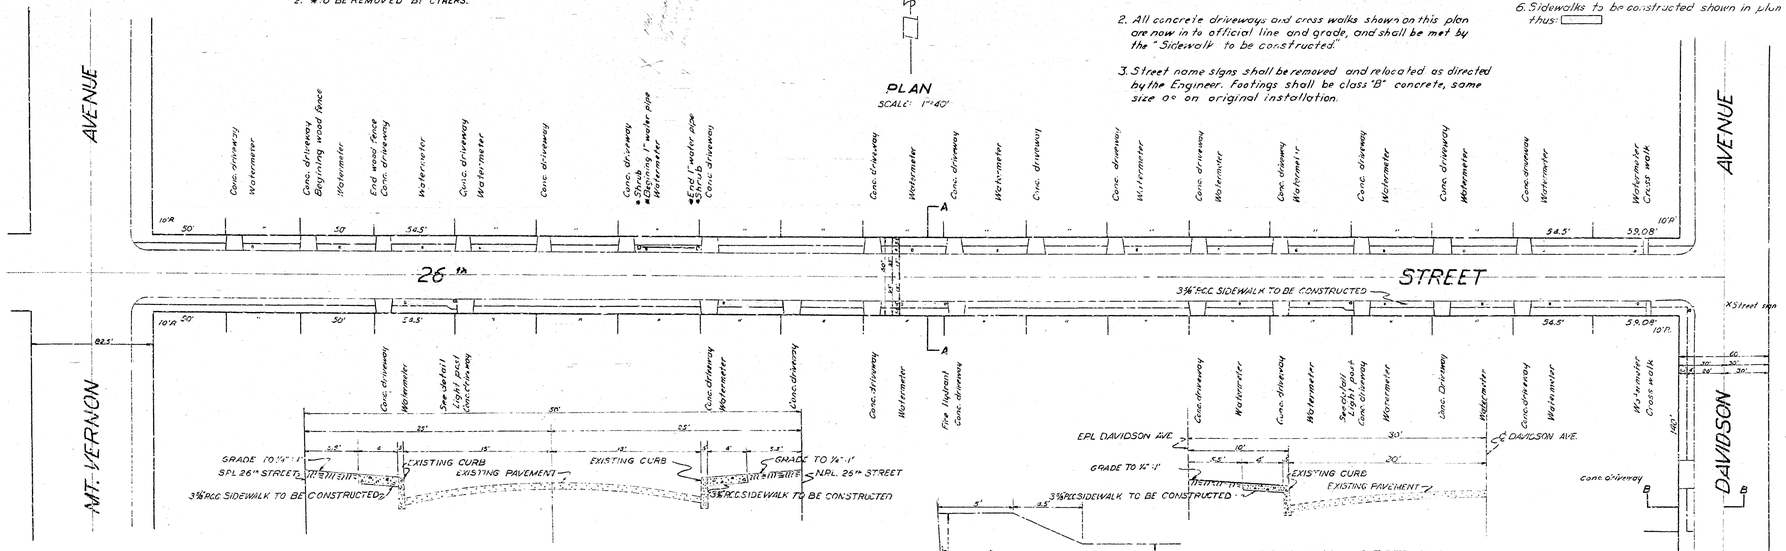

26th STREET
MT. VERNON AVE to DAVIDSON AVE
SIDEWALKS

June 10 55