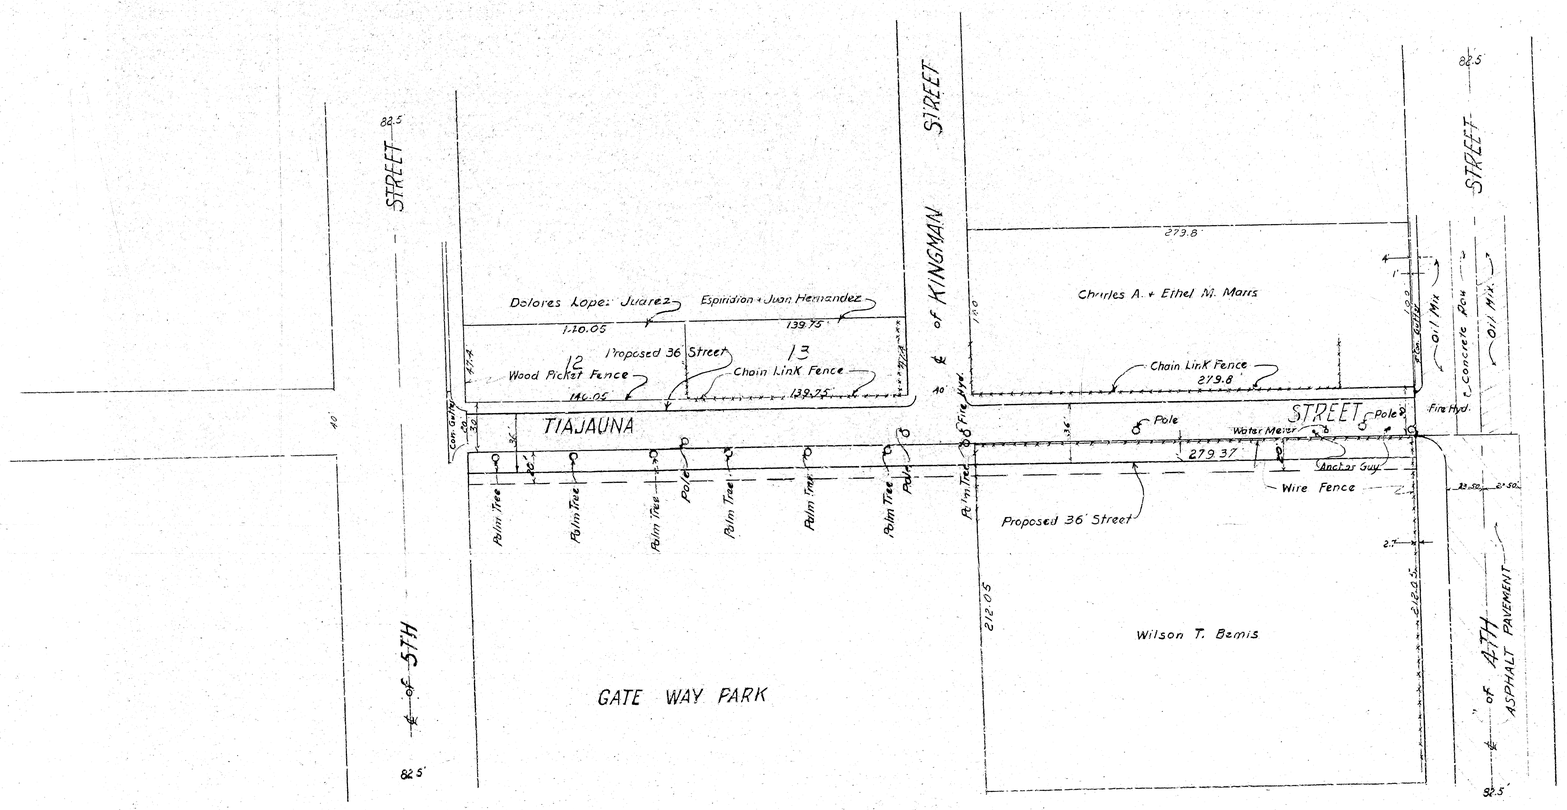
STREET
82.5
Dolores Lopez Juarez
Espiridion + Juan Hernandez
1.10.05
139.75
12
13
Proposed 36' Street
Wood Picket Fence
Chain Link Fence
140.05
139.25
TIAJAUNA
Con. Curb
Palm Tree
Pole
GATE WAY PARK
KINGMAN
STREET
Charles A. + Ethel M. Marrs
279.8
Chain Link Fence
Fire Hyd.
Water Meter
Anchor Guy
Wire Fence
279.37
Proposed 36' Street
212.05
Wilson T. Bemis
Concrete Pow.
Oil Mix
ASPHALT PAVEMENT
STH
92.5

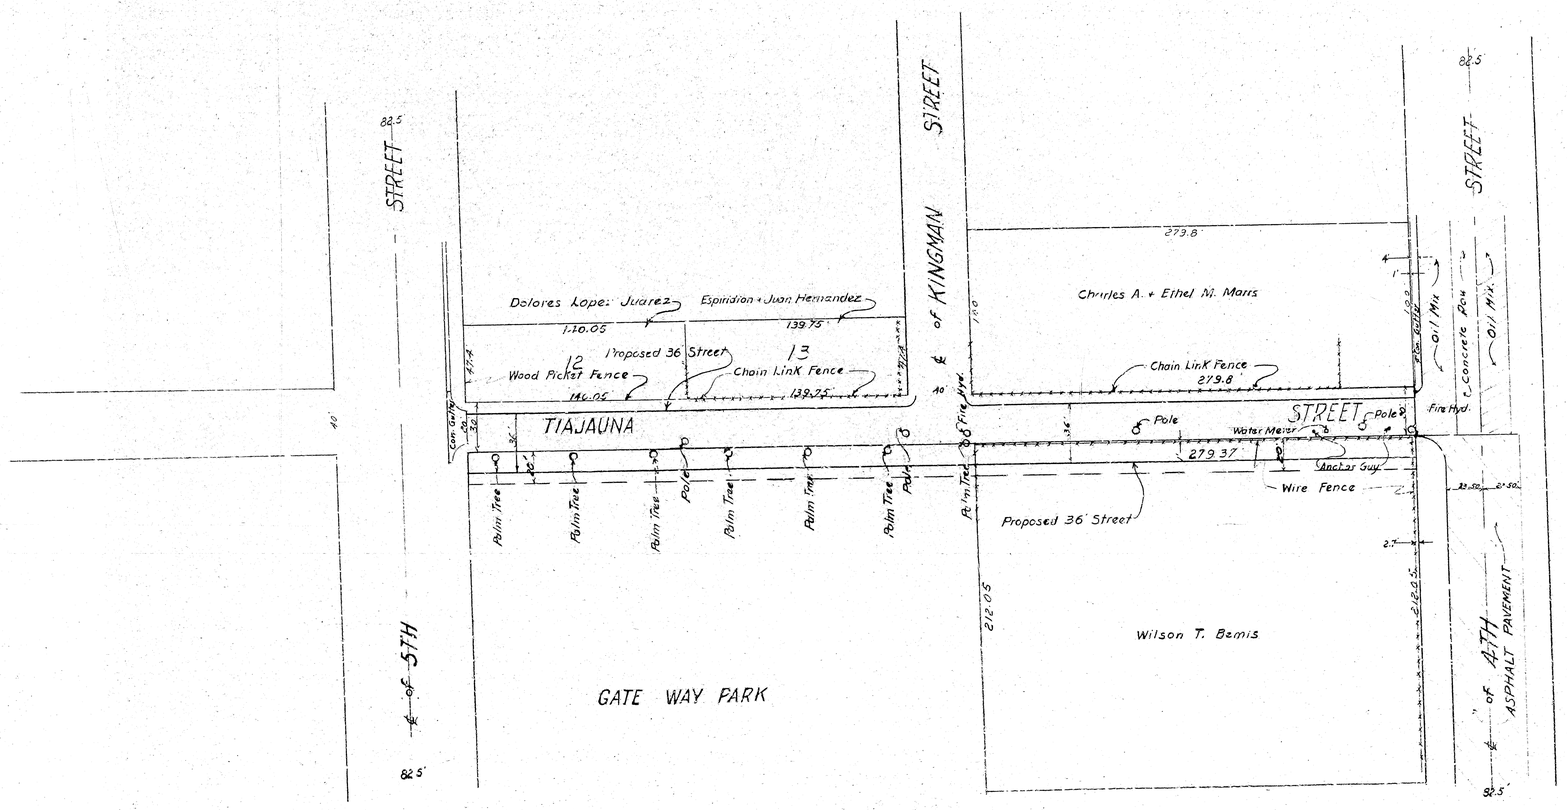
STREET
82.5
Dolores Lopez Juarez
Espiridion + Juan Hernandez
1.10.05
139.75
12
13
Proposed 36' Street
Wood Picket Fence
Chain Link Fence
140.05
139.25
TIAJAUNA
Con. Curb
Palm Tree
Pole
GATE WAY PARK
KINGMAN
STREET
Charles A. + Ethel M. Marrs
279.8
Chain Link Fence
Fire Hyd.
Water Meter
Anchor Guy
Wire Fence
279.37
Proposed 36' Street
212.05
Wilson T. Bemis
Concrete Pow.
Oil Mix
ASPHALT PAVEMENT
STH
92.5

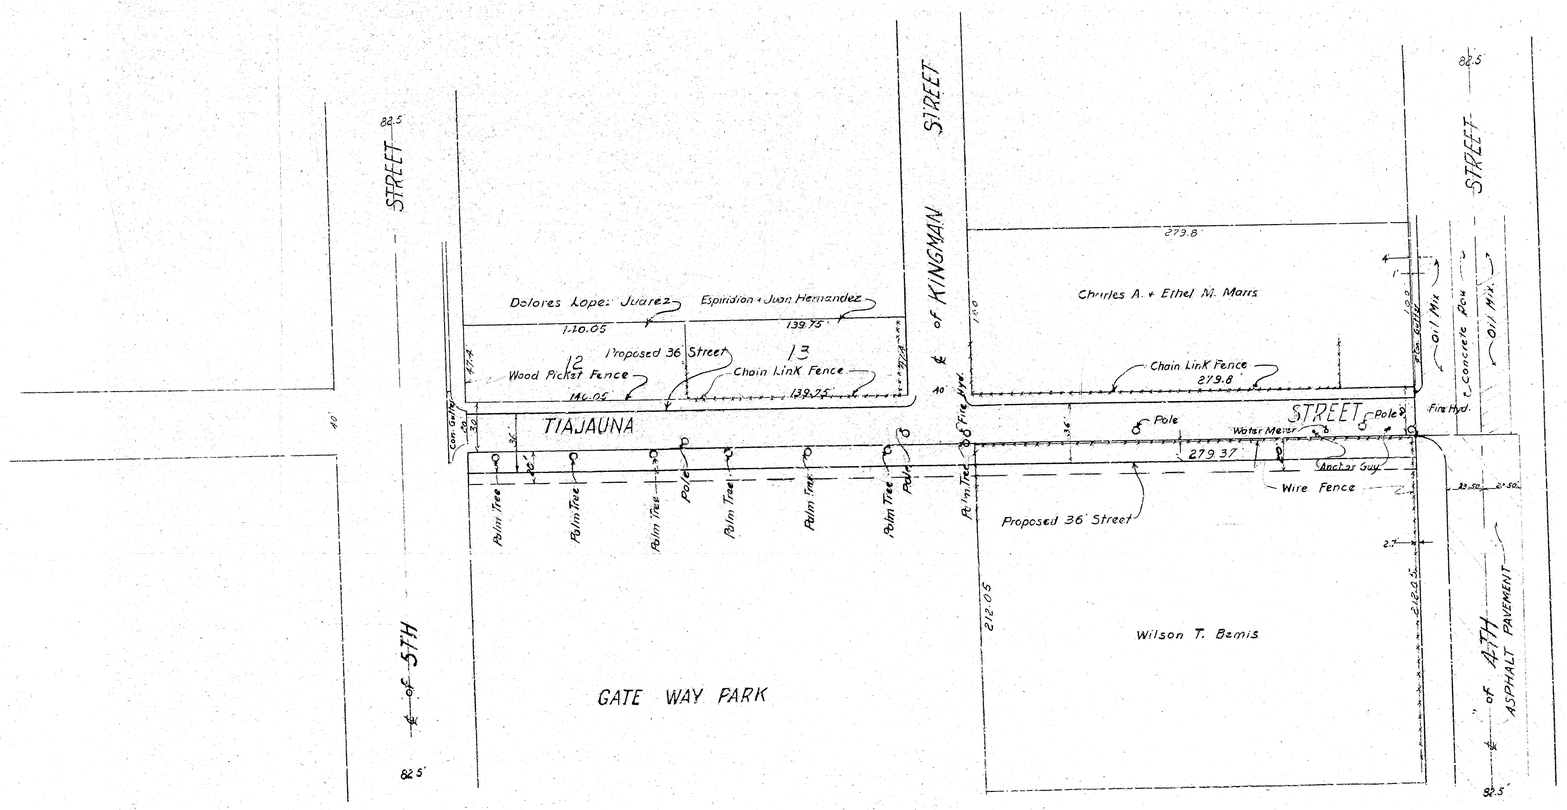
STREET
82.5
Dolores Lopez Juarez
Espiridion + Juan Hernandez
1.10.05
139.75
12
13
Proposed 36' Street
Wood Picket Fence
Chain Link Fence
140.05
139.25
TIAJAUNA
Con. Curb
Palm Tree
Pole
GATE WAY PARK
KINGMAN
STREET
Charles A. + Ethel M. Marrs
279.8
Chain Link Fence
Fire Hyd.
Water Meter
Anchor Guy
Wire Fence
279.37
Proposed 36' Street
212.05
Wilson T. Bemis
Concrete Pow.
Oil Mix
ASPHALT PAVEMENT
STH
92.5