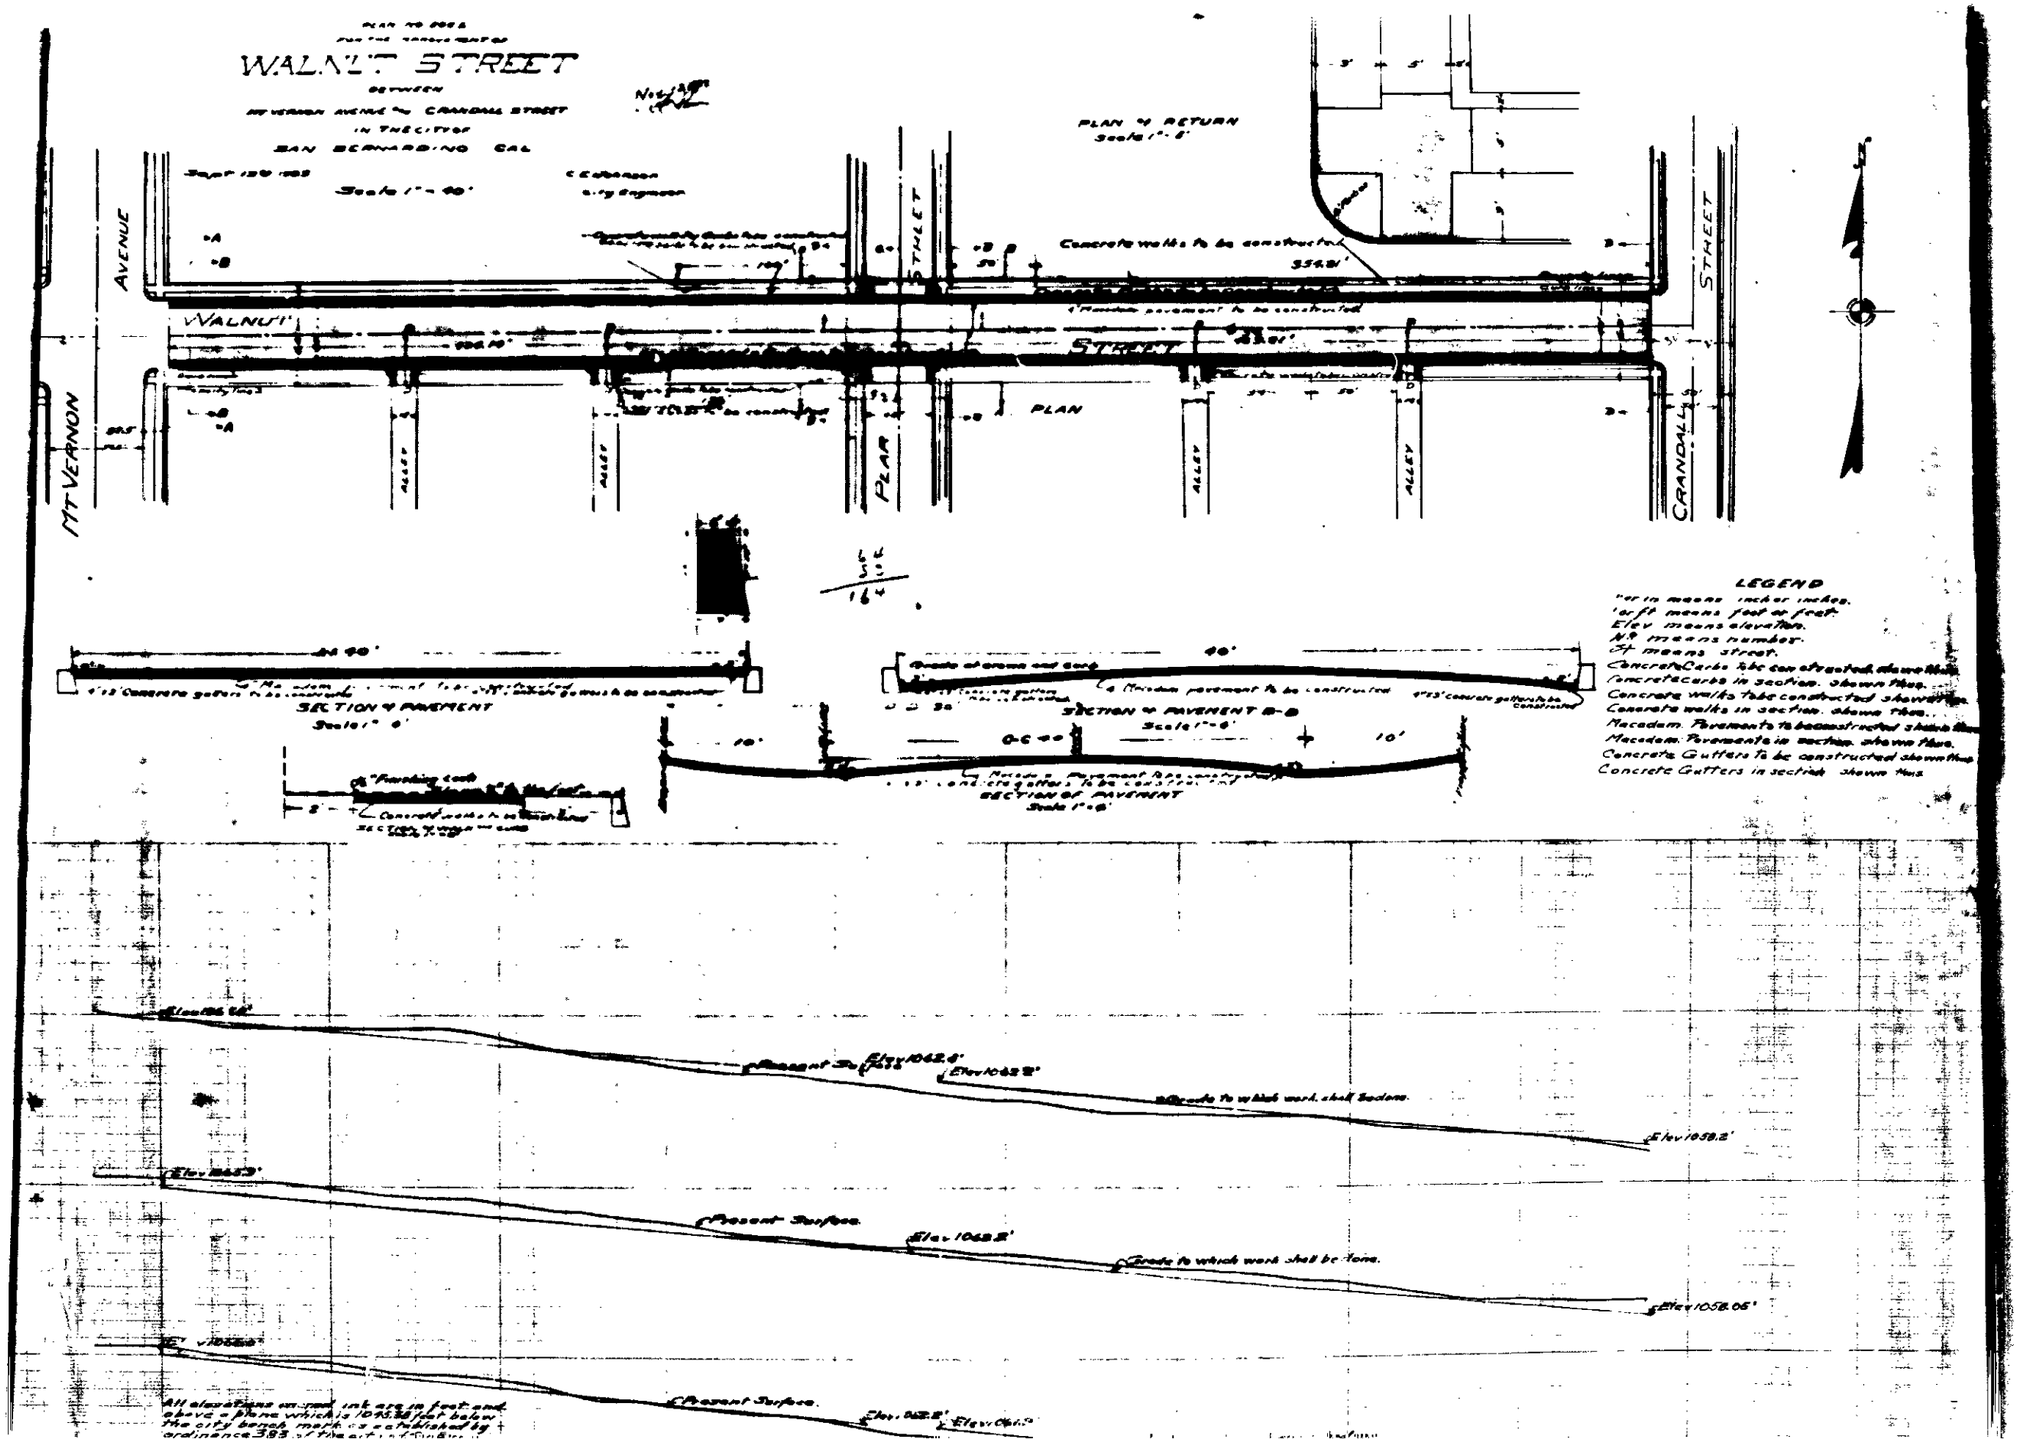
WALNUT STREET
BETWEEN
MT VERNON AVENUE AND CRANDALL STREET
IN THE CITY OF
SAN BERNARDINO CAL
Scale 1" = 40'
PLAN OF RETURN
Scale 1" = 8'
Concrete walks to be constructed
WALNUT
STREET
PLAN
MT VERNON
AVENUE
PLAR
STREET
CRANDALL
STREET
ALLEY
ALLEY
ALLEY
ALLEY
LEGEND
Elev means elevation.
No means number.
St means street.
Concrete Curbs to be constructed shown thus
Concrete Curbs in section. shown thus.
Concrete walks to be constructed shown thus
Concrete walks in section. shown thus.
Macadam. Pavements to be constructed shown thus
Macadam. Pavements in section. shown thus.
Concrete Gutters to be constructed shown thus
Concrete Gutters in section shown thus
SECTION OF PAVEMENT
Scale 1" = 6'
SECTION OF PAVEMENT B-B
Scale 1" = 6'
SECTION OF PAVEMENT
Scale 1" = 6'
Present Surface
Elev 1062.4'
Elev 1062.2'
Grade to which work shall be done.
Elev 1058.2'
Present Surface
Elev 1062.2'
Grade to which work shall be done.
Elev 1058.05'
Present Surface
All elevations in red ink are in feet and above a plane which is 1045.38 feet below the city bench mark as established by ordinance 383 of the city of San Bernardino