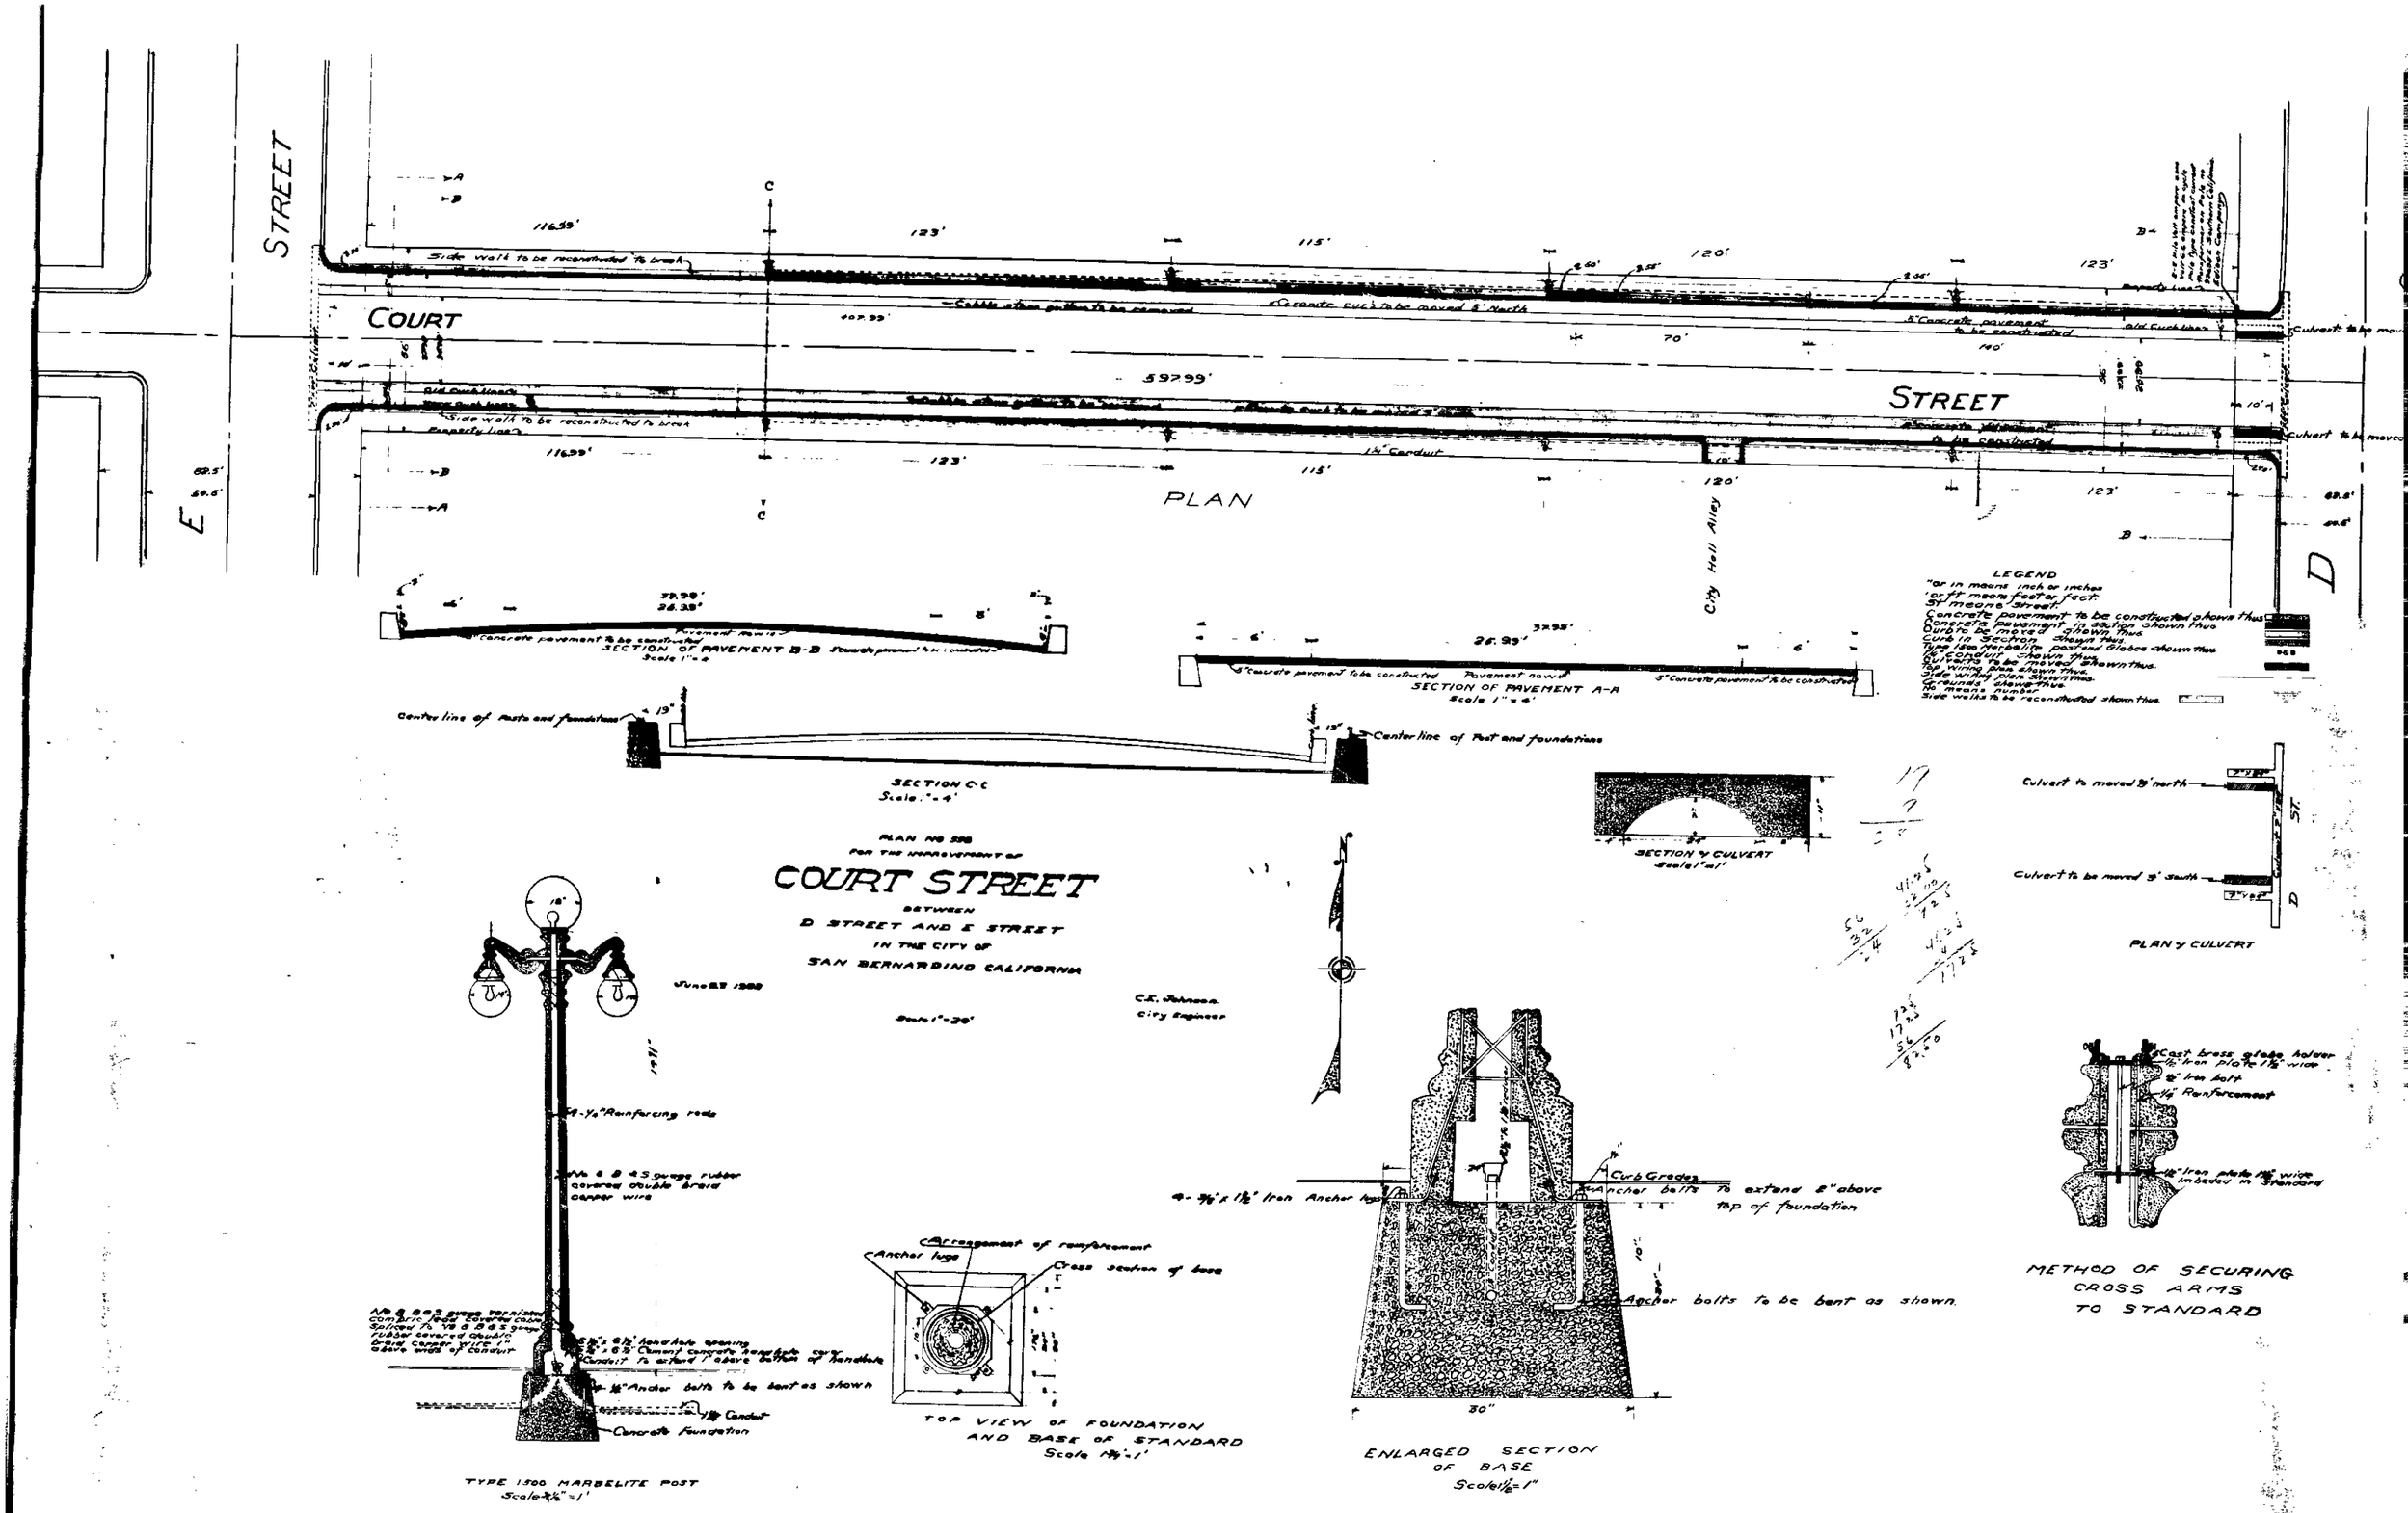

STREET
COURT
STREET
PLAN
City Hall Alley
LEGEND
SECTION OF PAVEMENT B-B
SECTION OF PAVEMENT A-A
SECTION C-C
SECTION of CULVERT
PLAN of CULVERT
PLAN NO 598
FOR THE IMPROVEMENT OF
COURT STREET
BETWEEN
D STREET AND E STREET
IN THE CITY OF
SAN BERNARDINO CALIFORNIA
C.E. Johnson
City Engineer
TYPE 1500 MARBELITE POST
TOP VIEW OF FOUNDATION AND BASE OF STANDARD
ENLARGED SECTION OF BASE
METHOD OF SECURING CROSS ARMS TO STANDARD