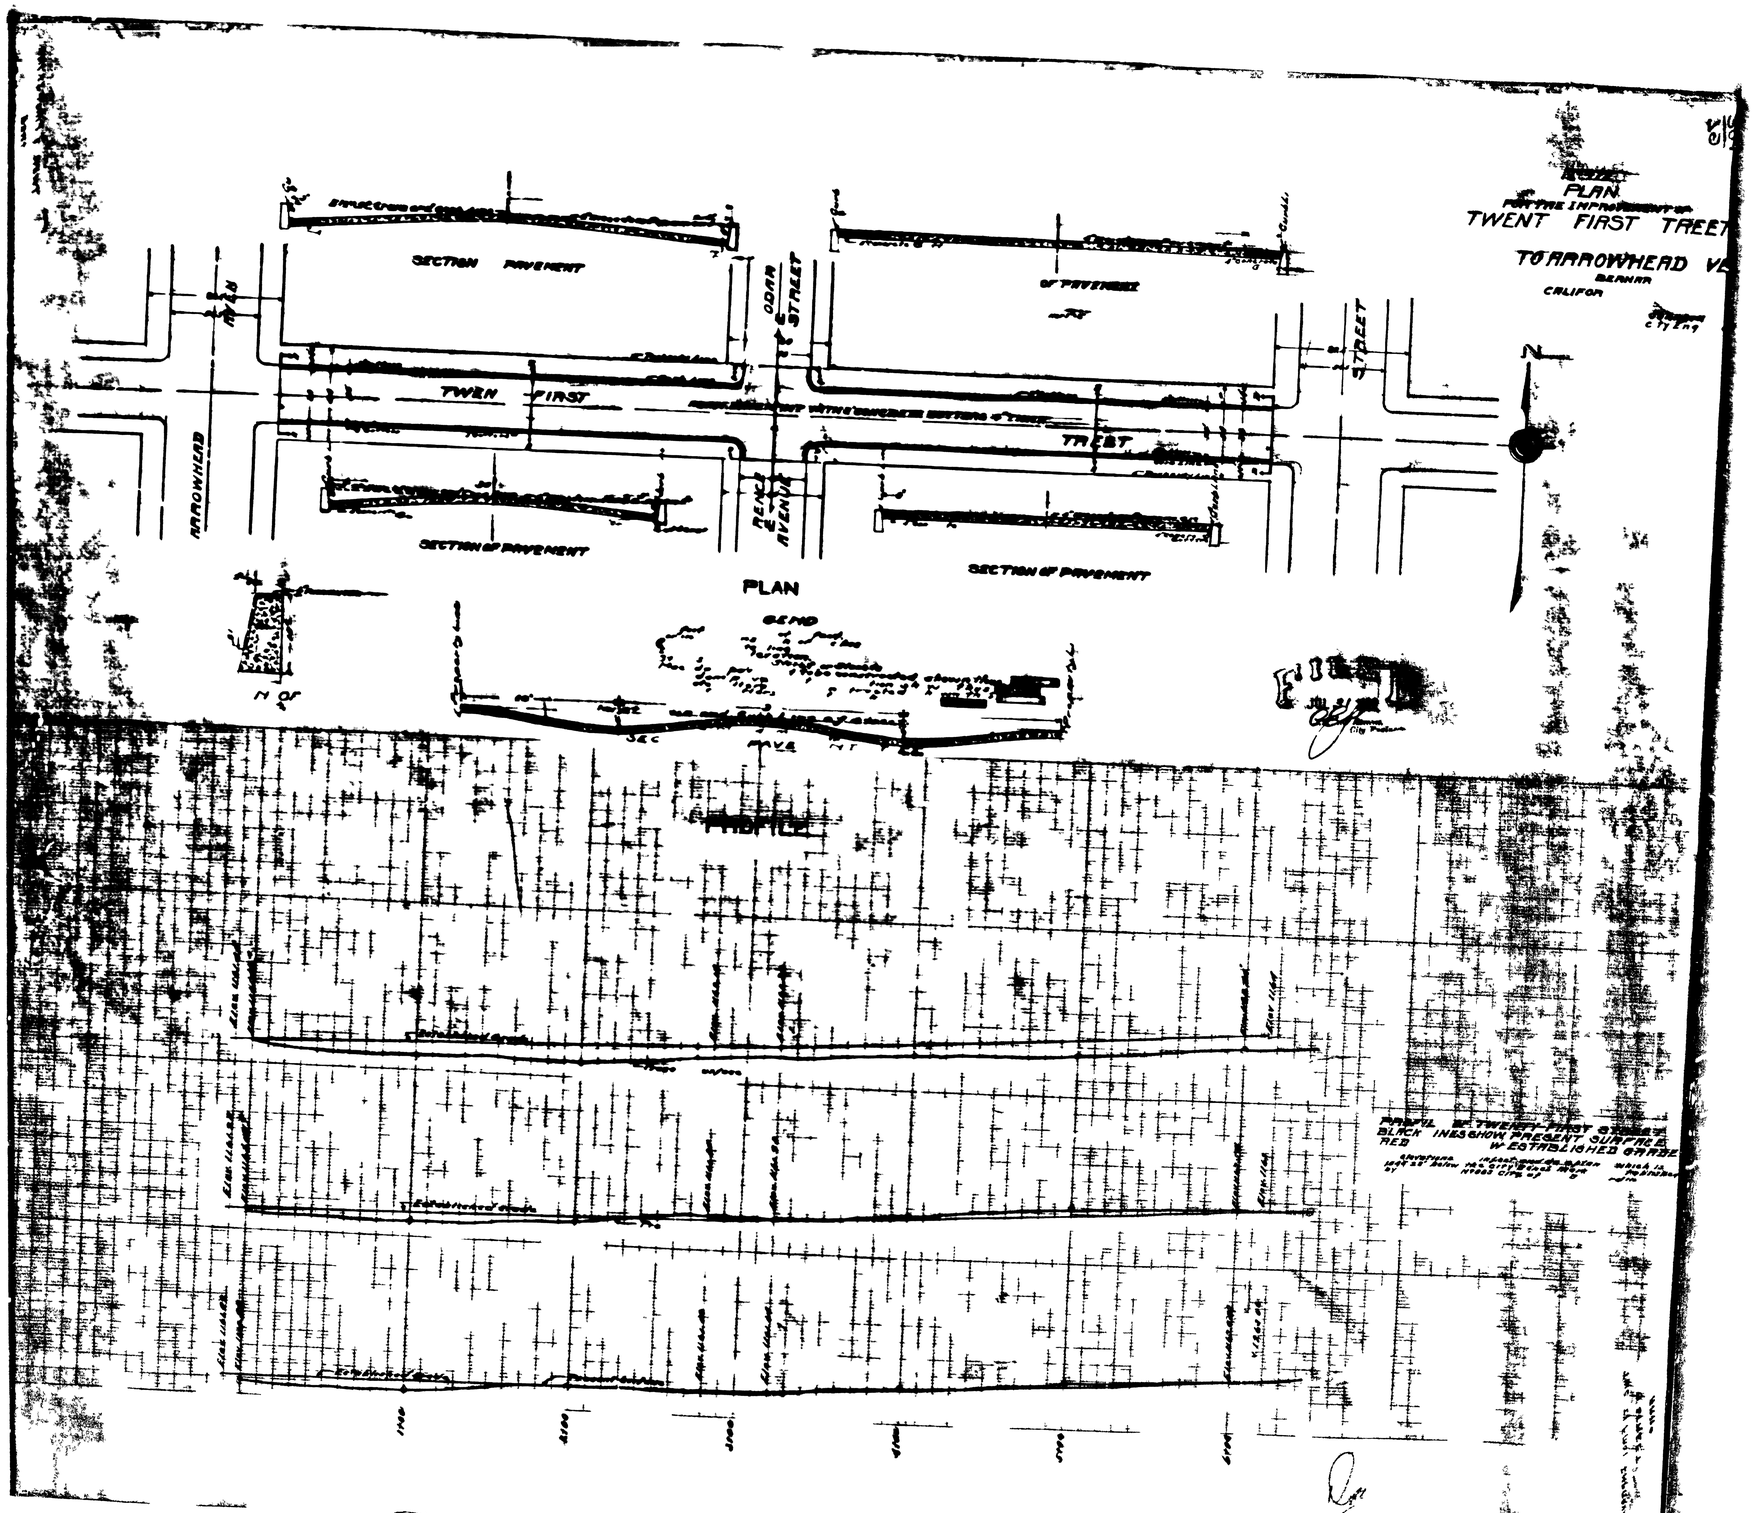
PLAN
TWENT FIRST TREET
TO ARROWHEAD VE
SECTION PAVEMENT
TWEN FIRST
TREET
ARROWHEAD
STREET
SECTION OF PAVEMENT
SECTION OF PAVEMENT
PLAN
PROFILE
BLACK LINES SHOW PRESENT SURFACE
RED W ESTABLISHED GRADE

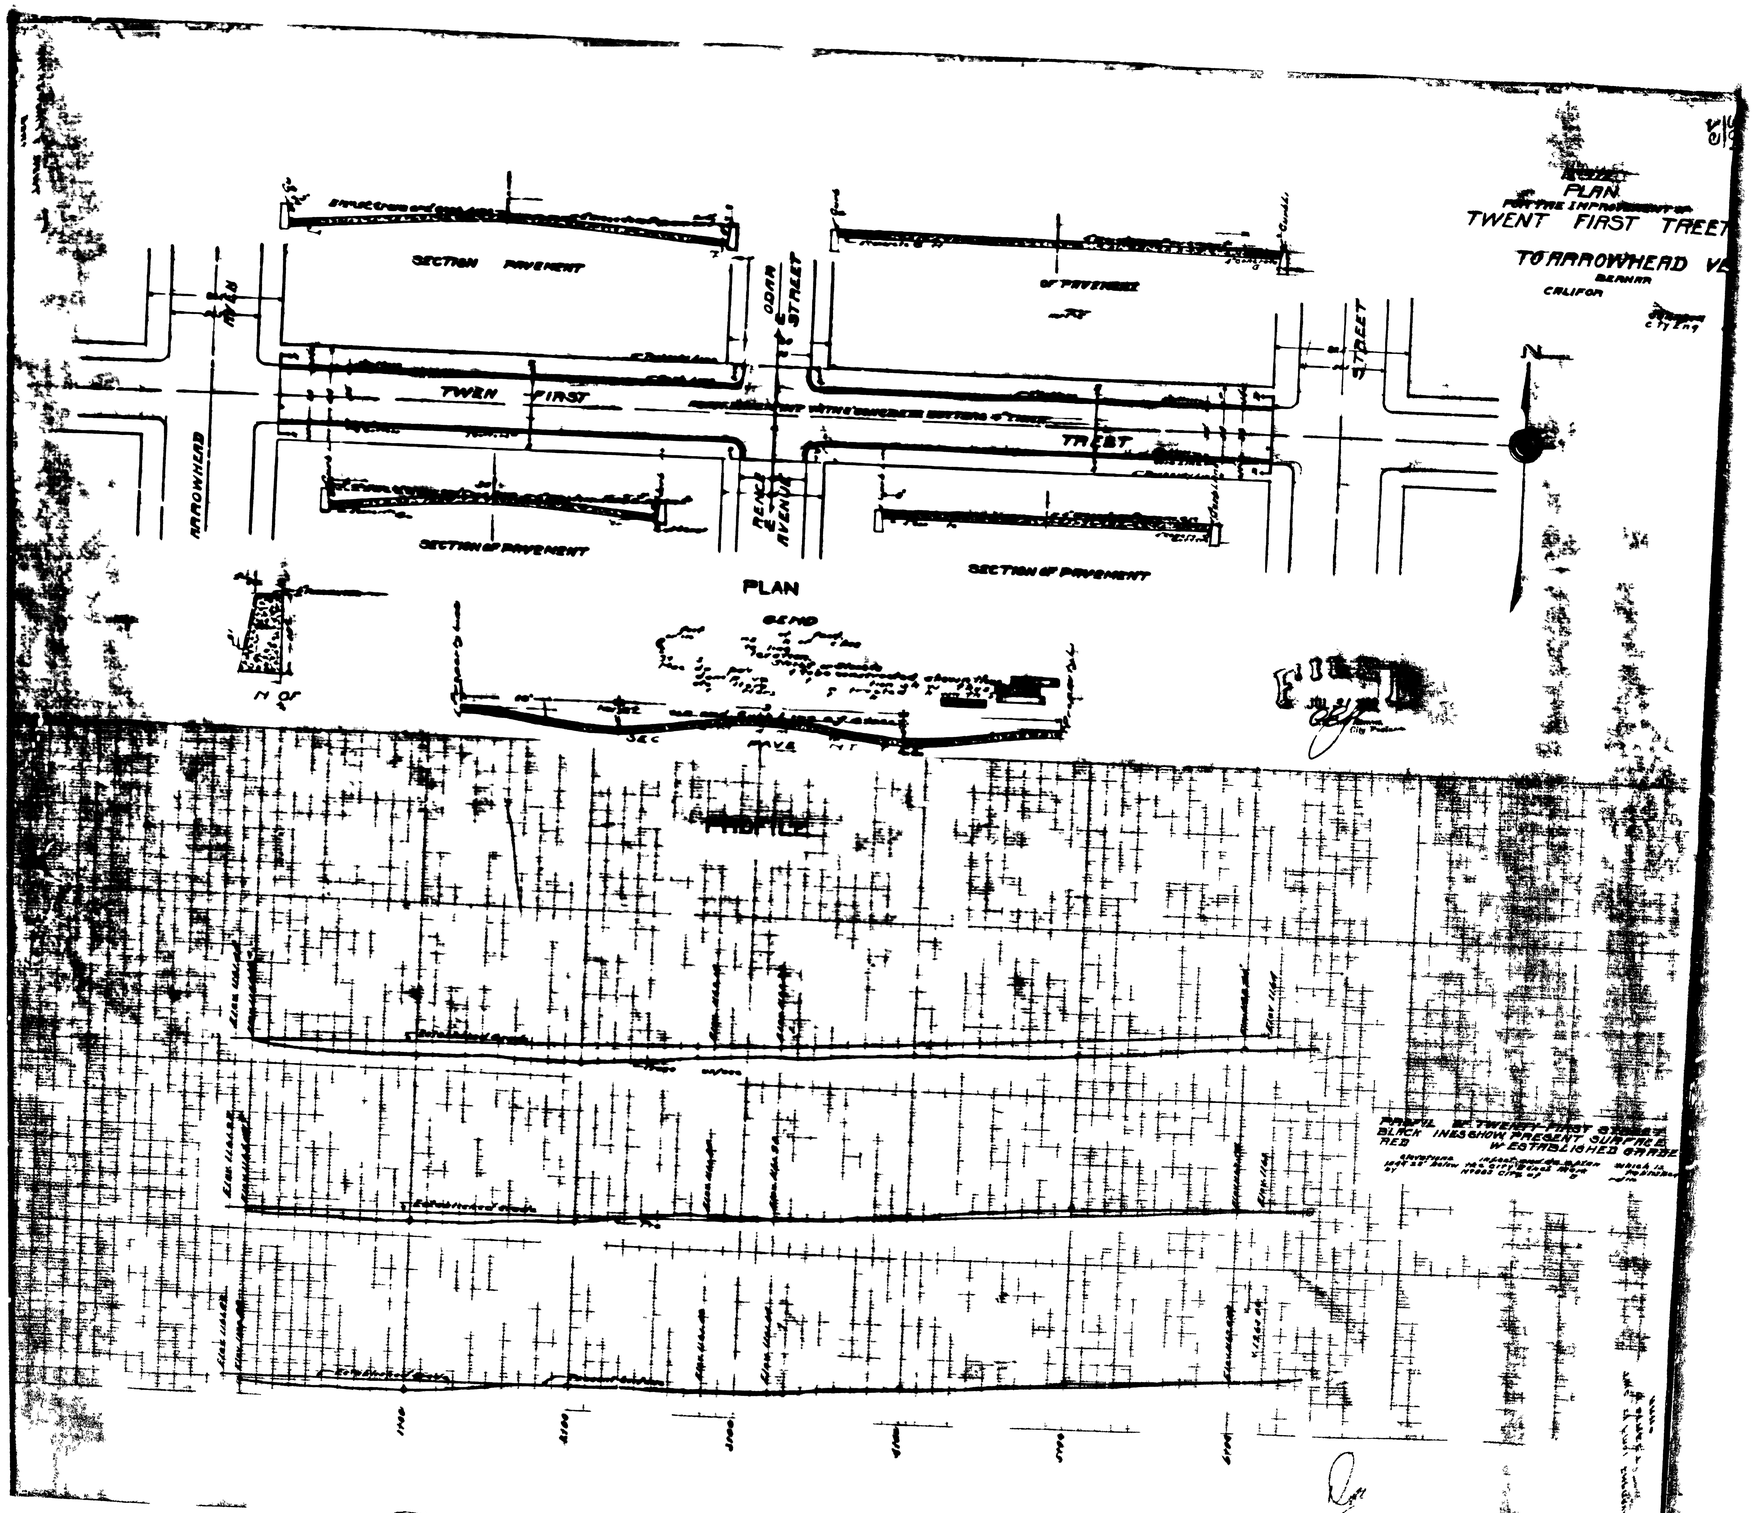
PLAN
TWENT FIRST TREET
TO ARROWHEAD VE
SECTION PAVEMENT
TWEN FIRST
TREET
ARROWHEAD
STREET
SECTION OF PAVEMENT
SECTION OF PAVEMENT
PLAN
PROFILE
BLACK LINES SHOW PRESENT SURFACE
RED W ESTABLISHED GRADE

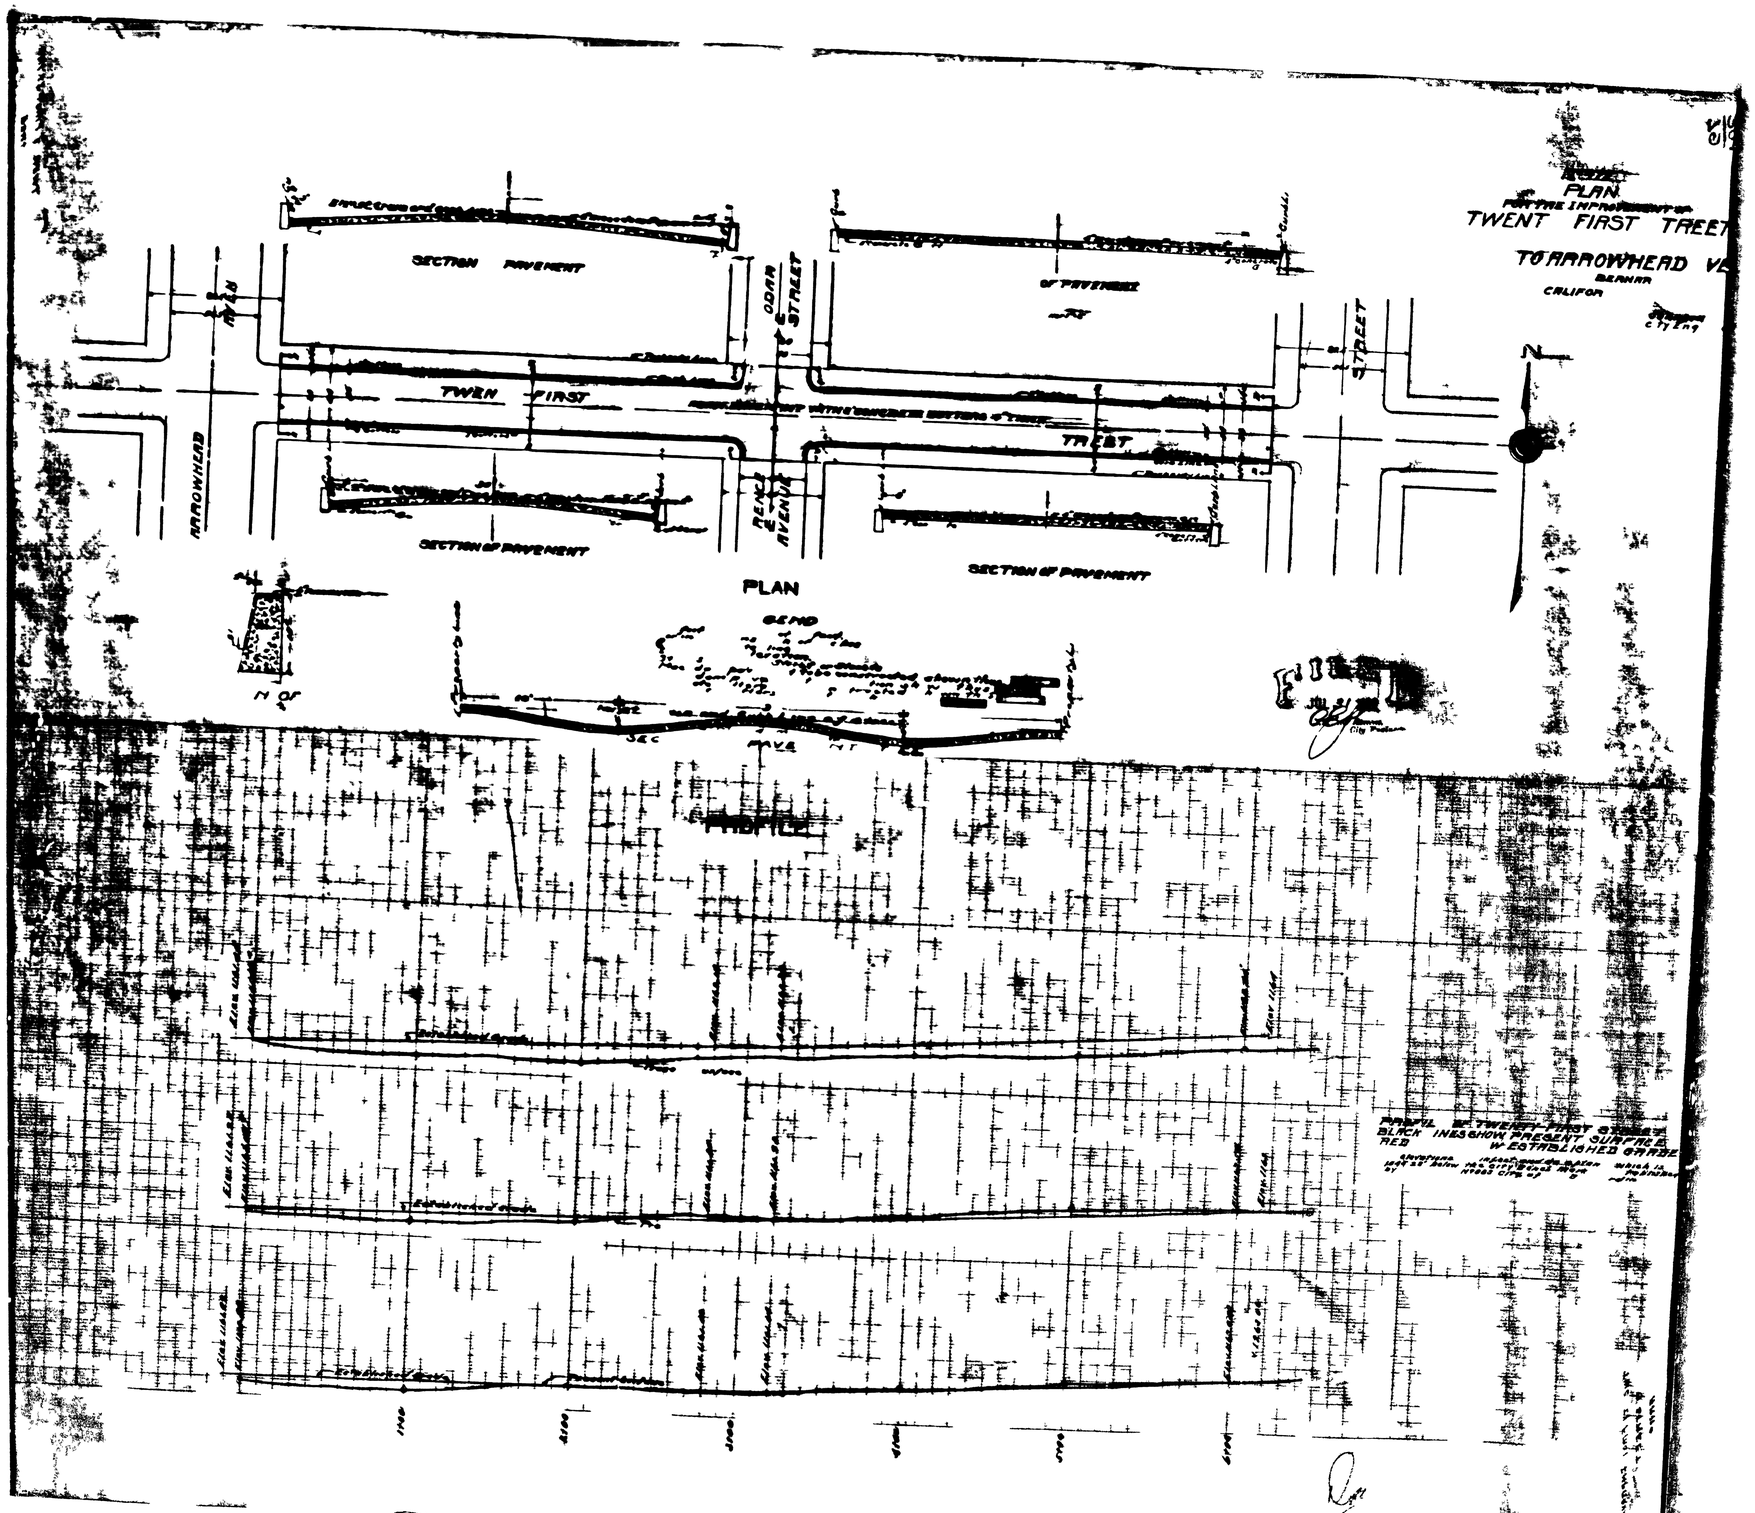
PLAN
TWENT FIRST TREET
TO ARROWHEAD VE
SECTION PAVEMENT
TWEN FIRST
TREET
ARROWHEAD
STREET
SECTION OF PAVEMENT
SECTION OF PAVEMENT
PLAN
PROFILE
BLACK LINES SHOW PRESENT SURFACE
RED W ESTABLISHED GRADE