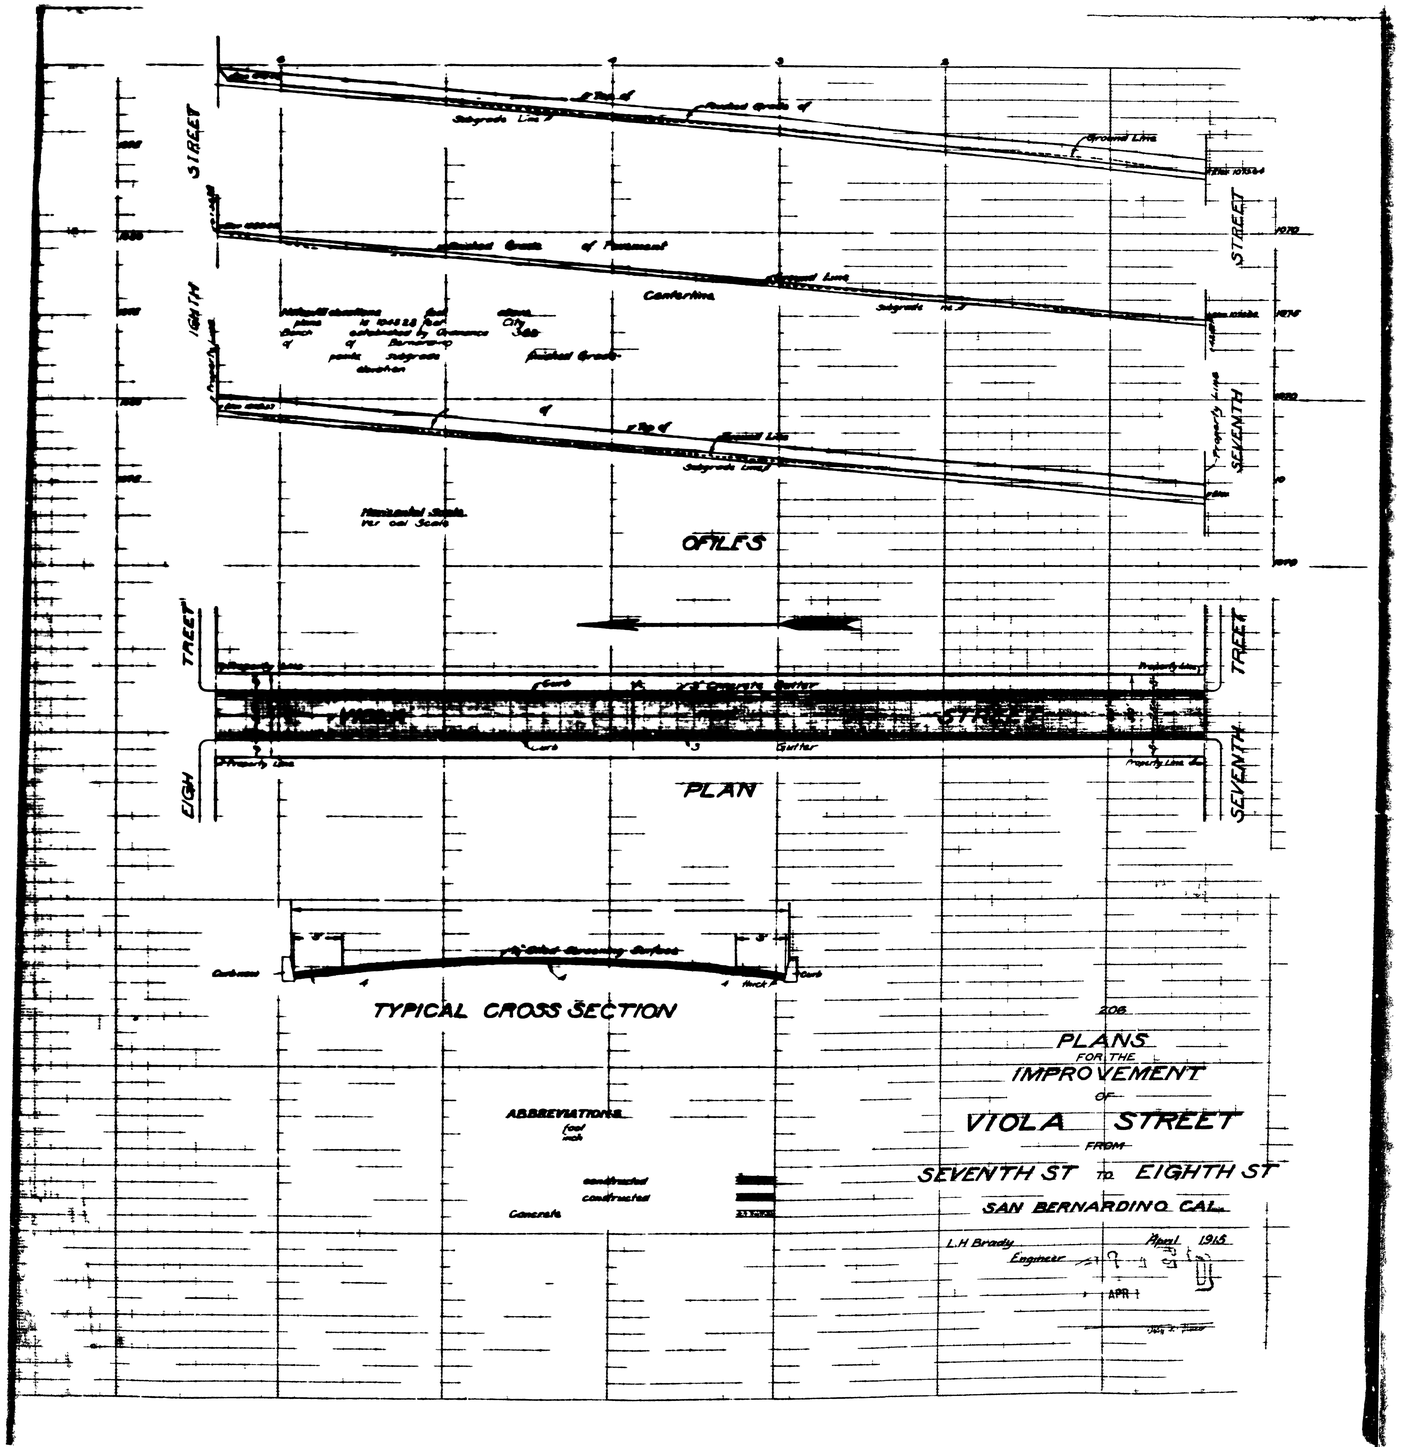
STREET
EIGHTH
SEVENTH
Ground Line
Finished Grade of Pavement
Centerline
Finished Grade
Subgrade Line
Horizontal Scale
Vertical Scale
OFILES
PLAN
TYPICAL CROSS SECTION
Curb
Gutter
Property Line
ABBREVIATIONS
Concrete
208
PLANS
FOR THE
IMPROVEMENT
OF
VIOLA STREET
FROM
SEVENTH ST TO EIGHTH ST
SAN BERNARDINO CAL.
L.H Brady
Engineer
April 1915

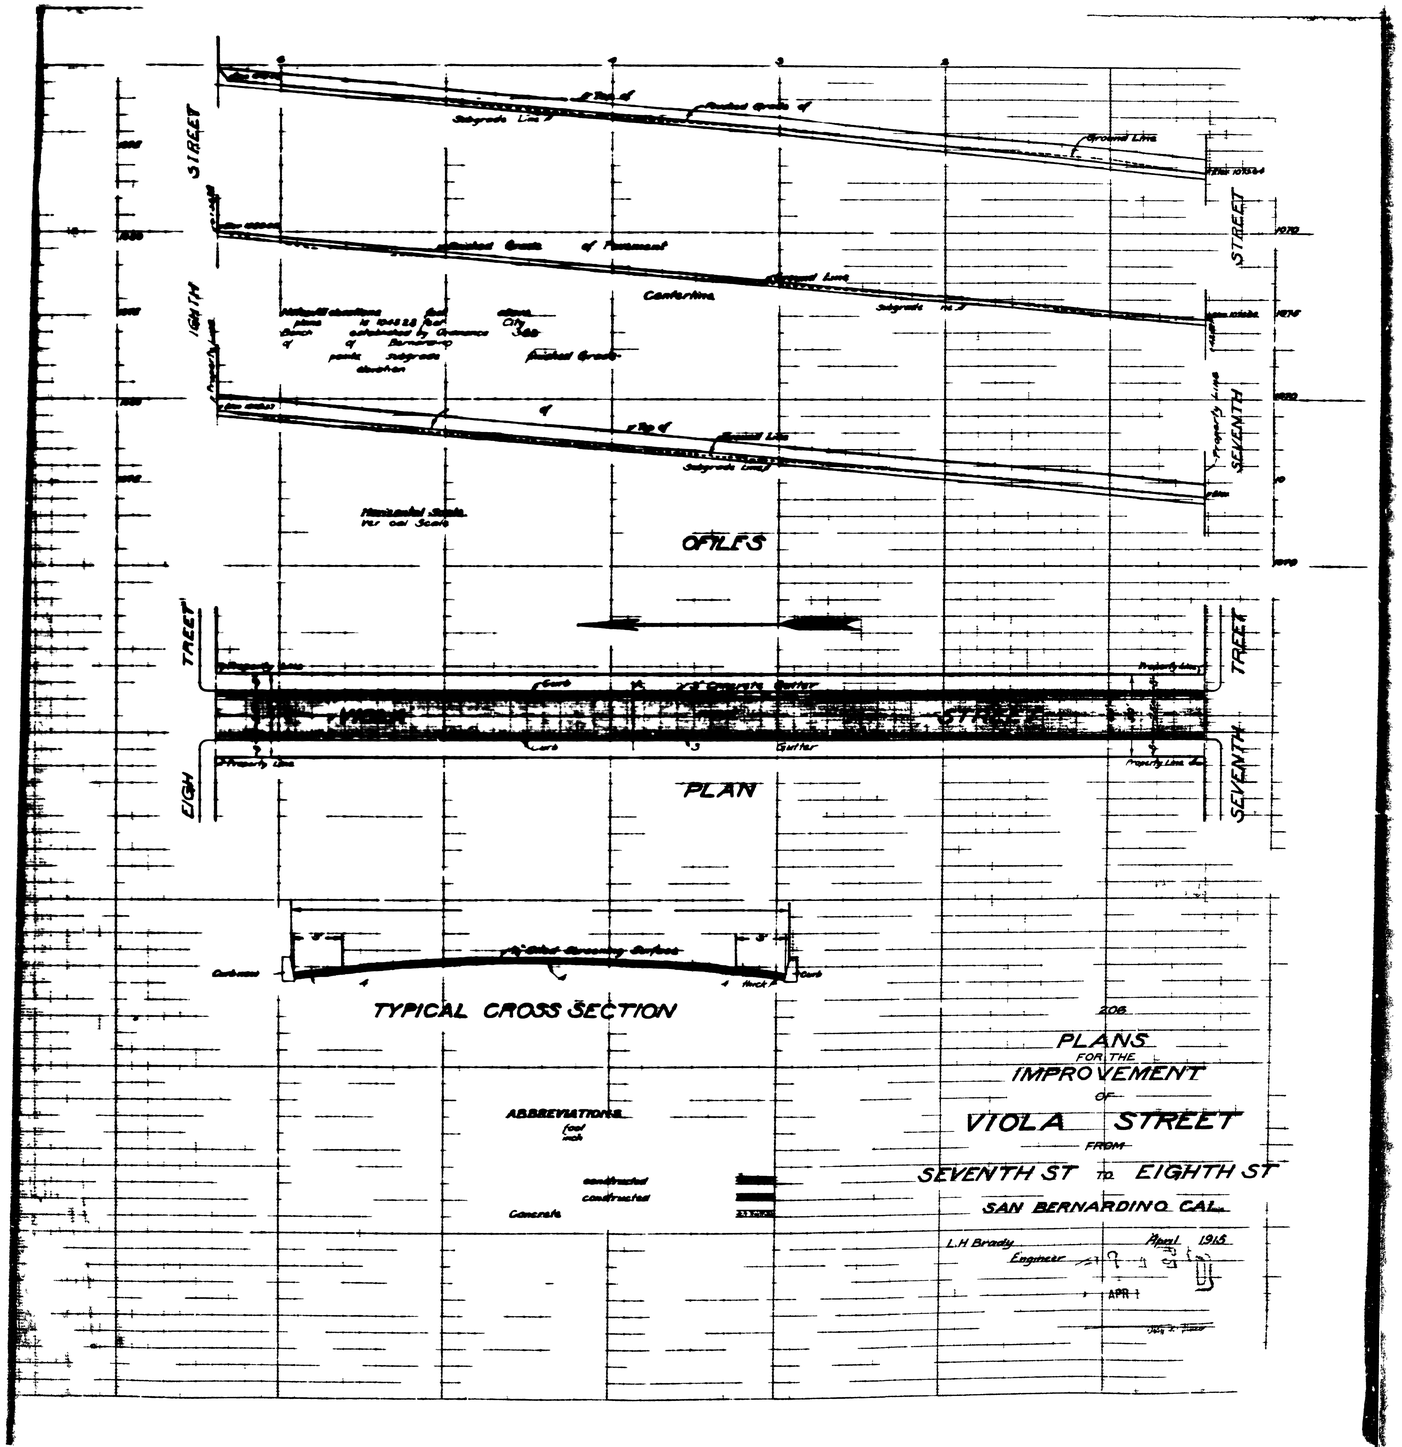
STREET
EIGHTH
SEVENTH
Ground Line
Finished Grade of Pavement
Centerline
Finished Grade
Subgrade Line
Horizontal Scale
Vertical Scale
OFILES
PLAN
TYPICAL CROSS SECTION
Curb
Gutter
Property Line
ABBREVIATIONS
Concrete
208
PLANS
FOR THE
IMPROVEMENT
OF
VIOLA STREET
FROM
SEVENTH ST TO EIGHTH ST
SAN BERNARDINO CAL.
L.H Brady
Engineer
April 1915