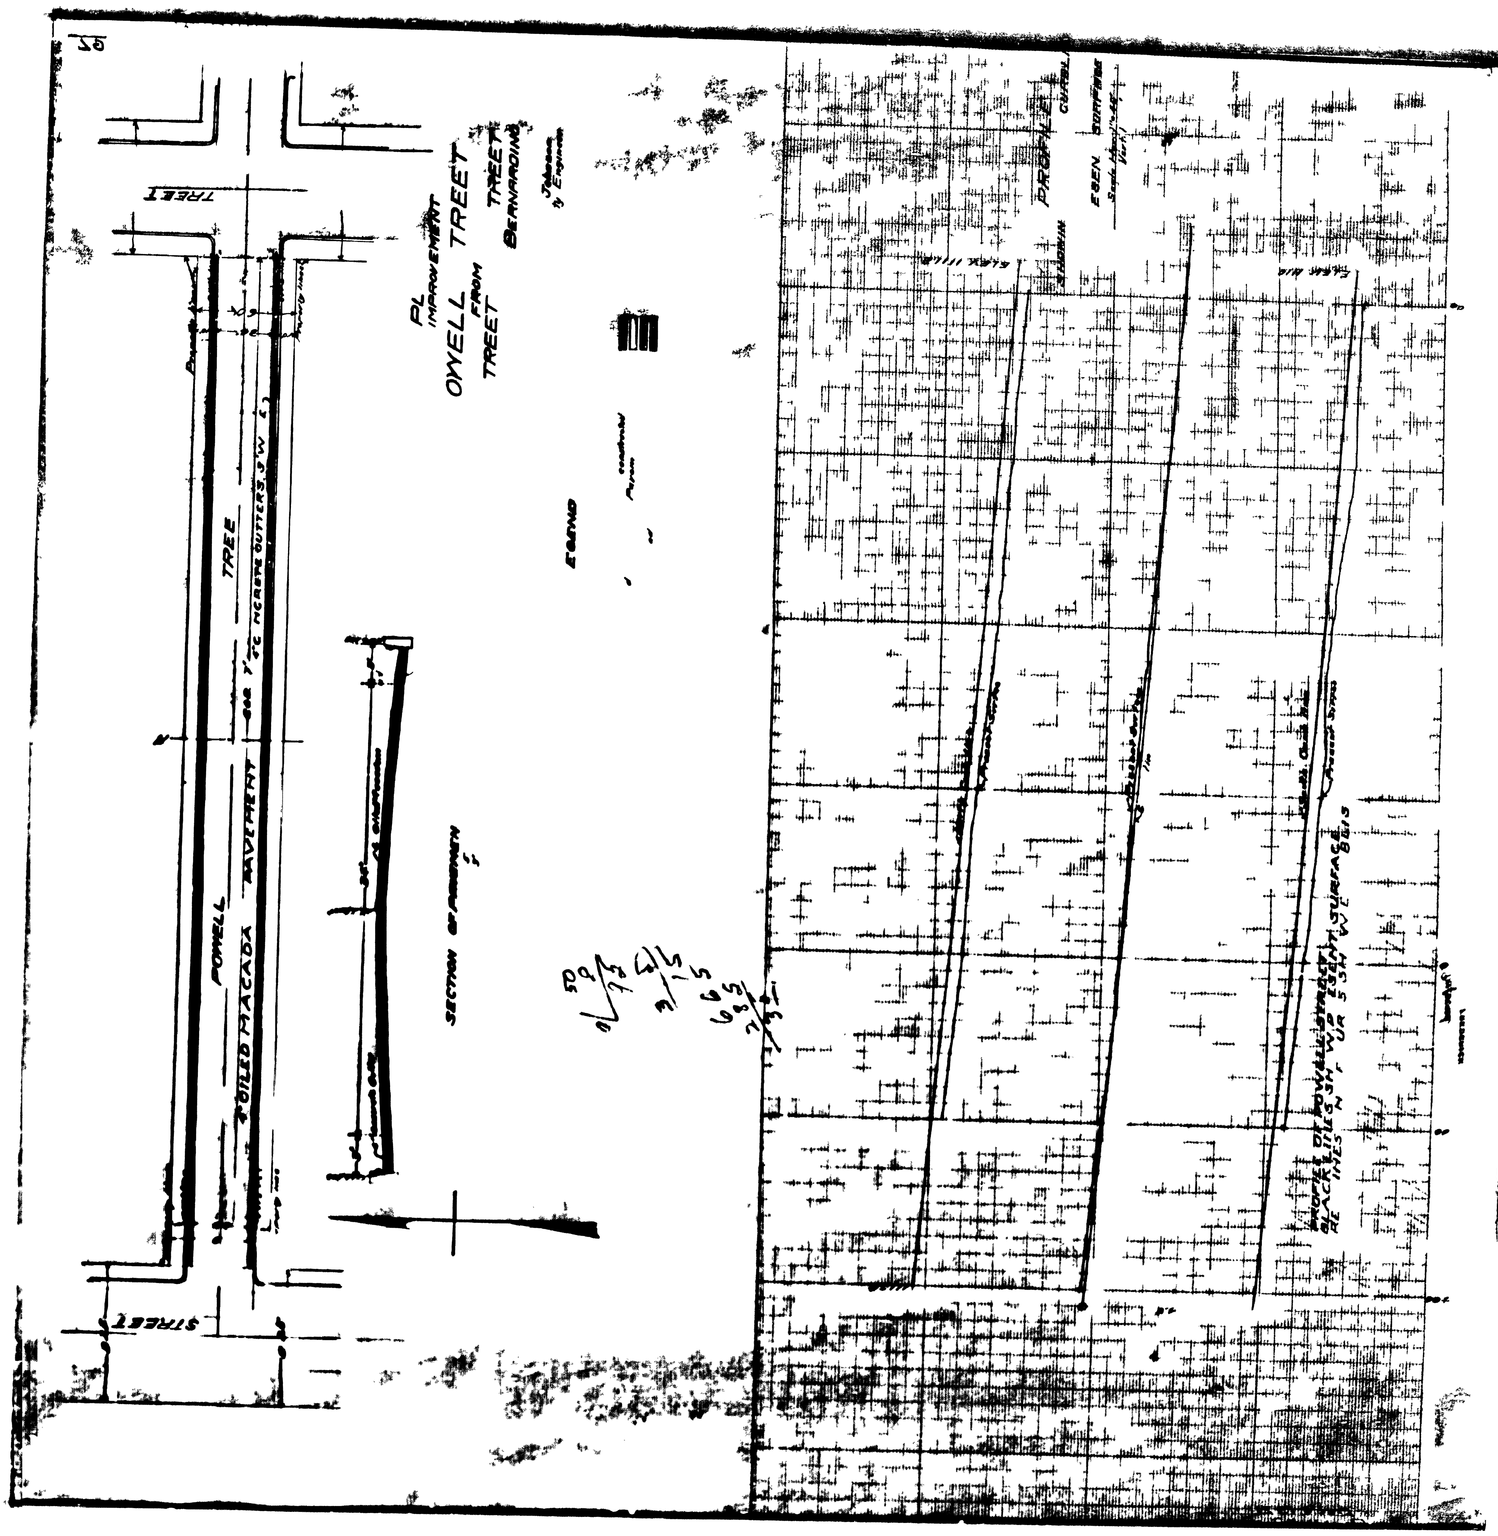
95
TREET
TREE
PAVEMENT
POWELL
OILED MACADA
STREET
SECTION OF PAVEMENT
PL
IMPROVEMENT
OYELL
TREET
FROM
TREET
TREET
BERNARDINO
EGRNO
PROPOSED
CURBS
EBEN
STONEFIELD
PROPOSED BLACK OILED PAVEMENT
RE
LINES
SURFACE

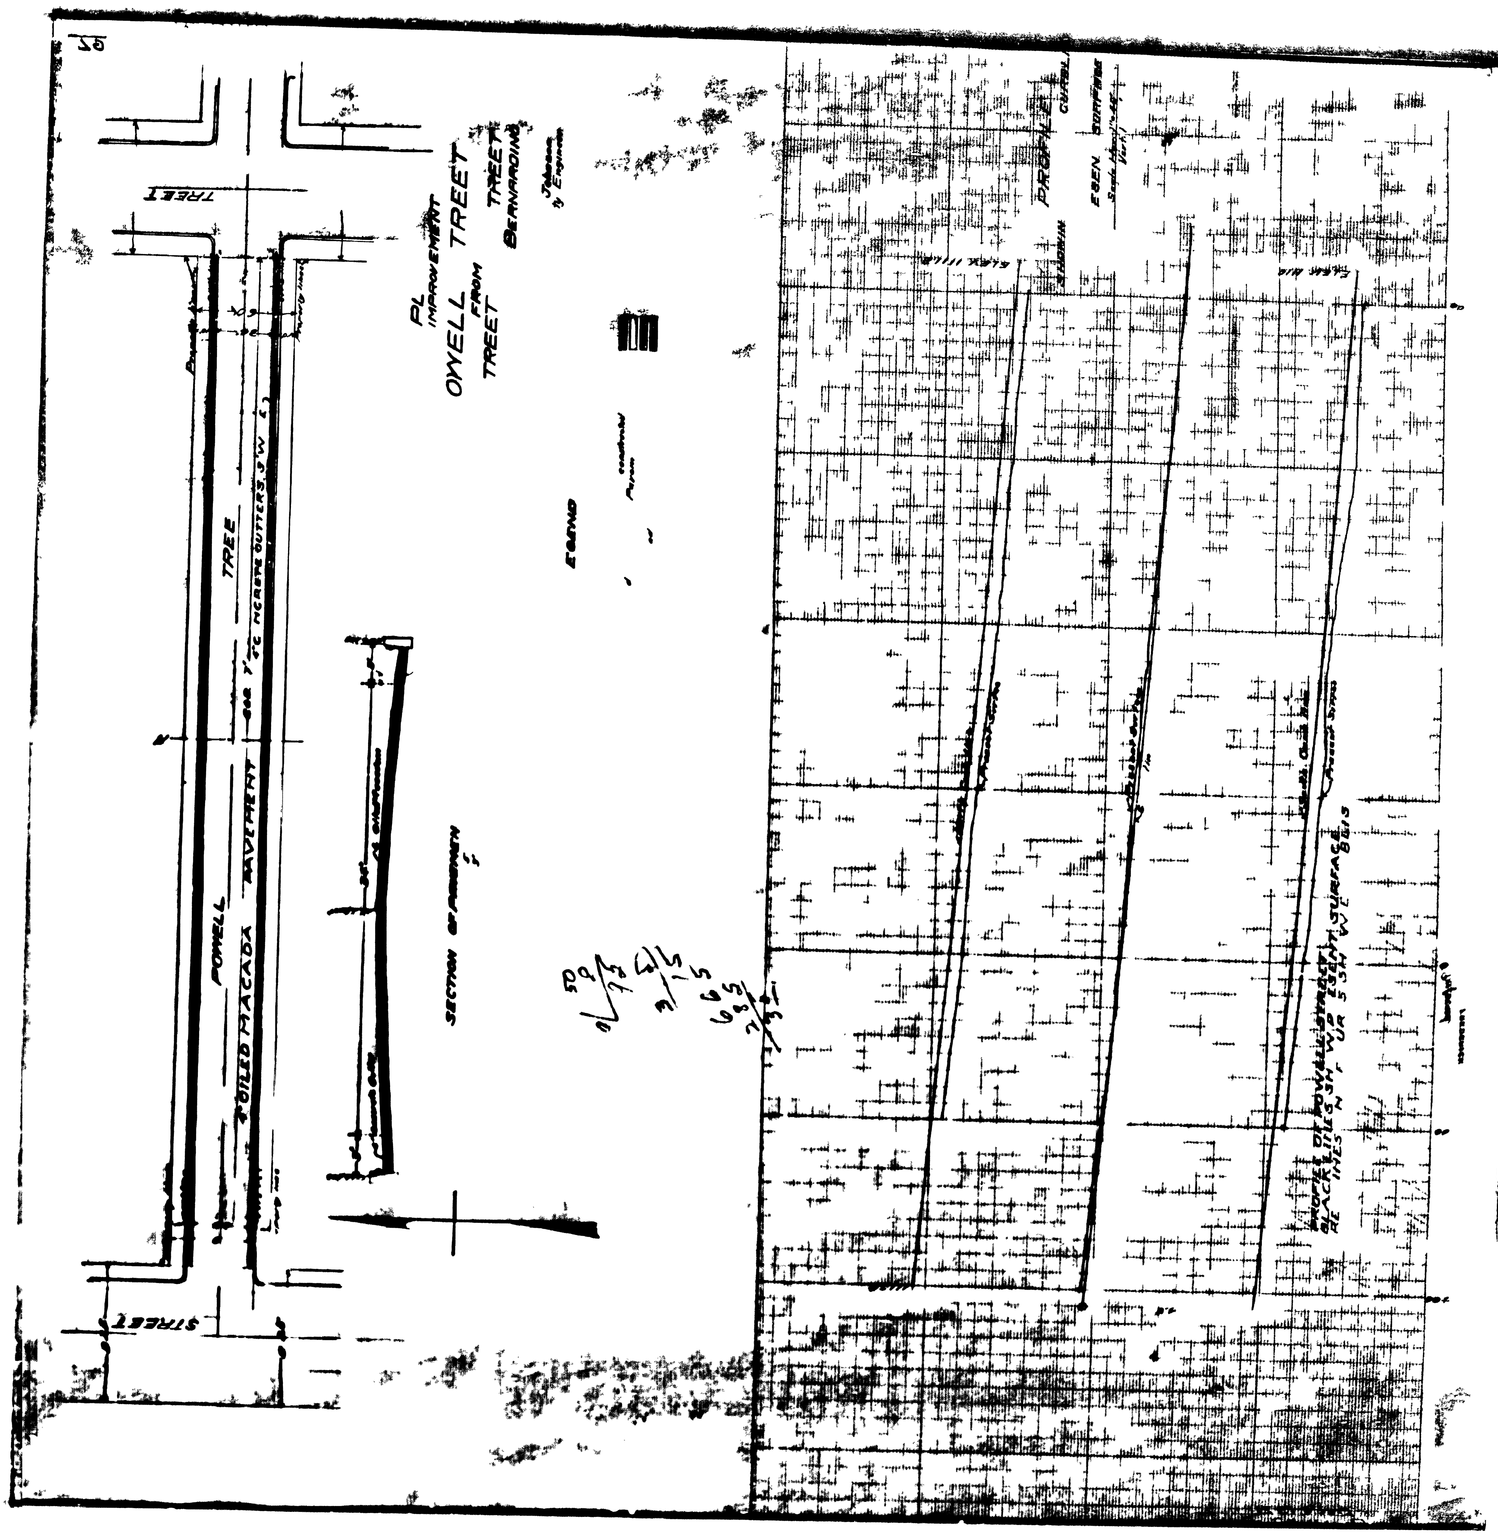
95
TREET
TREE
PAVEMENT
POWELL
OILED MACADA
STREET
SECTION OF PAVEMENT
PL
IMPROVEMENT
OYELL
TREET
FROM
TREET
TREET
BERNARDINO
EGRNO
PROPOSED
CURBS
EBEN
STONEFIELD
PROPOSED BLACK OILED PAVEMENT
RE
LINES
SURFACE