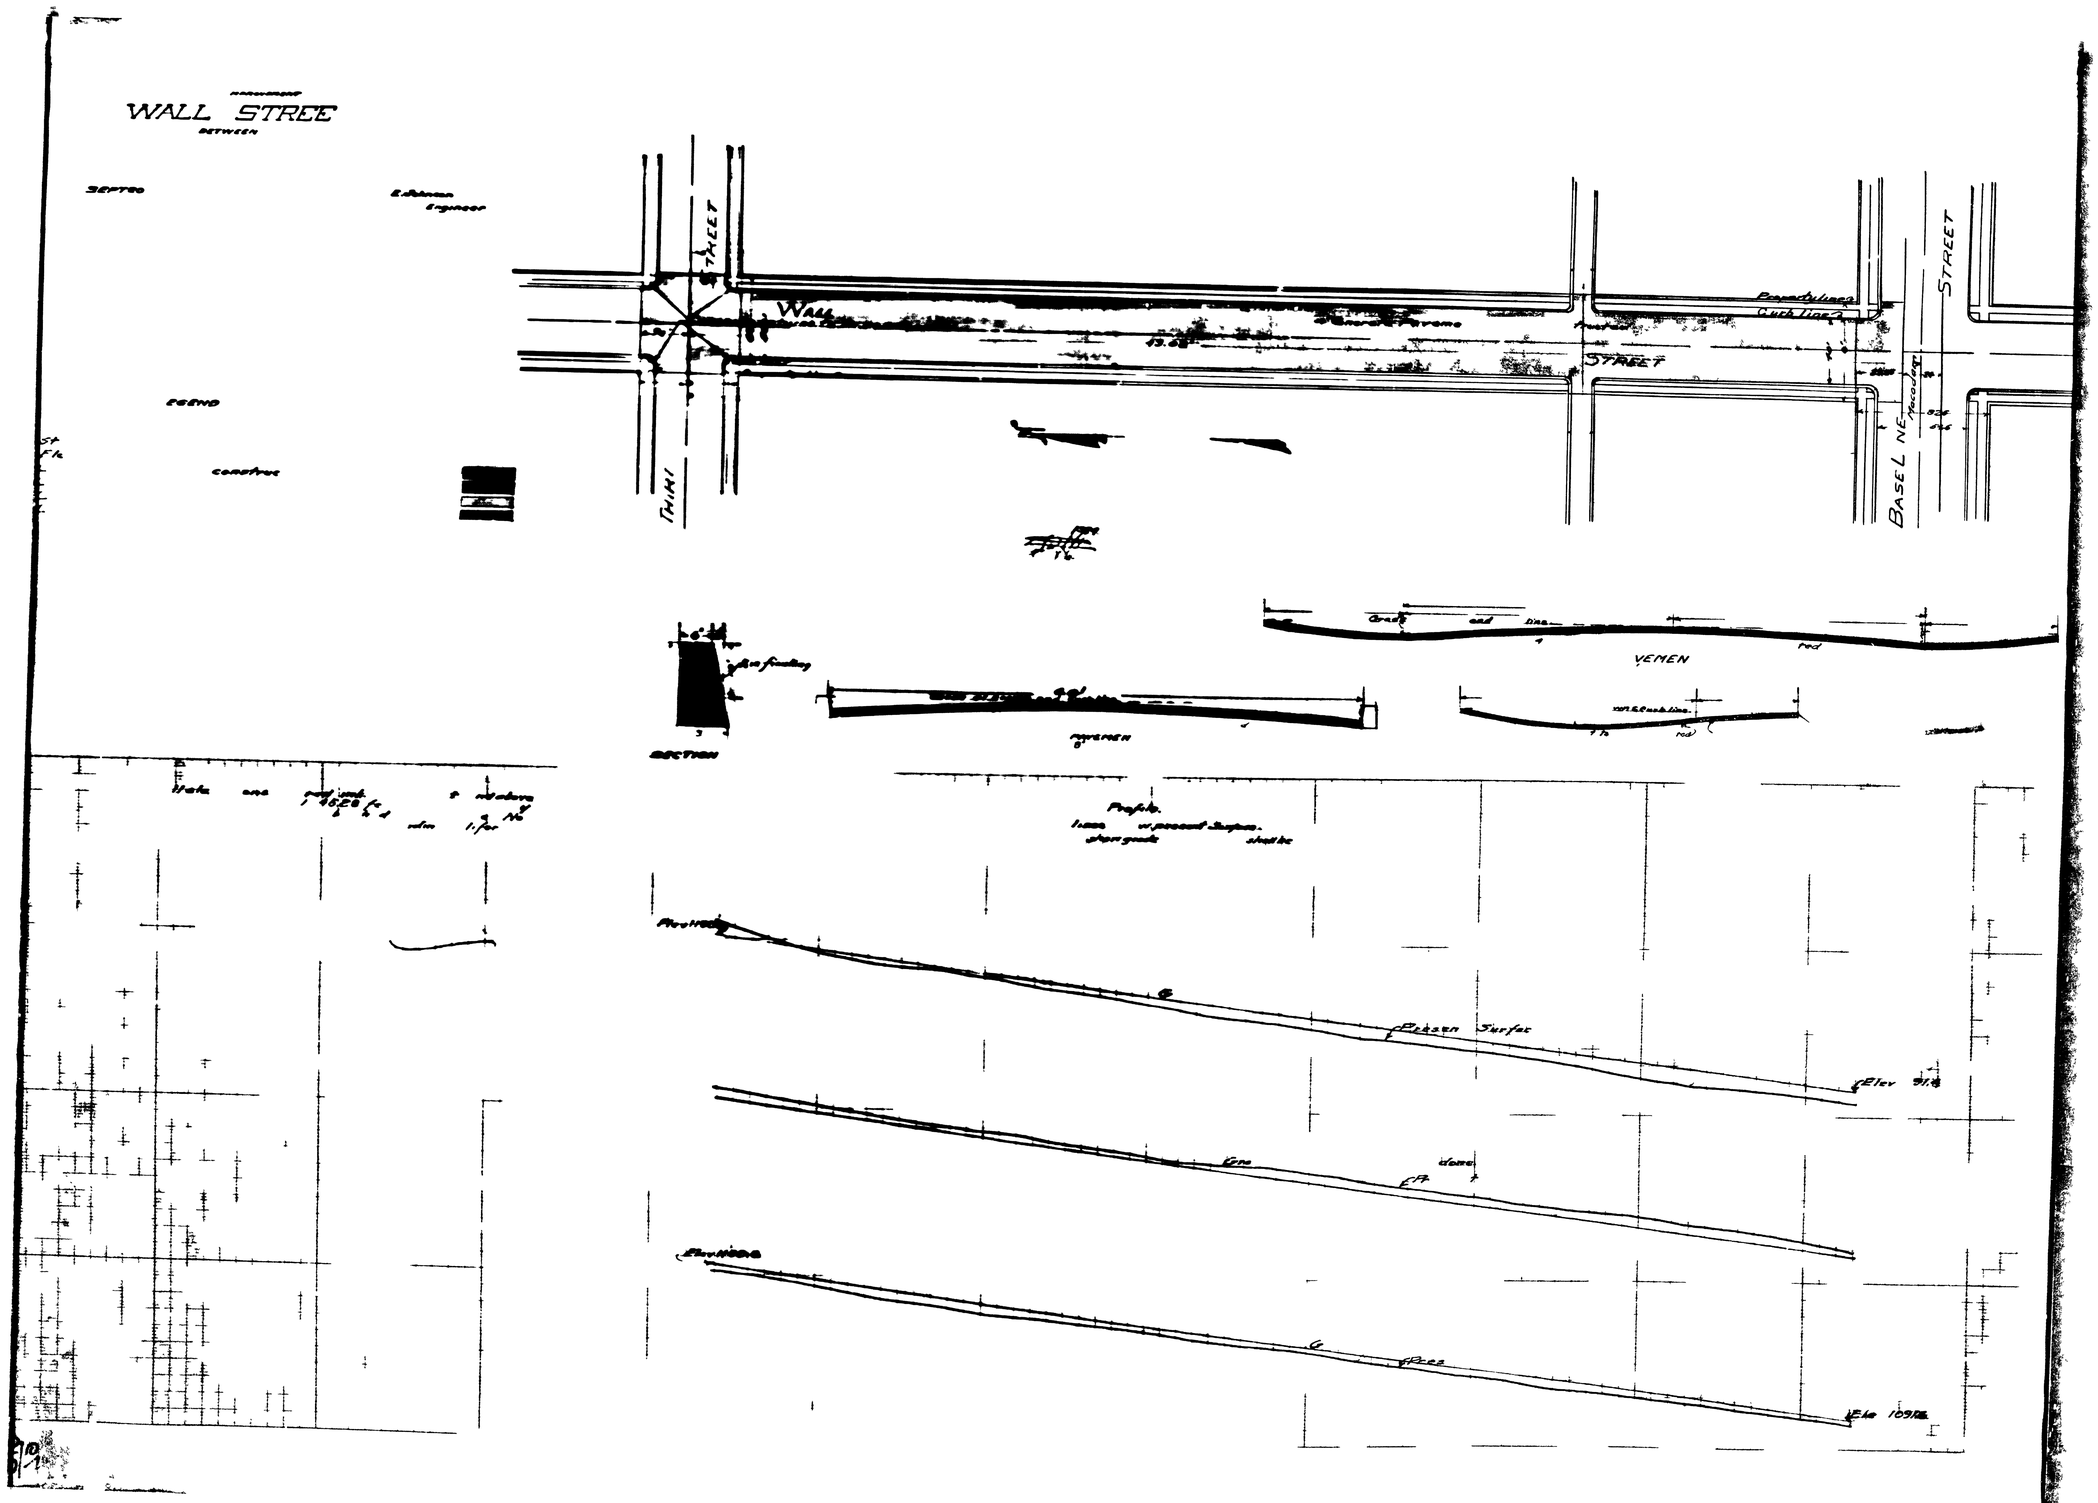
WALL STREE
BETWEEN
SEWER
E. Johnson
Engineer
FOUND
CONSTRUC
THIRI
STREET
Wall
STREET
Property Line
Curb Line
BASE L NE
STREET
SECTION
VEMEN
VEMEN
Profile
Pavement Surface
Elev
Elev 109.16

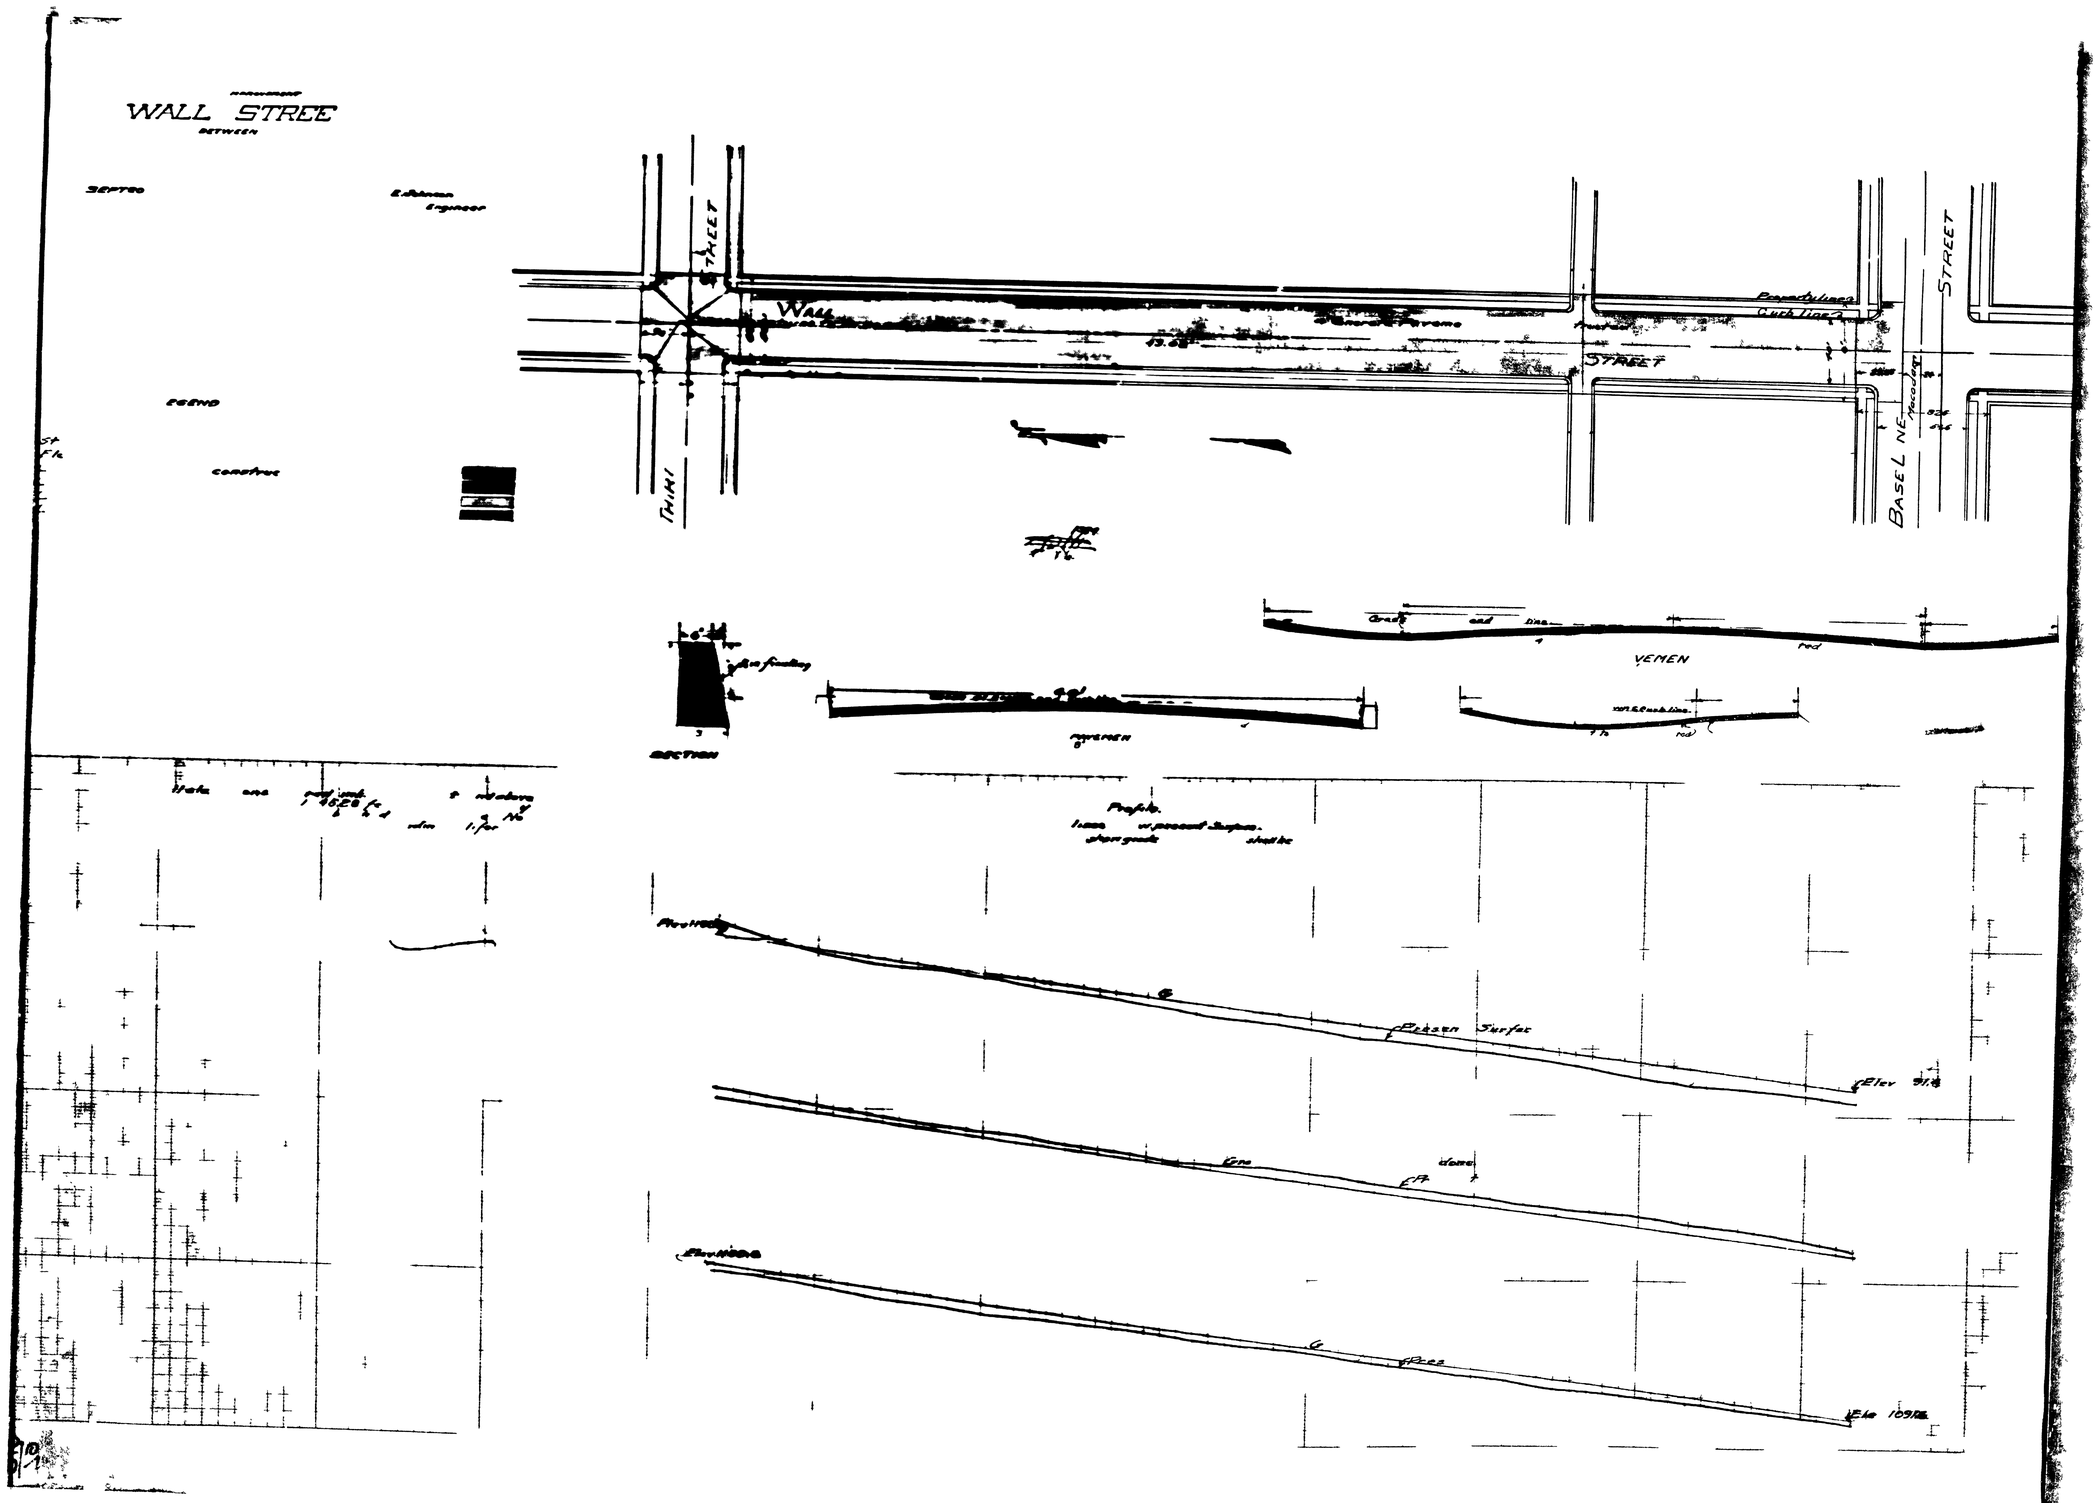
WALL STREE
BETWEEN
SEWER
E. Johnson
Engineer
FOUND
CONSTRUC
THIRI
STREET
Wall
STREET
Property Line
Curb Line
BASE L NE
STREET
SECTION
VEMEN
VEMEN
Profile
Pavement Surface
Elev
Elev 109.16