TRACT 5065

SHEET 1 OF 3

DEL ROSA DISTRICT

Subdivision Improvement Plans
Submitted for Approval by
FOULKE & CAMPBELL, ENGINEERING & SURVEYING, C.L. FOULKE, P.E. 13

APPROVED BY	Checked By	Date
J.W. ABBEY, County Surveyor By _____ Date 4/6/56 Deputy	Tentative Final	
San Bernardino County Road Commissioner By _____ Date _____ Deputy	Tentative Final	
San Bernardino County Flood Control Dist. By _____ Date _____ Deputy	Tentative Final	

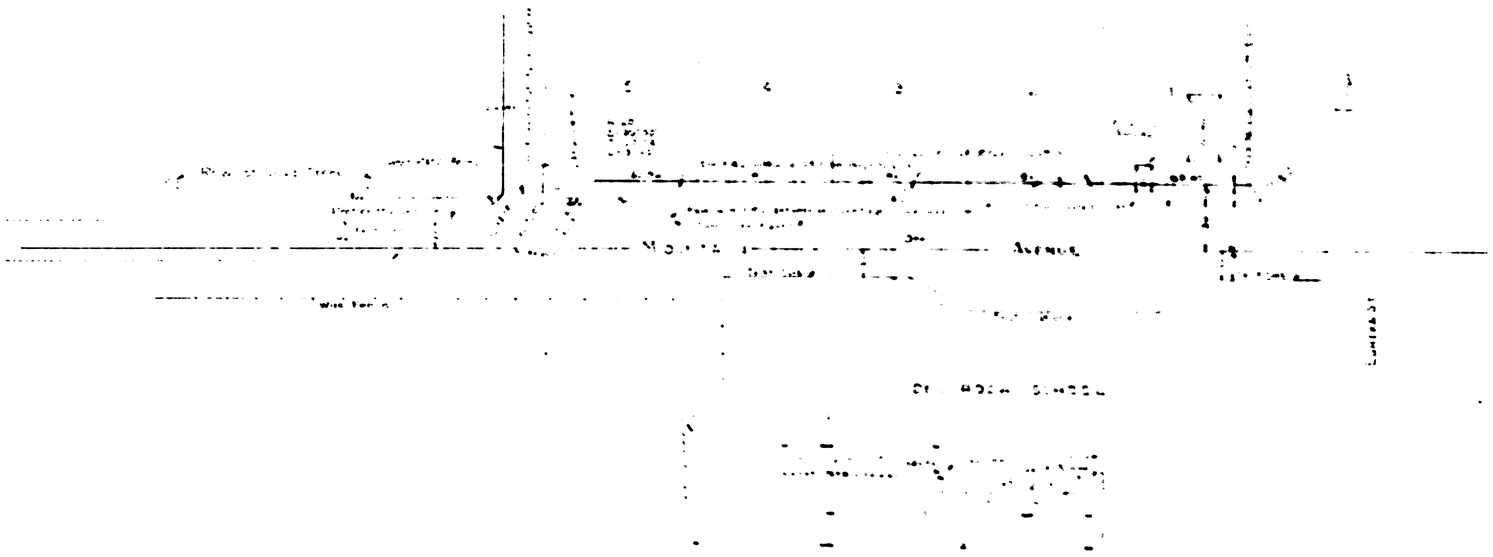

GENERAL NOTES

1. LOCAL STREET 25' PAVED 2" Compacted Aggregate Base 2" Asphalt Concrete Compacted Mineral Material
2. A MIN. OF ONE STREET MARKER PER INTERSECTION
3. ALL IMPROVEMENTS TO BE IN CONFORM TO PLANNING COMMISSION IMPLEMENTATION
4. FIRE HYDRANTS TO BE LOCATED PER COUNTY SPECS.
5. STREET MARKERS TO BE PER COUNTY SPECS. H.M.C.S. & E.T.
6. SIDEWALKS TO BE PERMIT TO BE IN CURB REQUIRING FILL TO BE PAID TO & MAINTAINED

T-5065