SHEET No 2

PLAN No 1008
DETAIL OF
TRANSFORMER VAULT
FOR THE
BASE LINE STREET LIGHTS
IN THE
CITY OF SAN BERNARDINO CALIF.

April-1929.

Gordon H. Fornald
City Engineer.

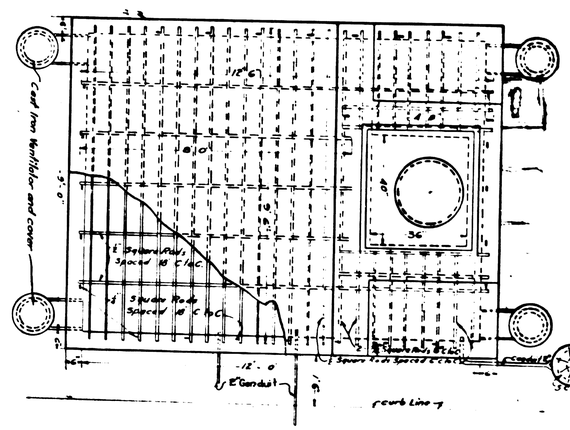

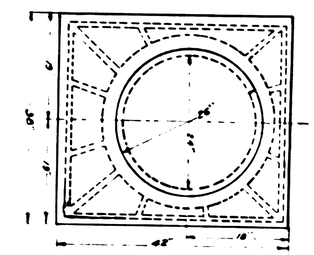

COVER and FRAME DETAIL
Scale 1"=1'

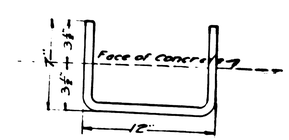

DETAIL OF LADDER RUNGS
Scale 2"=1'

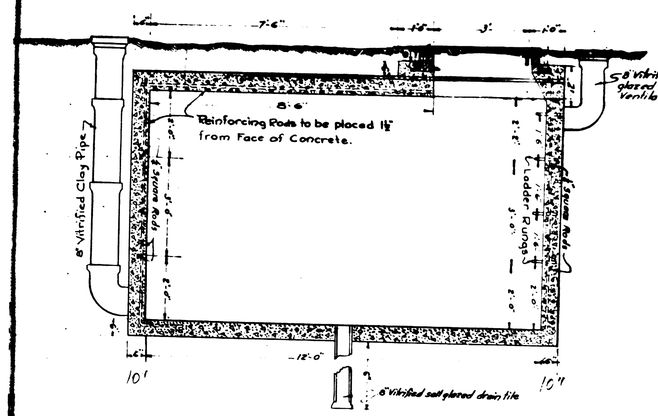

SIDE VIEW
Scale ¼"=1'

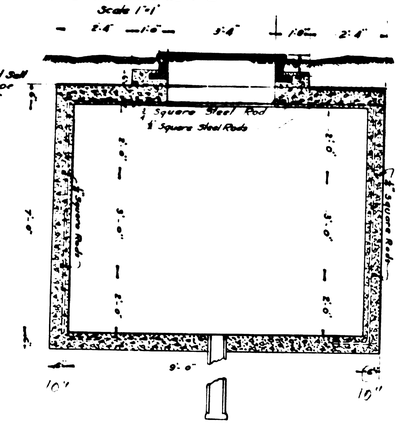

END VIEW
Scale ¼"=1'

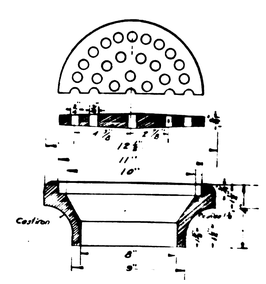

VENTILATOR CAP
PLAN AND SECTION
Scale ¼"=1'