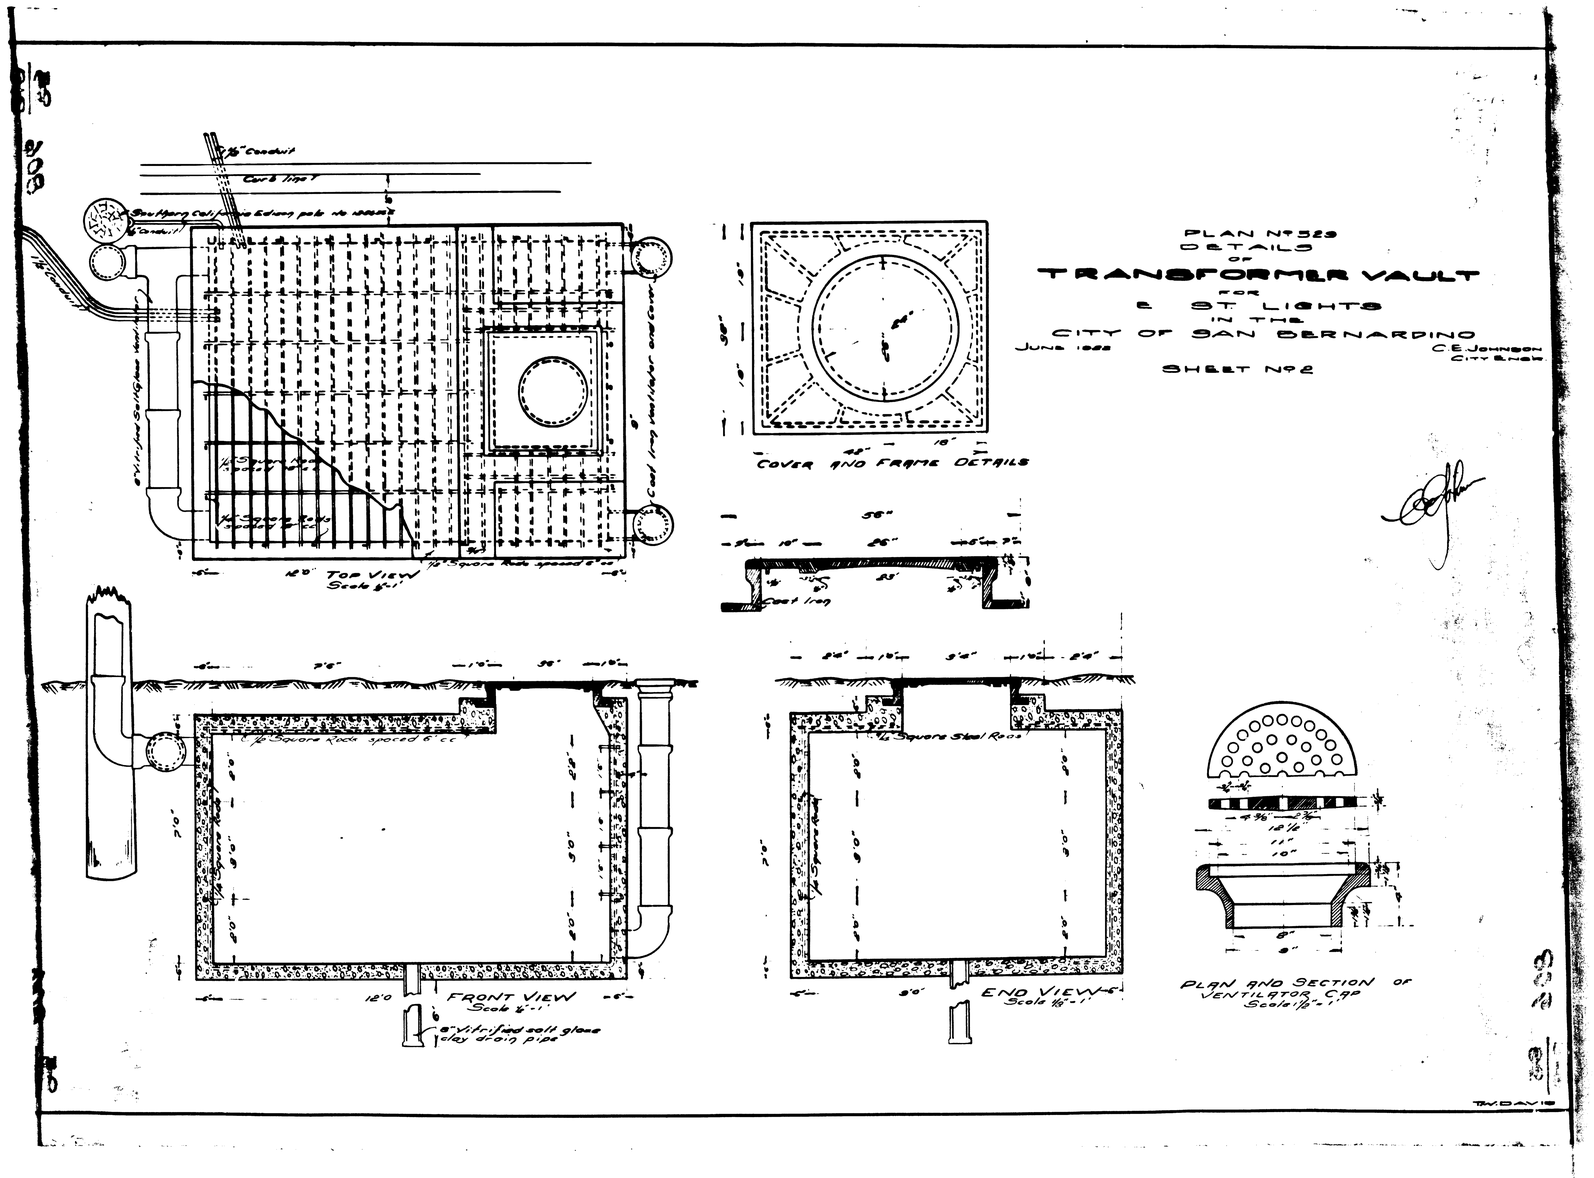
PLAN No 525
DETAILS
OF
TRANSFORMER VAULT
FOR
8 ST LIGHTS
IN THE
CITY OF SAN BERNARDINO
JUNE 1922
C E JOHNSON
CITY ENGR
SHEET No 2
TOP VIEW
Scale ¼"=1'
COVER AND FRAME DETAILS
FRONT VIEW
Scale ¼"=1'
END VIEW
Scale ¼"=1'
PLAN AND SECTION OF
VENTILATOR CAP
Scale 1½"=1'
6" Vitrified salt glaze clay drain pipe
Cast iron
T.W. DAVIS