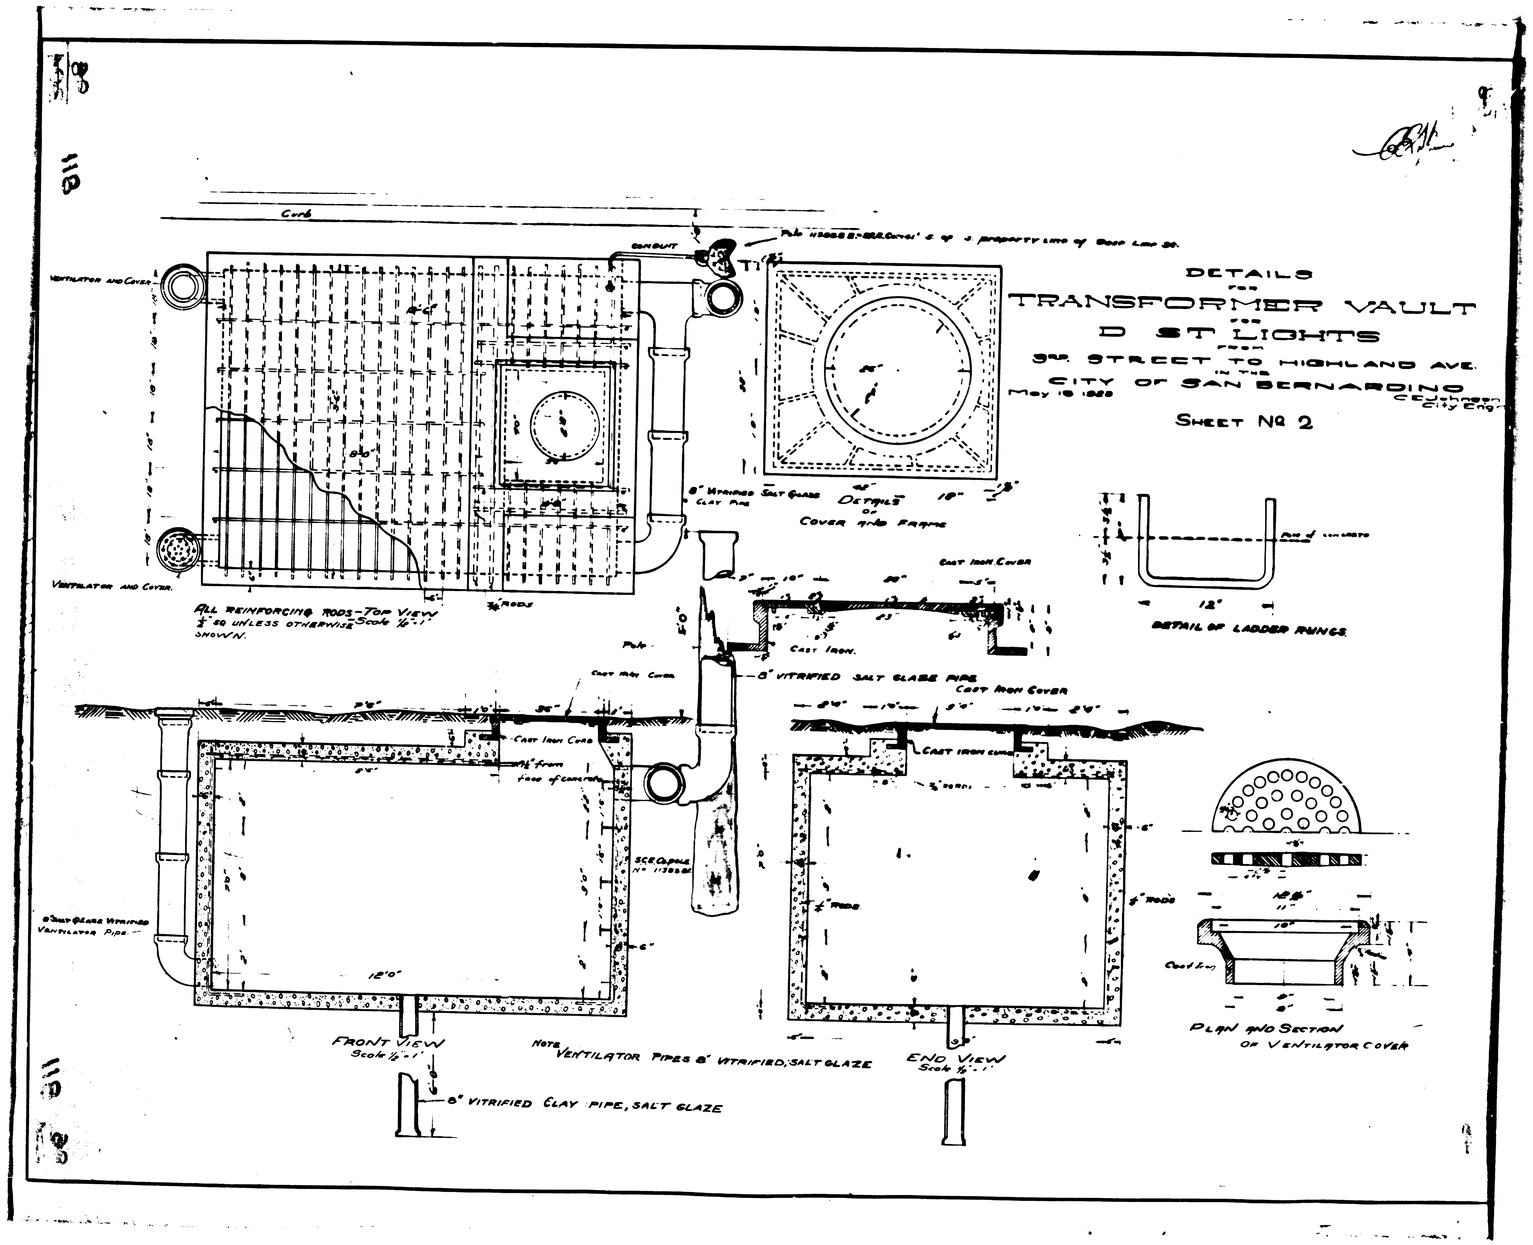
DETAILS
FOR
TRANSFORMER VAULT
FOR
D ST LIGHTS
FROM
3RD STREET TO HIGHLAND AVE.
IN THE
CITY OF SAN BERNARDINO
May 18 1920
C E Johnson
City Eng.
SHEET No 2
Curb
Conduit
Ventilator and Cover
4'-6"
6'-0"
3/4" Rods
All reinforcing rods - Top View
3/4" ϕ unless otherwise shown.
Scale 1/2" = 1'
8" Vitrified Salt Glaze Clay Pipe
Details of Cover and Frame
Cast Iron Cover
Cast Iron.
8" Vitrified Salt Glaze Pipe
Cast Iron Cover
Cast Iron Curb
1/2" from face of concrete
See Drawing No 1126
8" Salt Glaze Vitrified Ventilator Pipe
12'-0"
Front View
Scale 1/2" = 1'
Note Ventilator Pipes 8" Vitrified, Salt Glaze
8" Vitrified Clay Pipe, Salt Glaze
End View
Scale 1/2" = 1'
3/4" Rods
Detail of Ladder Rungs
Plan and Section of Ventilator Cover
Cast Iron