NOTE-
Conduit shall be bonded to City Water System on both sides of street at intervals of 600 feet.




PLAN
Scale 1"=80'




SECTION OF CONDUIT STREET CROSSINGS
Showing Curbs and Light Post Foundations
Scale 1"=8'



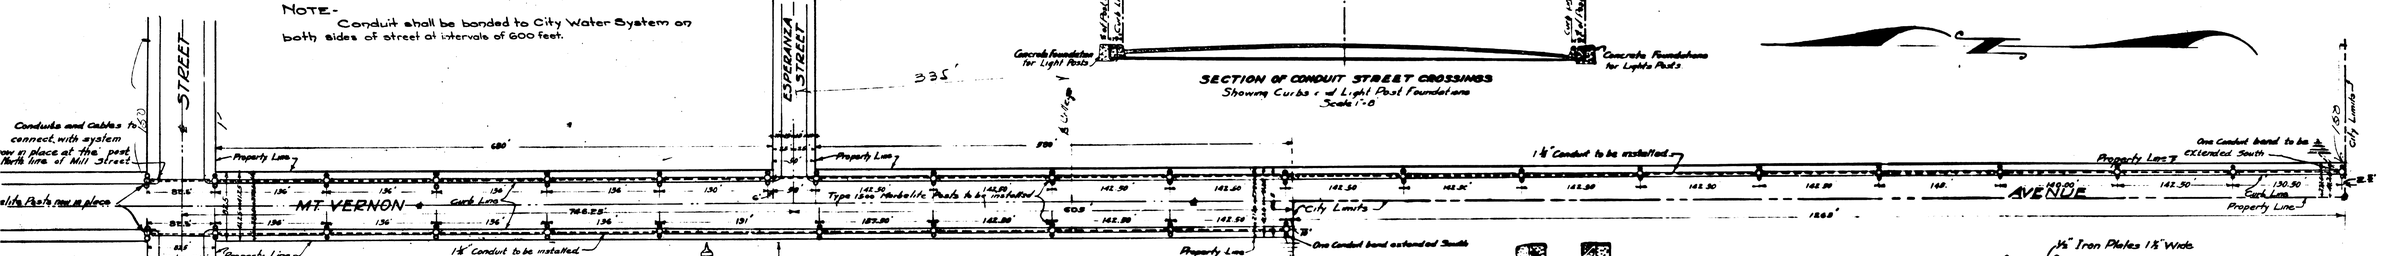


Type 1500 Marbelite Post
Scale 1½"=1'

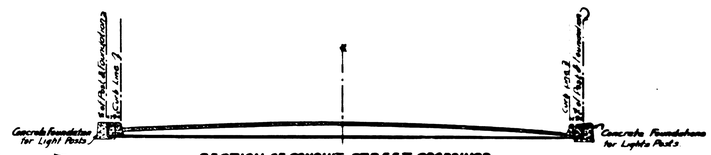


TOP VIEW OF FOUNDATION AND BASE OF STANDARD
Scale ¾"=1'

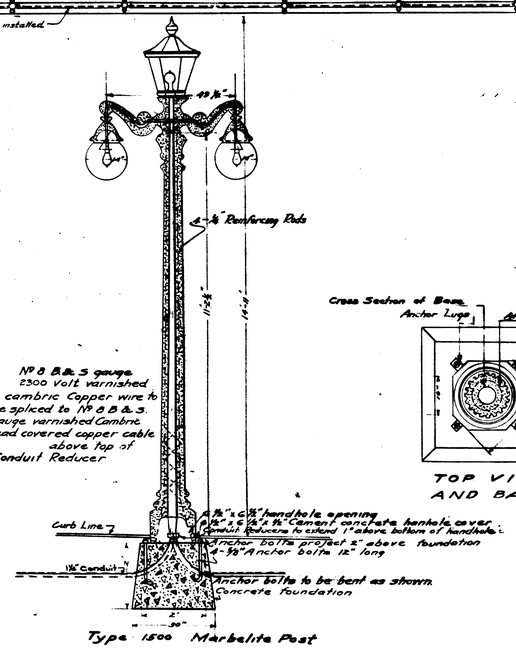


ENLARGED SECTION OF BASE

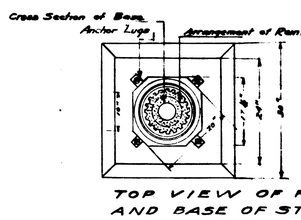


METHOD OF SECURING CROSS ARMS TO STANDARD
Scale 1½"=1'

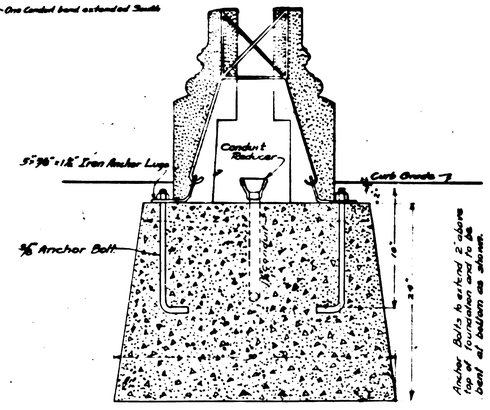


LUNAR LANTERN Nº 1.
Scale ¾"=1'



SECTION WITH TOP UP

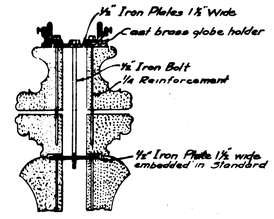PL

ORNAMENTAL

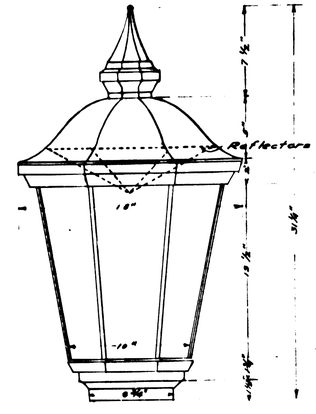MT. VERN

FROM MILL STREET

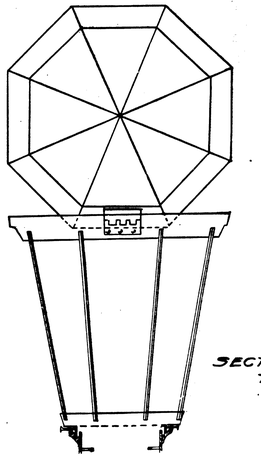CITY OF SAN BE

AUGUST 1925

NOTE-
1-10 Kilo Volt Ampere
6.6 Ampere Secondar
Current Transforme

L
" or in means
' or ft mean
Nº means
& means
Wiring plan
Wiring plan
1½" Conduit
Concrete in
Type 1500
Grounds 1
B & S me
Posts now
Marbelite

Grade of

Title to 1
the Ranc
Page 2,

Plan ad