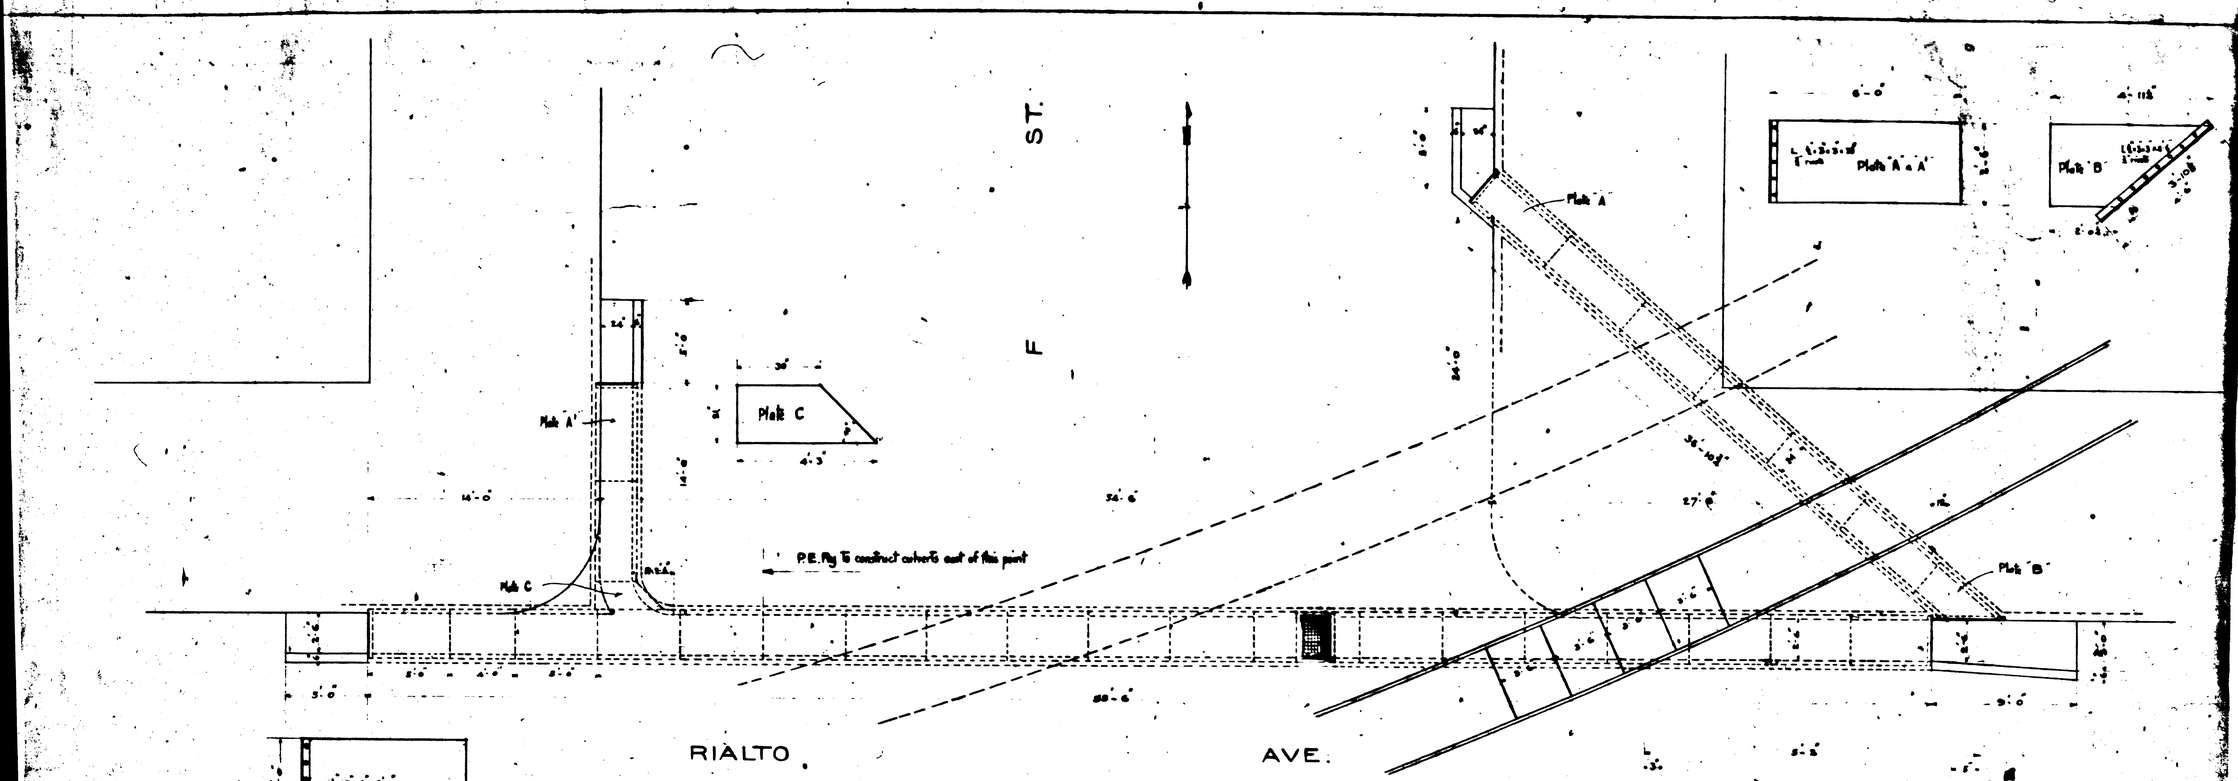

PLAN Scale ¼ = 1 Foot.

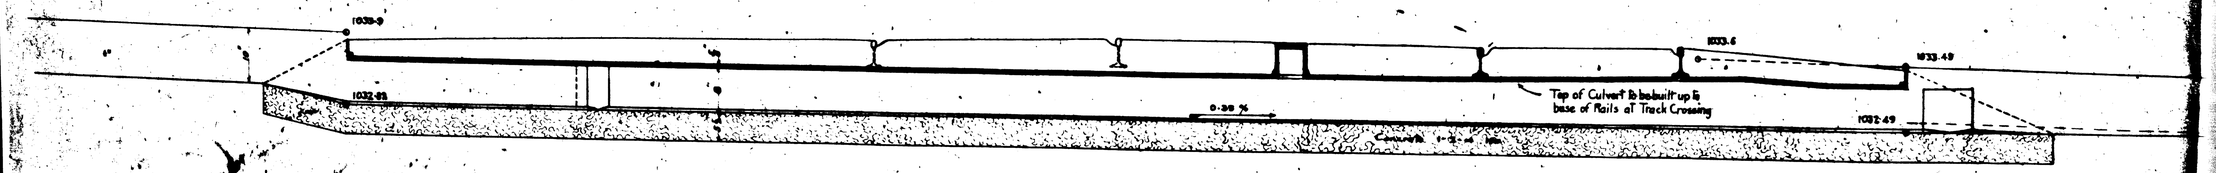

PROFILE OF CULVERT ON RIALTO AVE

Scale - Horizontal ¼" = 1 Foot
Vertical 1" = 1 Foot

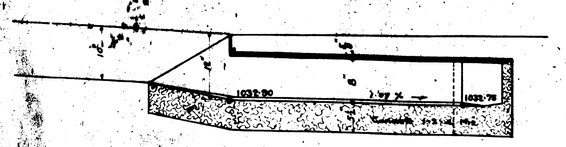

PROFILE OF CULVERT AT W. SIDE OF F. ST.

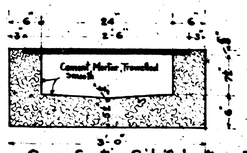

Cross Section, Side Culverts on F St.

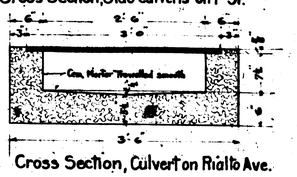

Cross Section, Culvert on Rialto Ave.

Scale 1" = 1 Ft.

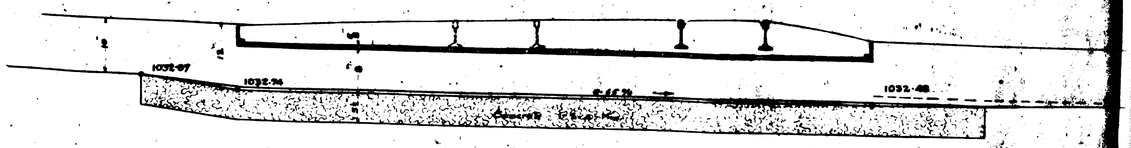

PROFILE OF CULVERT ACROSS N. E. CORNER

PACIFIC ELECTRIC RY.
Culverts at Rialto Ave. & F St. San Bernardino.
Scale as shown F.B. 1384 Aug. 3-1914

APPROVED
CITY ENGINEER
CITY OF SAN BERNARDINO

APPROVED
CHIEF ENGINEER

Earl F. Tuttle

PACIFIC ELECTRIC
Office of Chief Engineer

C