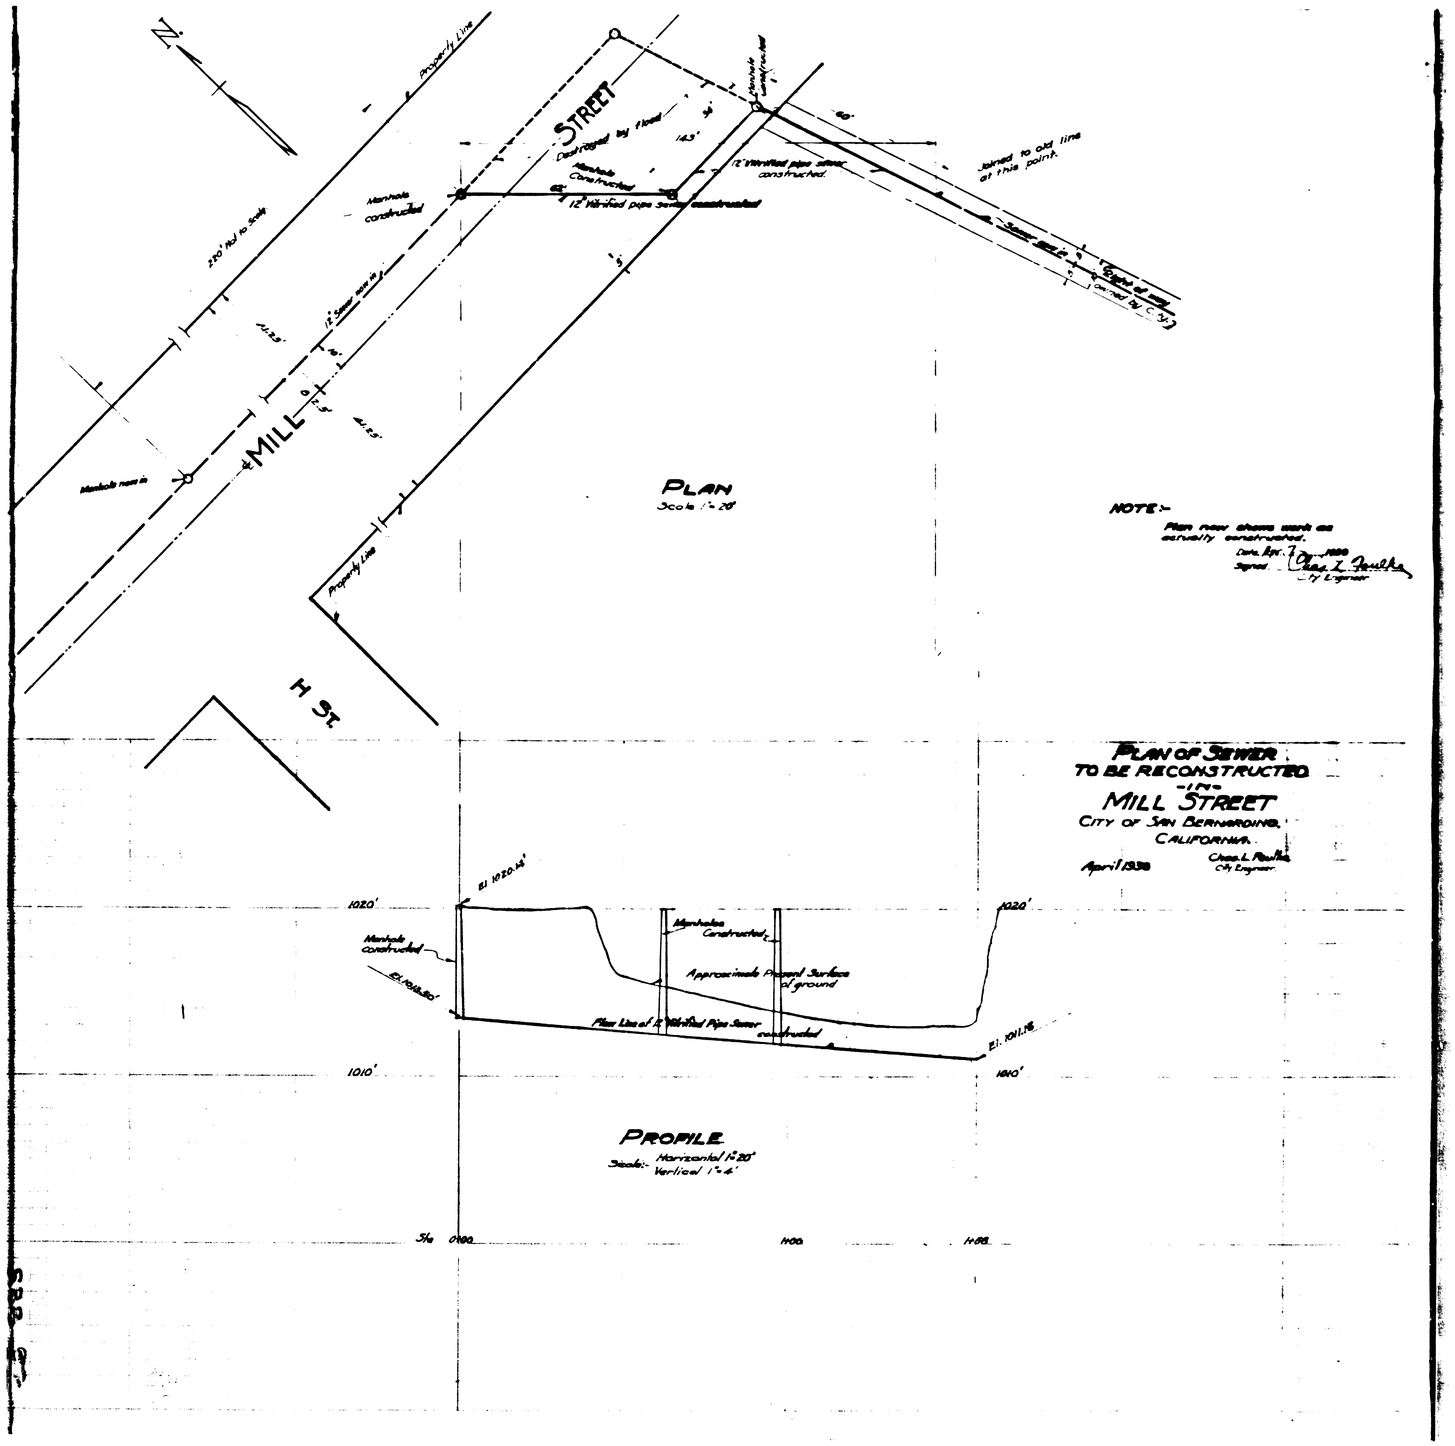
N
Property Line
STREET
Destroyed by Flood
Manhole Constructed
12" Vitrified pipe sewer constructed.
Joined to old line at this point.
Manhole constructed
210' had to scale
MILL
Manhole
PLAN
Scale 1" = 20'
NOTE:-
Plan now shows work as actually constructed.
Date Apr. 7 1939
Signed Chas. L. Faulks
City Engineer
Property Line
H St.
PLAN OF SEWER
TO BE RECONSTRUCTED
-IN-
MILL STREET
CITY OF SAN BERNARDINO,
CALIFORNIA.
April 1938
Chas. L. Faulks
City Engineer
El. 1020.4'
1020'
Manhole constructed
El. 1018.30'
Manhole Constructed
Approximate Present Surface of ground
Flow Line of 12" Vitrified Pipe Sewer constructed
El. 1011.78
1010'
PROFILE
Scale:- Horizontal 1" = 20'
Vertical 1" = 4'
Sta 0+00
1+00
1+88