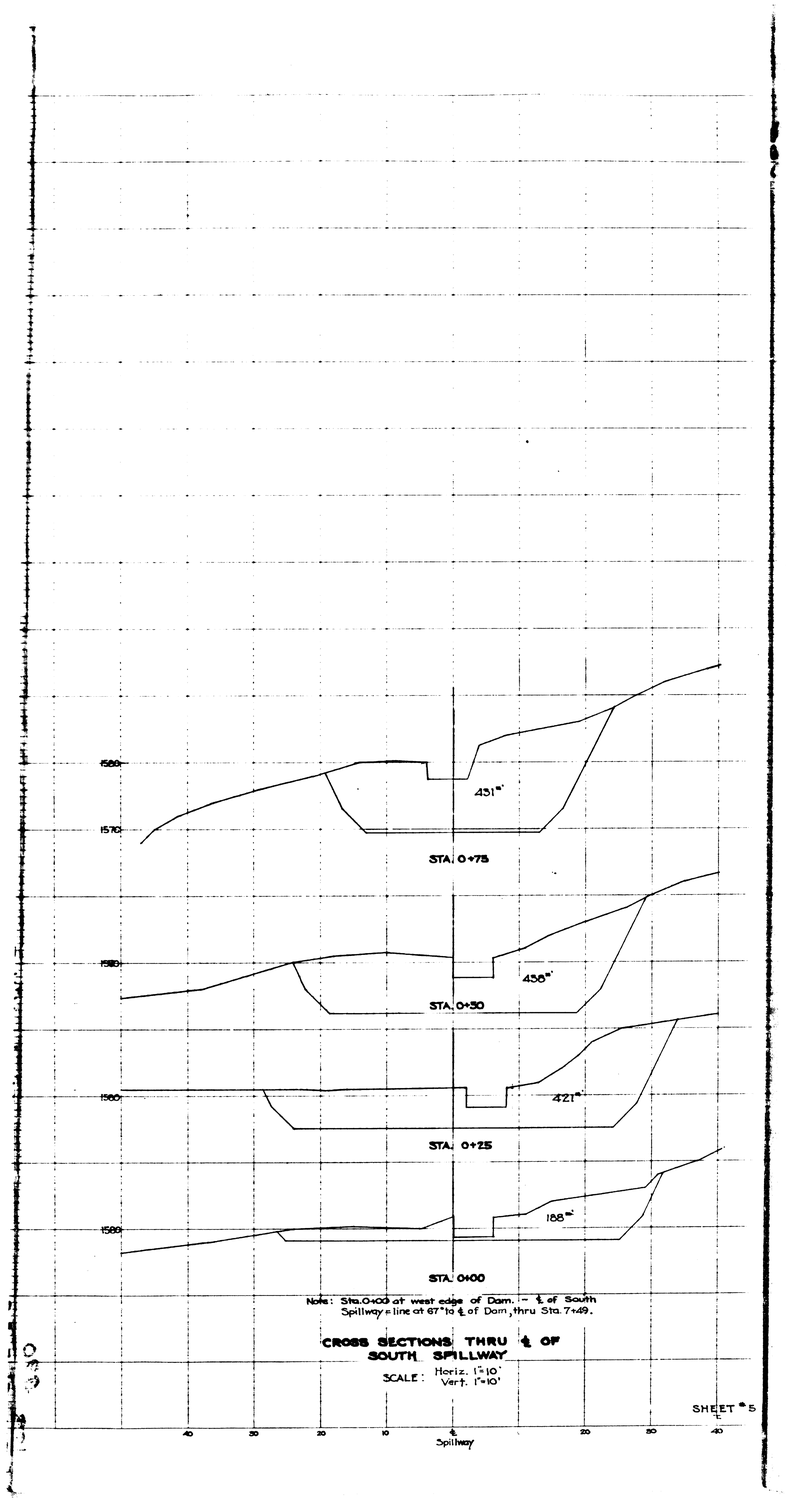

Note: Sta.0+00 at west edge of Dam. ~ ℄ of South Spillway = line at 67° to ℄ of Dam, thru Sta. 7+49.

CROSS SECTIONS THRU ℄ OF SOUTH SPILLWAY

SCALE: Horiz. 1"=10'
Vert. 1"=10'

SHEET #5