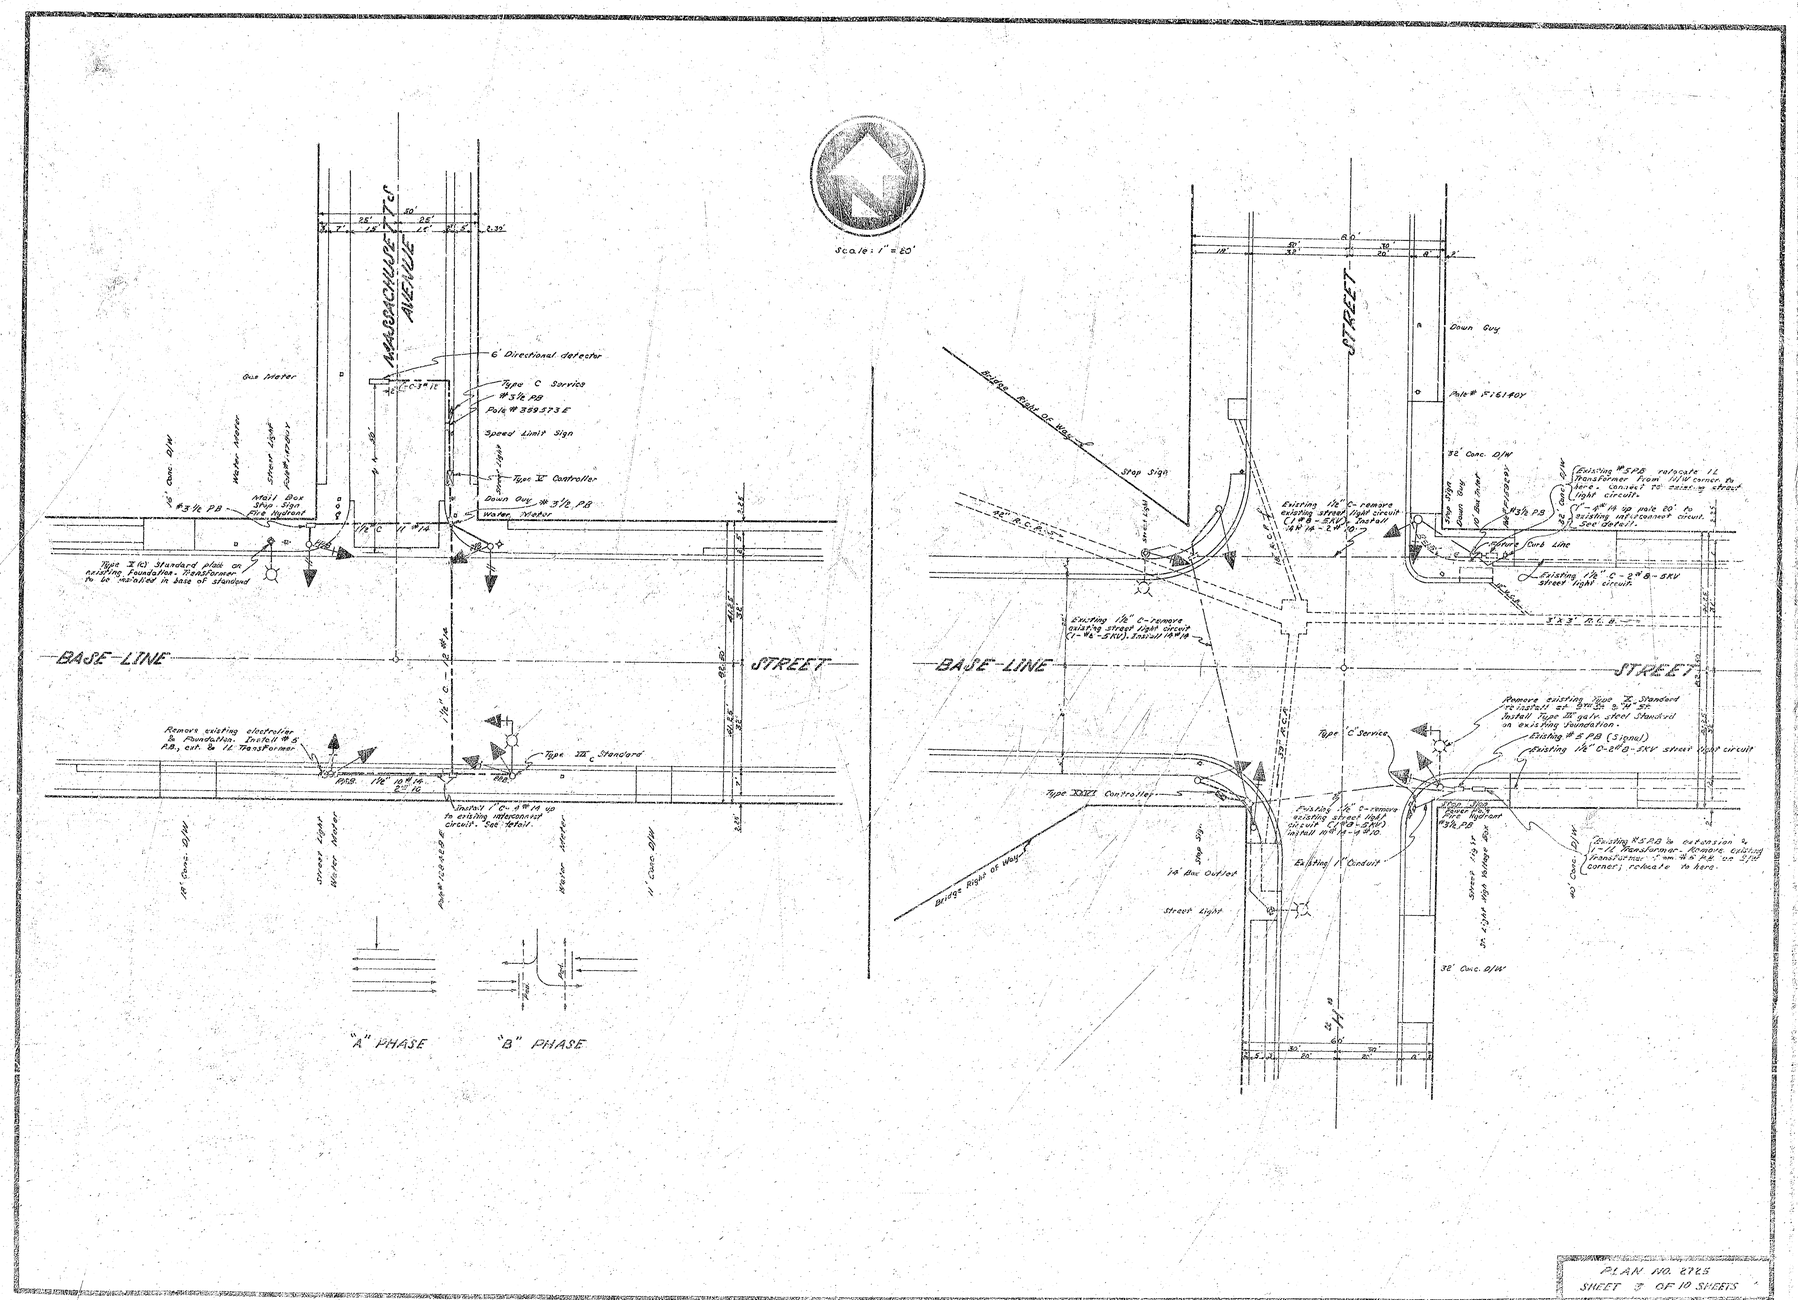

PLAN NO. 2725
SHEET 3 OF 10 SHEETS

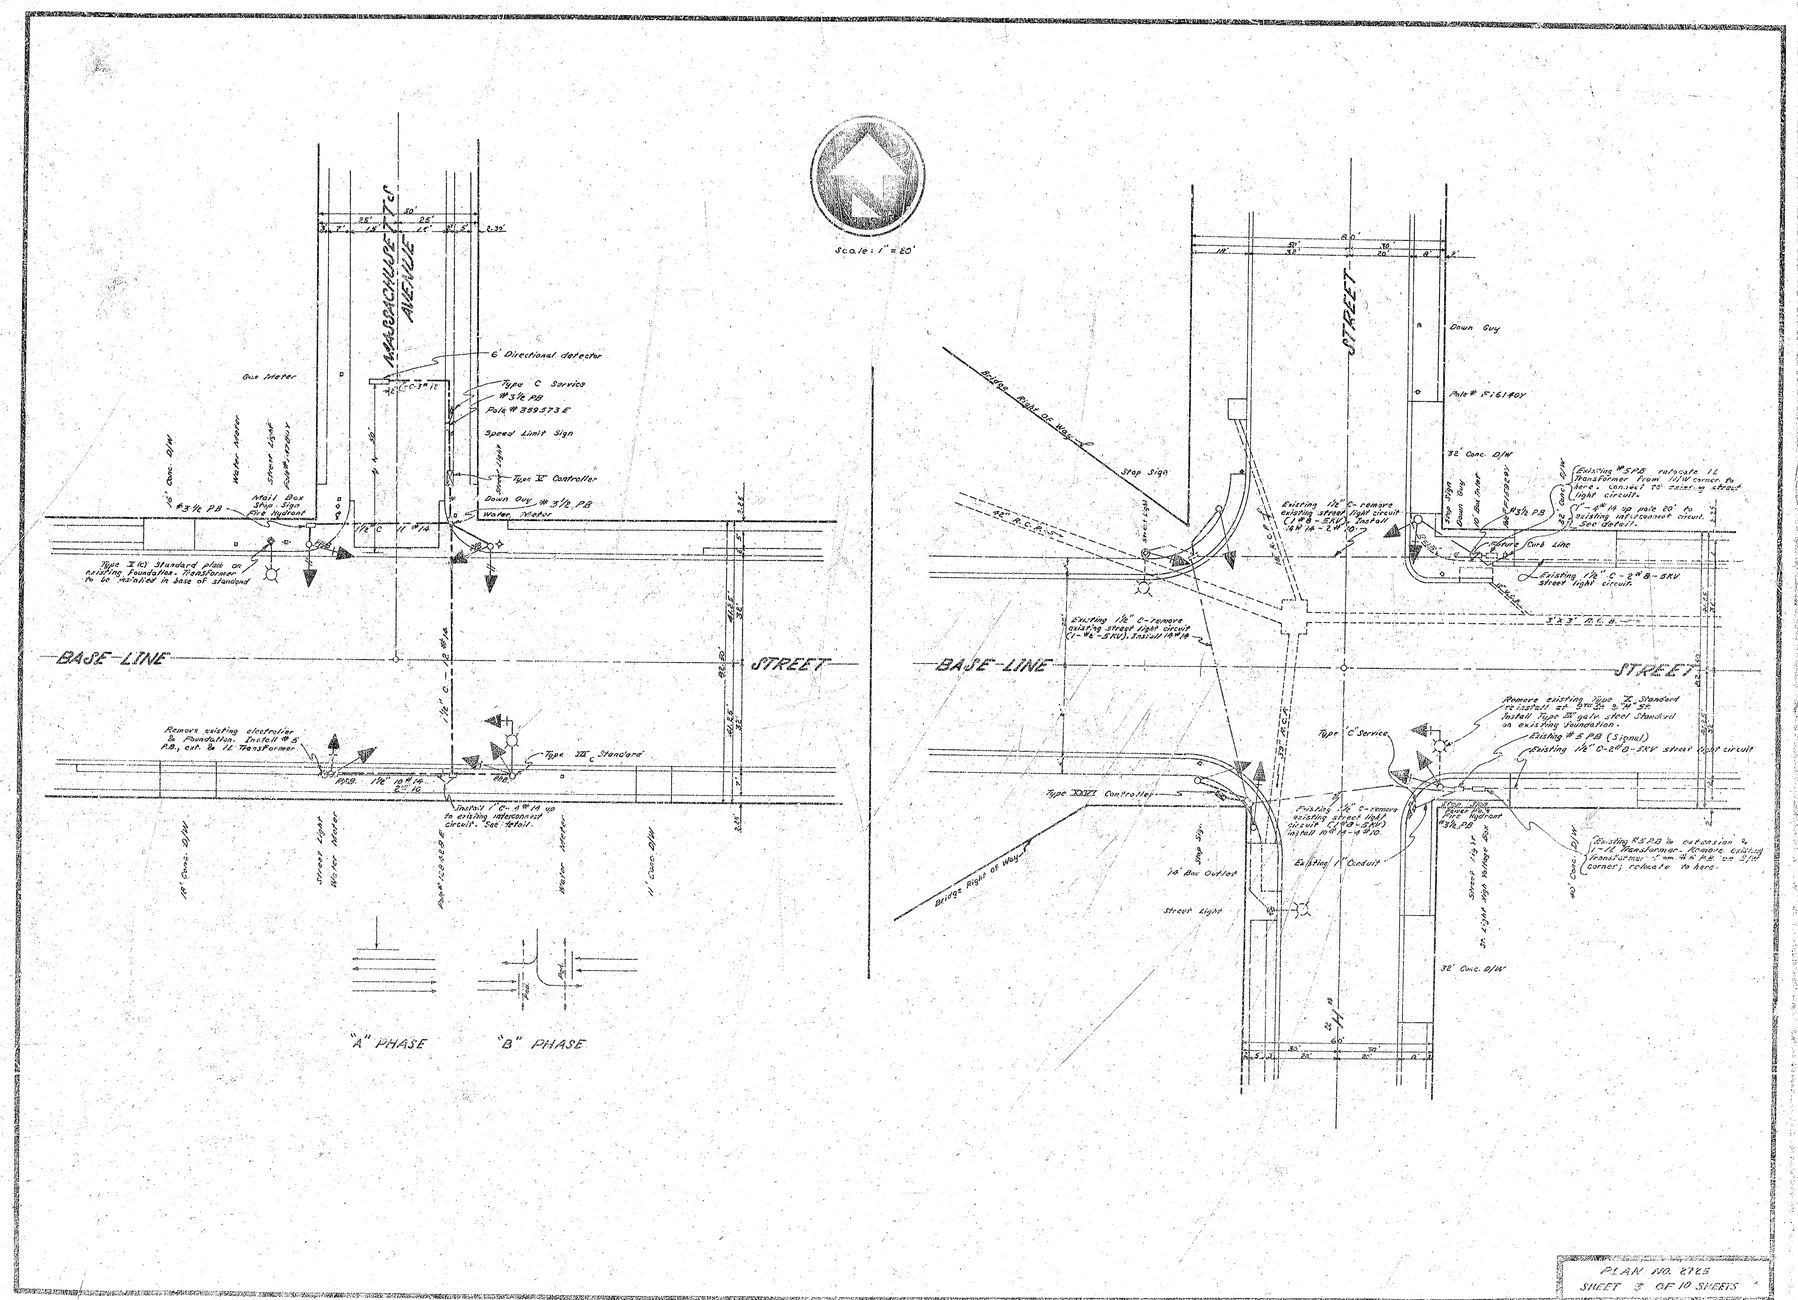

PLAN NO. 2725
SHEET 3 OF 10 SHEETS