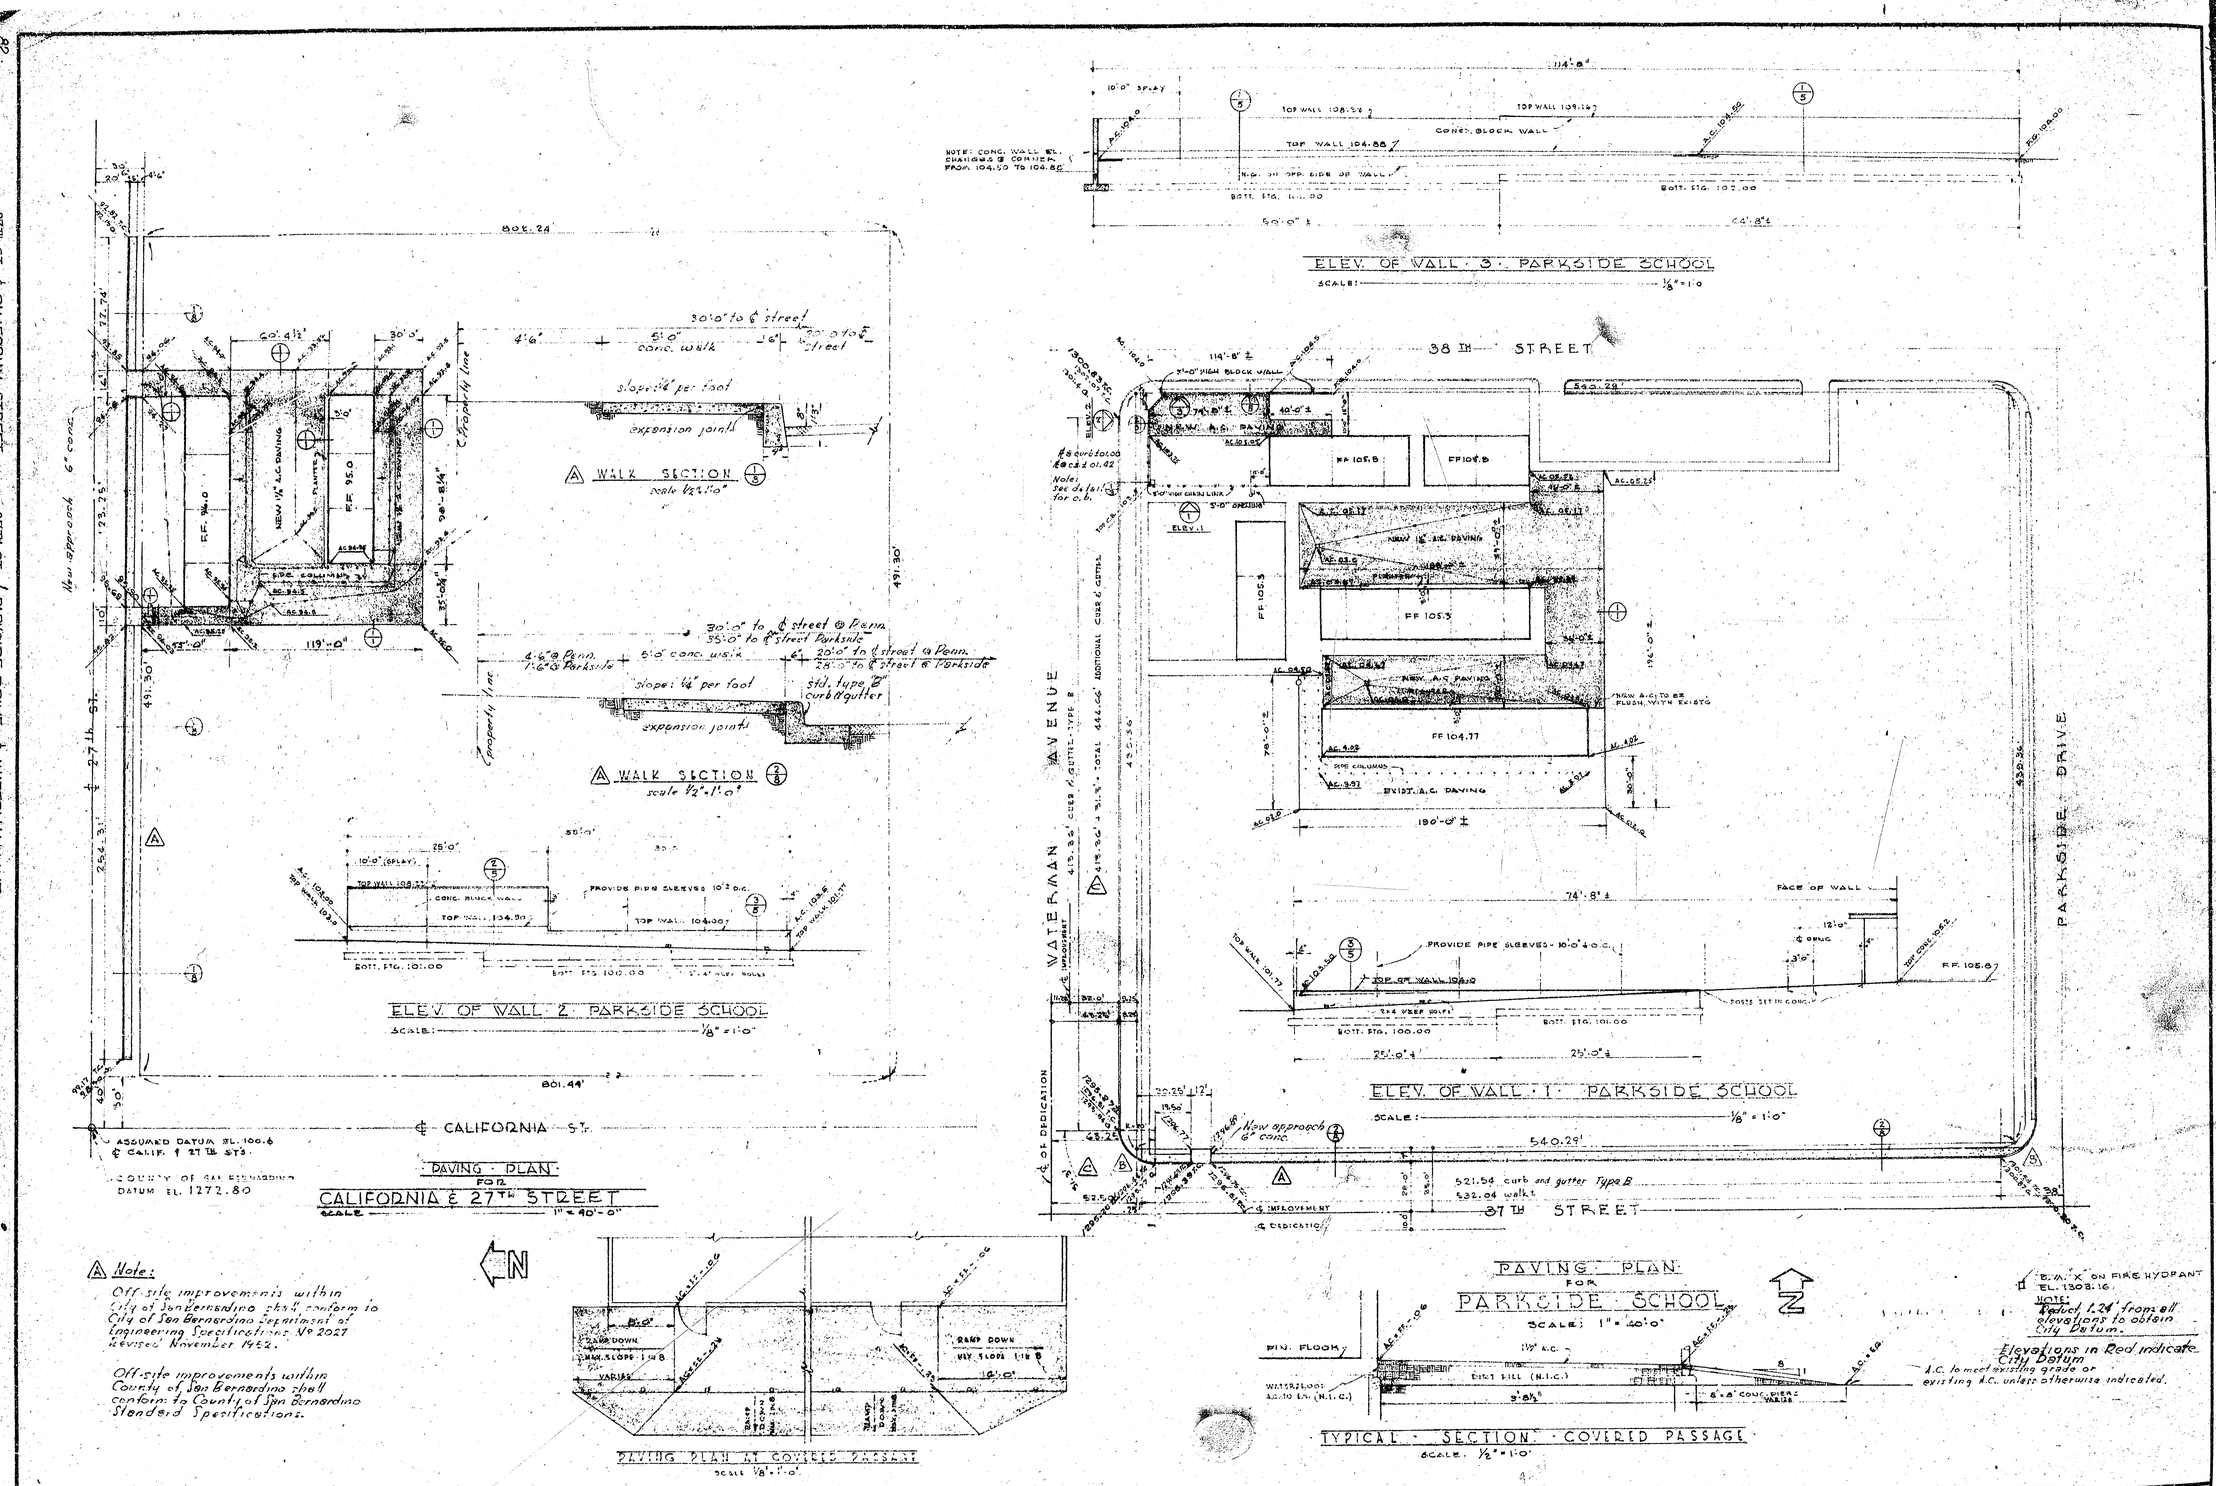
27TH ST & CALIFORNIA STREET - 37TH ST. / PARKSIDE DRIVE & WATERMAN AVE.
ELEV. OF WALL 3 - PARKSIDE SCHOOL
SCALE: 1/8" = 1'-0"
WALK SECTION
scale 1/2" = 1'-0"
ELEV. OF WALL 2 PARKSIDE SCHOOL
SCALE: 1/8" = 1'-0"
ELEV. OF WALL 1 PARKSIDE SCHOOL
SCALE: 1/8" = 1'-0"
38TH STREET
37TH STREET
WATERMAN AVENUE
PARKSIDE DRIVE
CALIFORNIA ST.
ASSUMED DATUM EL. 100.0 ℄ CALIF. & 27TH STS.
COUNTY OF SAN BERNARDINO DATUM EL. 1272.80
PAVING PLAN FOR CALIFORNIA & 27TH STREET
SCALE 1" = 40'-0"
PAVING PLAN FOR PARKSIDE SCHOOL
SCALE: 1" = 40'-0"
PAVING PLAN AT COVERED PASSAGE
SCALE 1/8" = 1'-0"
TYPICAL SECTION COVERED PASSAGE
SCALE 1/2" = 1'-0"
Note:
Off-site improvements within City of San Bernardino shall conform to City of San Bernardino Department of Engineering Specifications No 2027 revised November 1952.
Off-site improvements within County of San Bernardino shall conform to County of San Bernardino Standard Specifications.
Elevations in Red indicate City Datum
A.C. to meet existing grade or existing A.C. unless otherwise indicated.
REVISIONS
OFF-SITE IMPROVEMENTS - WALKS - CURBS - & DRIVEWAYS
CHANGED WALL & ELEVATIONS
ADDITIONAL CURB & GUTTER ALONG WATERMAN AVE.
COUNTY OF SAN BERNARDINO
APPROVED MAR. 1954
CITY OF SAN BERNARDINO
APPROVED APR. 9, 1954
CITY ENGINEER
ARCHITECT
STRUCTURAL ENGINEER
BOARD OF EDUCATION
ASST. SUPERINTENDENT
BUSINESS MANAGER
STAFF ARCHITECT
CONTRACTOR TO VERIFY ALL DIMENSIONS AT THE JOB
PAVING PLANS - PARKSIDE & CALIFORNIA & 27TH STREET
ASPH. CONC. PAVING
ELEMENTARY SCHOOLS
CITY OF SAN BERNARDINO SCHOOL DISTRICT
SAN BERNARDINO, CALIFORNIA
JOB NO.
DATE MAR. 1954
DRAWN BY
CHECKED BY
SHEET NO. 8