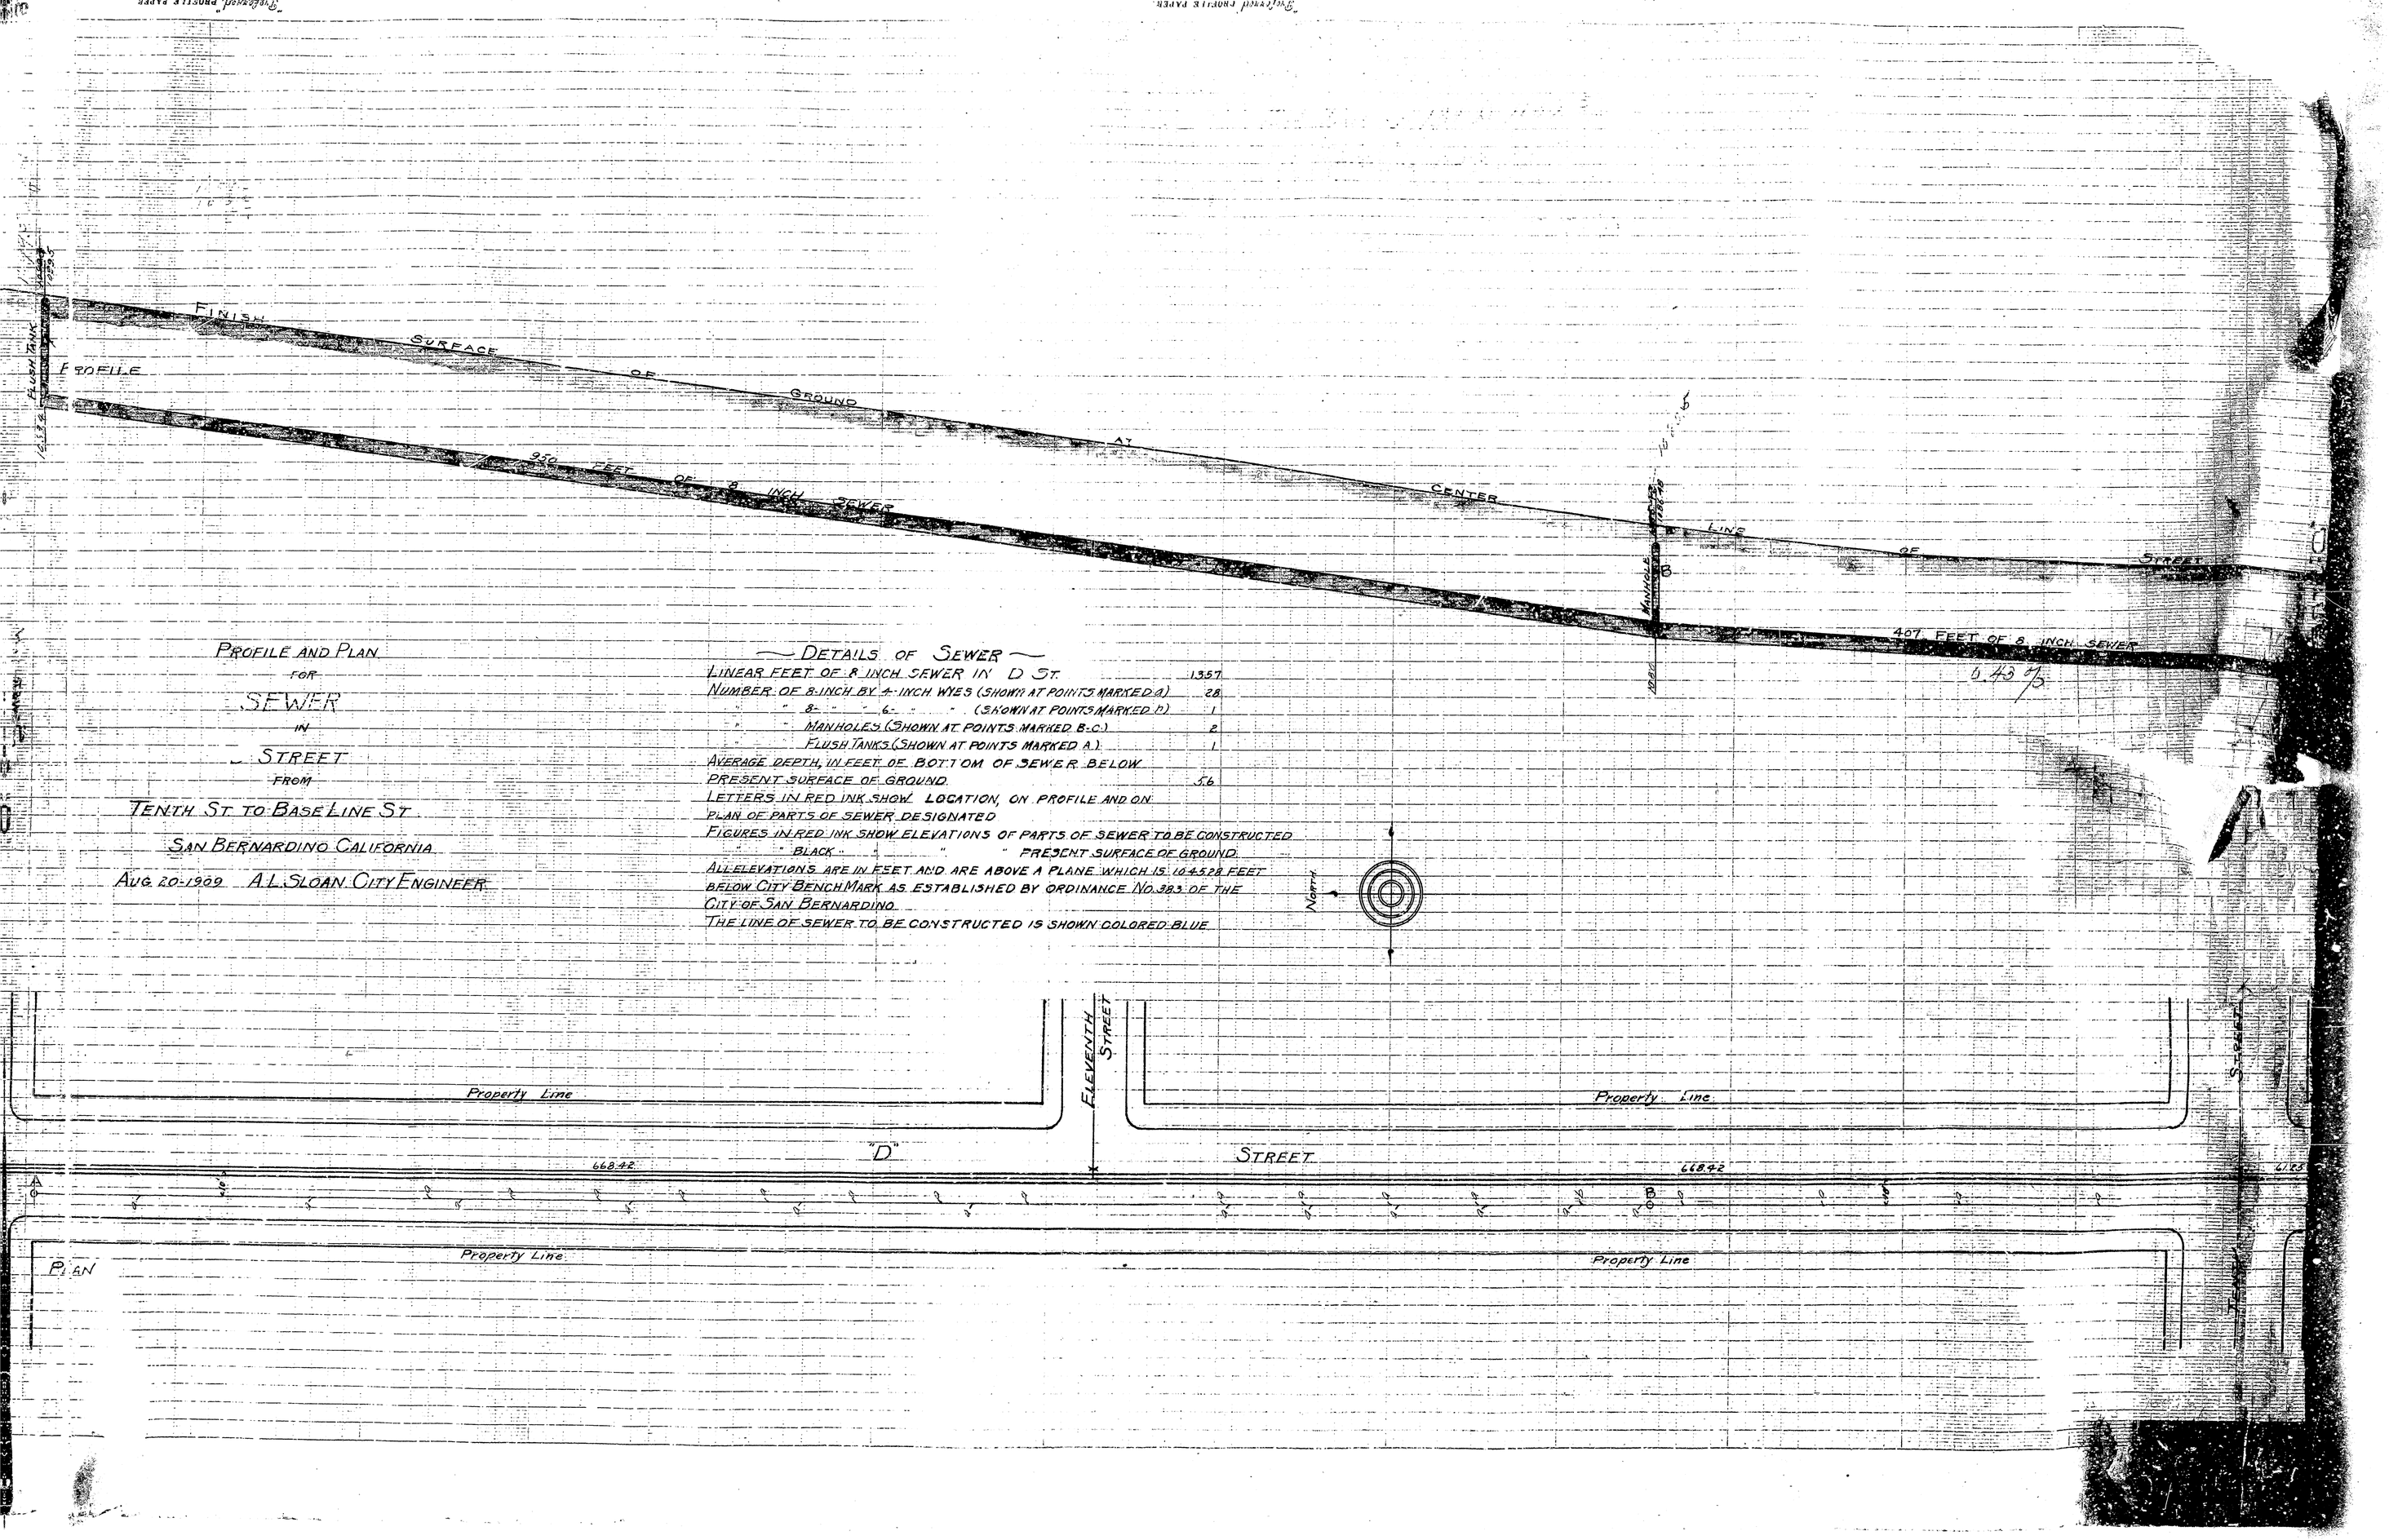
PROFILE
FINISH SURFACE OF GROUND AT CENTER LINE OF STREET
930 FEET OF 8 INCH SEWER
407 FEET OF 8 INCH SEWER
MANHOLE
FLUSH TANK
PROFILE AND PLAN
FOR
SEWER
IN
STREET
FROM
TENTH ST TO BASE LINE ST
SAN BERNARDINO CALIFORNIA
AUG. 20-1909 A.L. SLOAN CITY ENGINEER
DETAILS OF SEWER
LINEAR FEET OF 8 INCH SEWER IN D ST. 1357
NUMBER OF 8-INCH BY 4-INCH WYES (SHOWN AT POINTS MARKED a) 28
" 8- " 6- " (SHOWN AT POINTS MARKED b) 1
" MANHOLES (SHOWN AT POINTS MARKED B.C.) 2
" FLUSH TANKS (SHOWN AT POINTS MARKED A.) 1
AVERAGE DEPTH, IN FEET OF BOTTOM OF SEWER BELOW PRESENT SURFACE OF GROUND 5.6
LETTERS IN RED INK SHOW LOCATION, ON PROFILE AND ON PLAN OF PARTS OF SEWER DESIGNATED
FIGURES IN RED INK SHOW ELEVATIONS OF PARTS OF SEWER TO BE CONSTRUCTED
" BLACK " " " PRESENT SURFACE OF GROUND
ALL ELEVATIONS ARE IN FEET AND ARE ABOVE A PLANE WHICH IS 104.528 FEET BELOW CITY BENCH MARK AS ESTABLISHED BY ORDINANCE NO. 383 OF THE CITY OF SAN BERNARDINO
THE LINE OF SEWER TO BE CONSTRUCTED IS SHOWN COLORED BLUE
NORTH
ELEVENTH STREET
Property Line
"D" STREET
668.42
A
B
PLAN