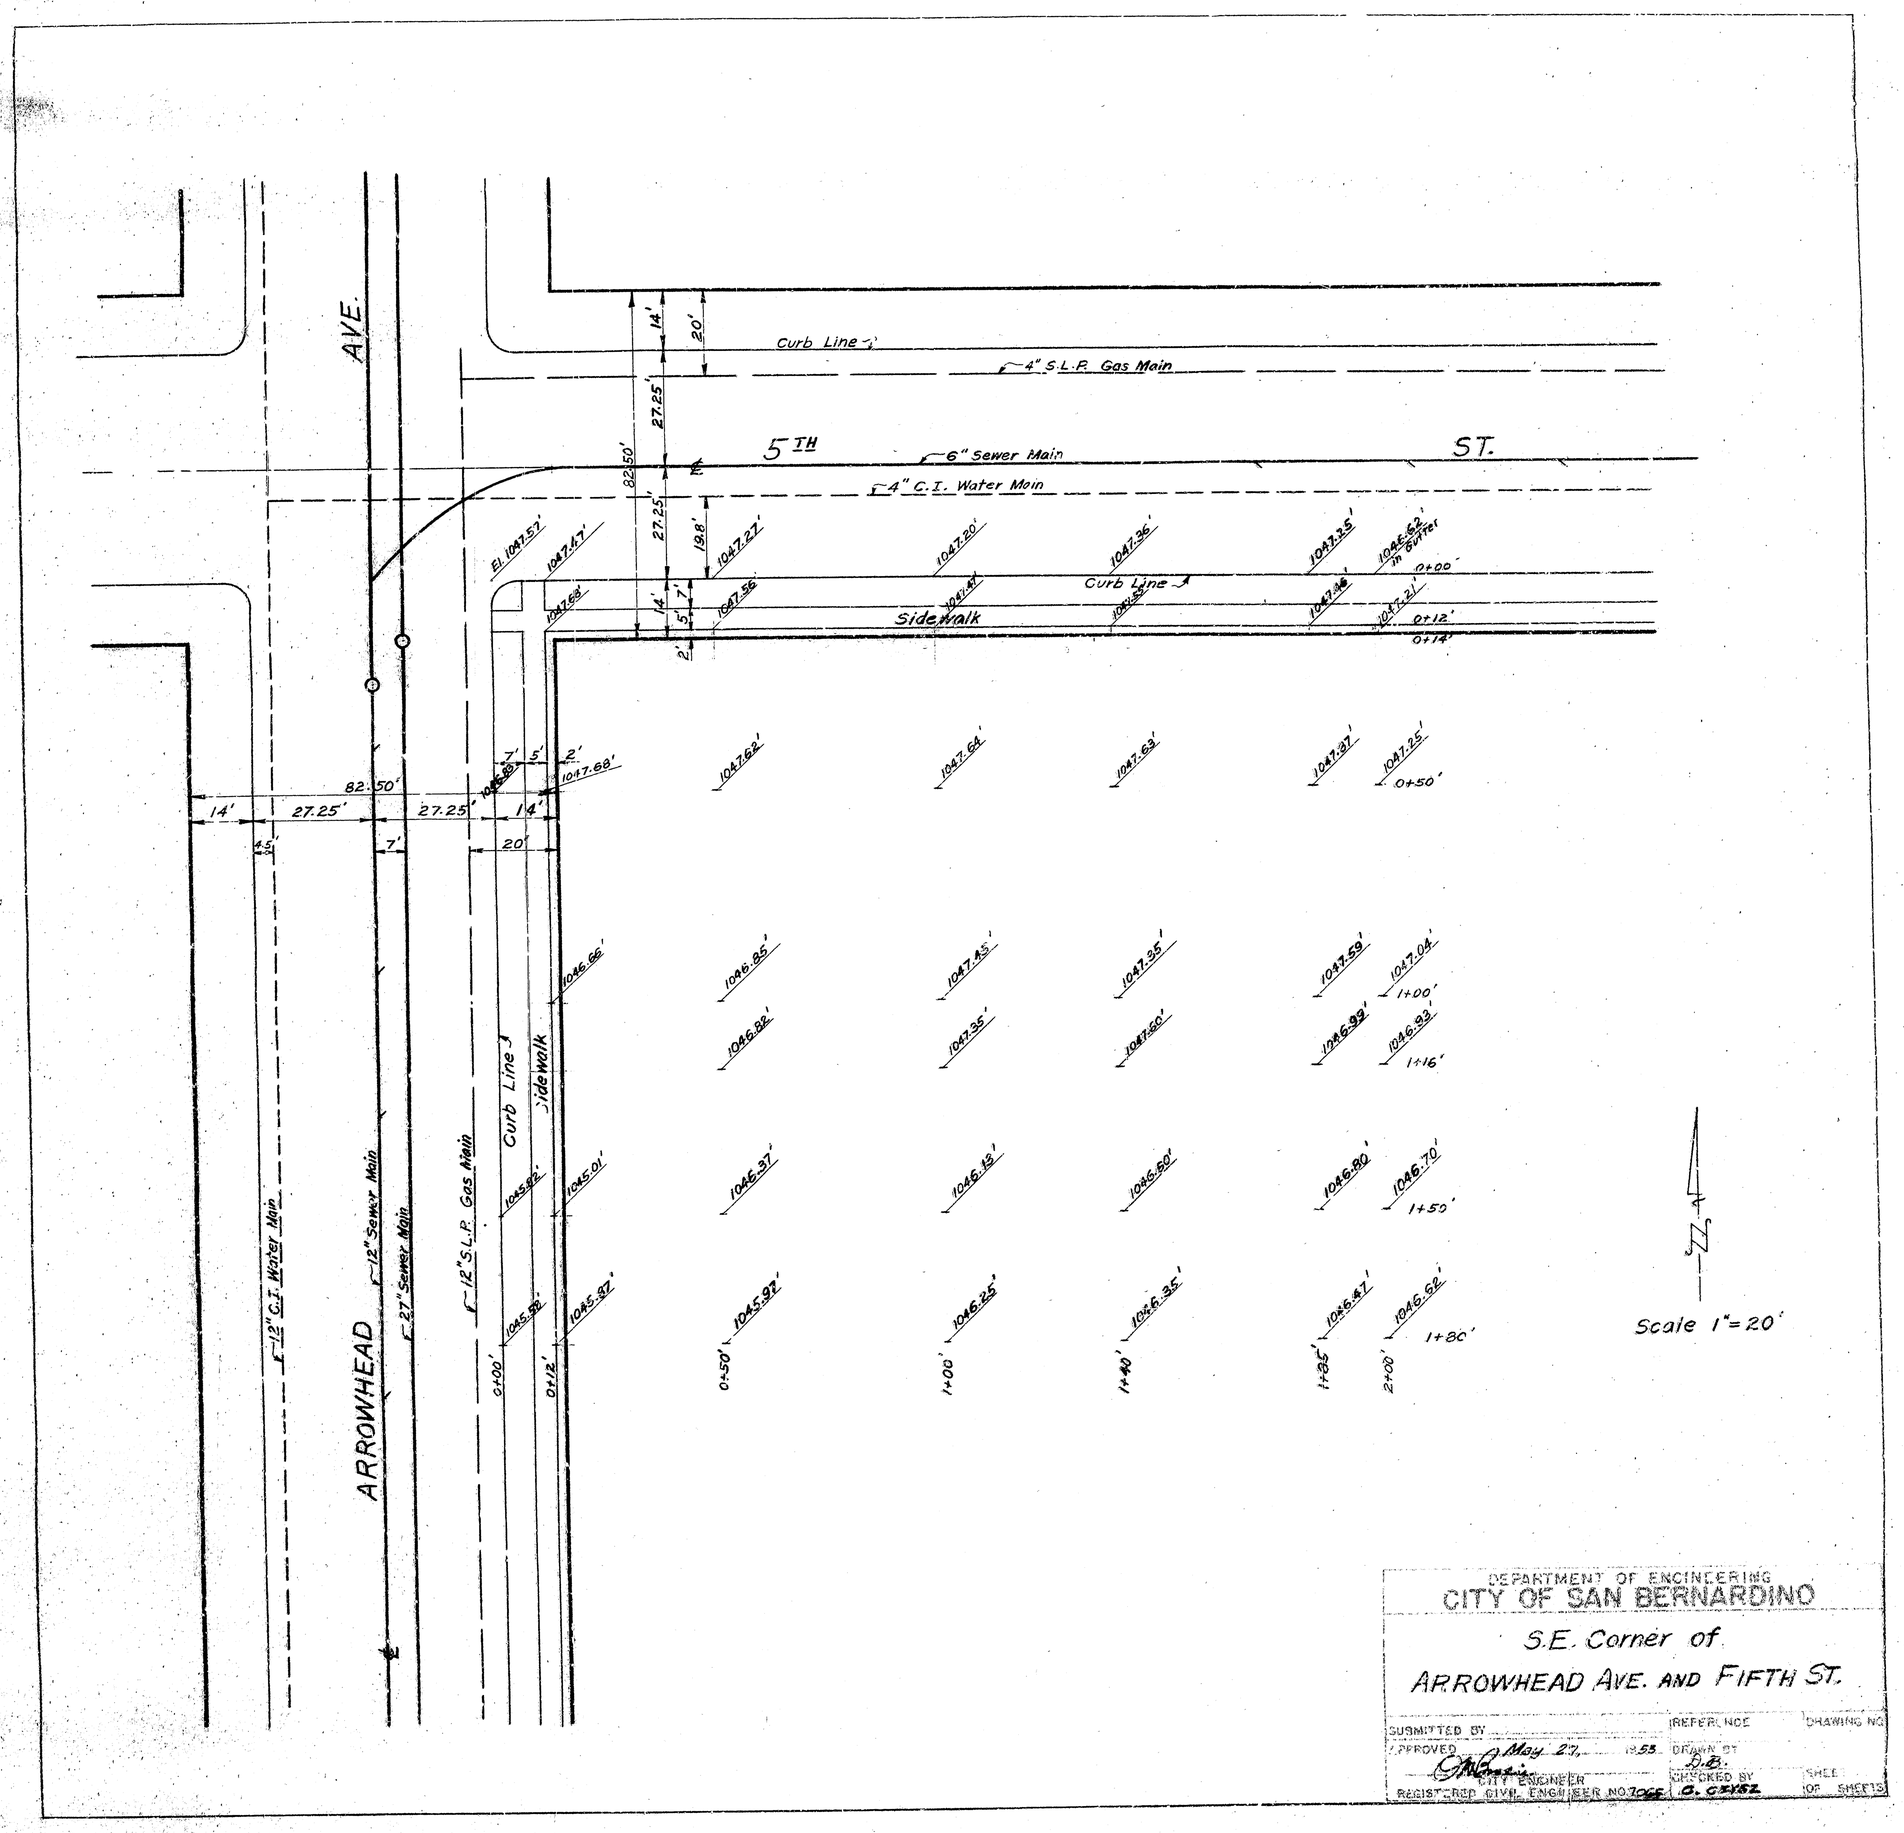
ARROWHEAD AVE.
5TH ST.
Curb Line
4" S.L.P. Gas Main
6" Sewer Main
4" C.I. Water Main
Sidewalk
12" C.I. Water Main
12" Sewer Main
27" Sewer Main
12" S.L.P. Gas Main
82.50'
27.25'
14'
20'
7'
5'
2'
4.5'
19.8'
El. 1047.57'
1046.62' in Gutter
0+00'
0+12'
0+14'
0+50'
1+00'
1+16'
1+50'
1+80'
2+00'
Scale 1"=20'
DEPARTMENT OF ENGINEERING
CITY OF SAN BERNARDINO
S.E. Corner of
ARROWHEAD AVE. AND FIFTH ST.
SUBMITTED BY
REFERENCE
DRAWING NO.
APPROVED May 27, 1955
CITY ENGINEER
REGISTERED CIVIL ENGINEER NO. 7066
DRAWN BY D.B.
CHECKED BY
SHEET OF SHEETS