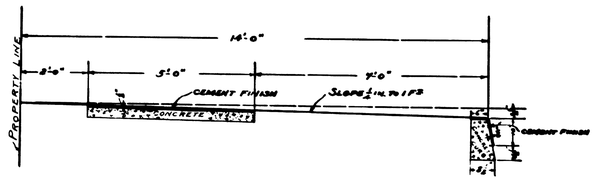

ENLARGED SECTION OF SIDEWALK

SCALE 1/2 IN. = 1 FT.

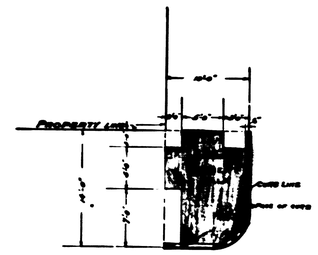

ENLARGED PLAN OF RETURN

AT JUNCTION OF 10 & 14 FT. SIDEWALKS

SCALE 1/2 IN. = 1 FT.

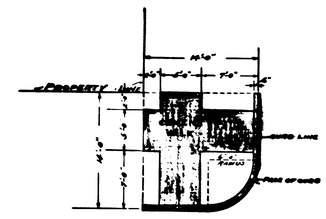

ENLARGED PLAN OF RETURN

AT JUNCTION OF 14 FT. SIDEWALKS

SCALE 1/2 IN. = 1 FT.

ABBREVIATIONS

THE SYMBOL " AND IN INDICATES INCH OR IN
" " ' " FT " FOOT " FT
THE ABBREVIATION ST " STREET
" " " EQUALS
" " " CENTER
" " " DITTO

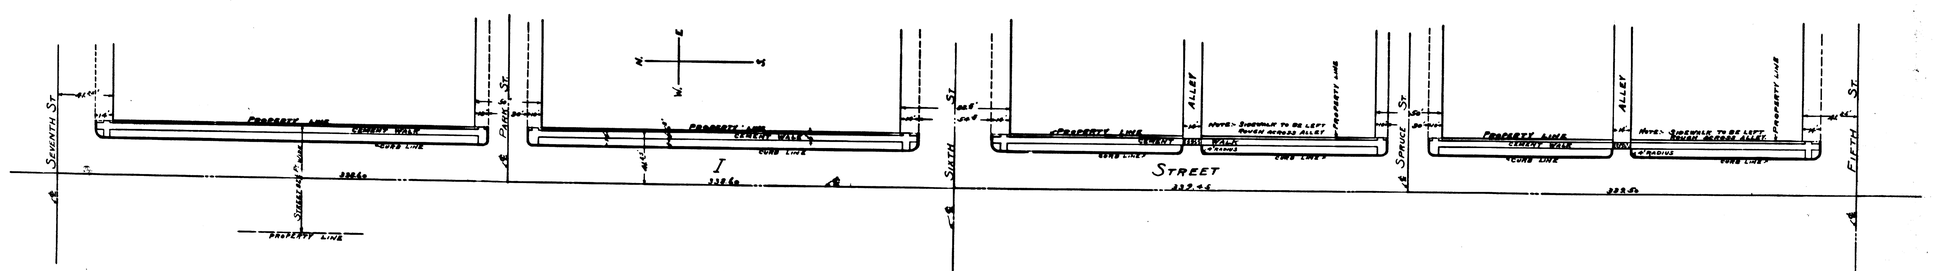

PLAN OF SIDEWALK AND CURB ON THE EAST SIDE OF I STREET

FROM FIFTH ST. TO SEVENTH ST.

SCALE 1 IN. = 50 FT.

PLAN AND SECTION OF
SIDEWALK AND CURB
ON
I ST. FROM FIFTH ST. TO SEVENTH ST.
CITY OF SAN BERNARDINO