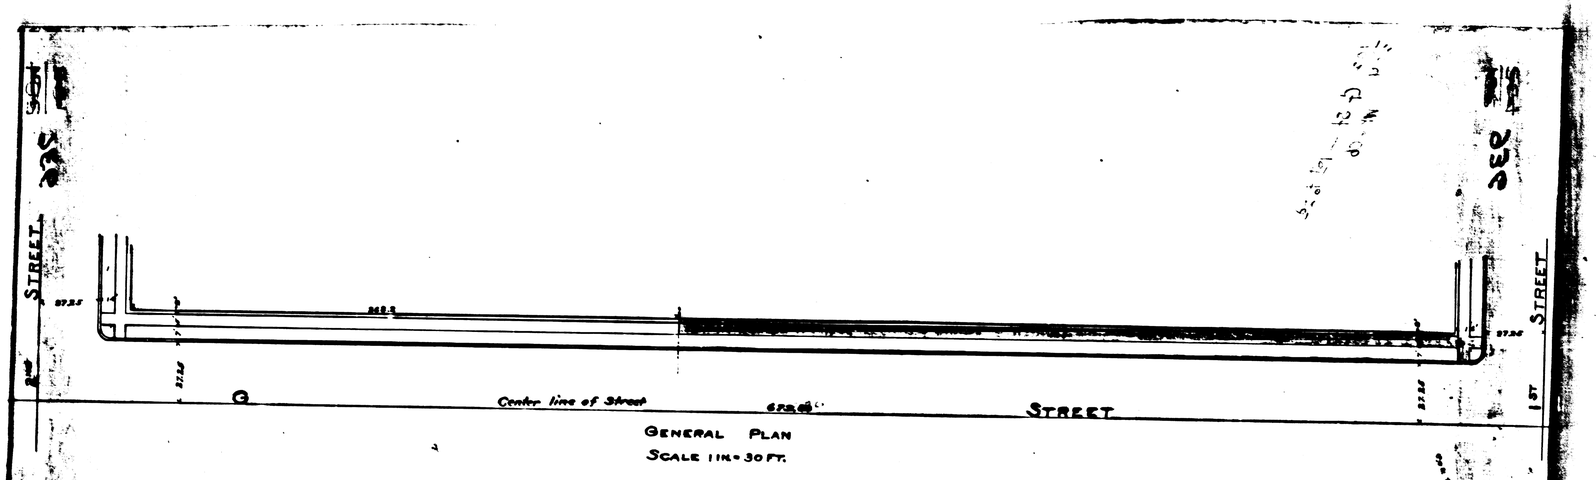

GENERAL PLAN
SCALE 1 IN. = 30 FT.

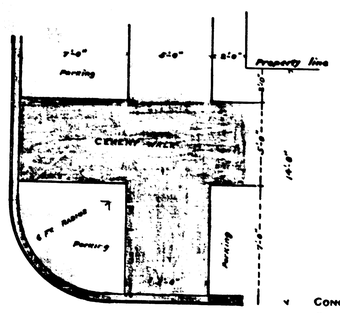

PLAN OF SIDEWALK AND CURB RETURN
AT STREET INTERSECTIONS
SCALE ¼ INCH = 1 FOOT

ABBREVIATIONS

THE MARK ' MEANS FOOT OR FEET
THE MARKS " MEANS INCH OR INCHES
No. MEANS NUMBER
= MEANS EQUALS

CONCRETE IN SECTION IS SHOWN THUS
CEMENT WALK AND CURB TO BE CONSTRUCTED IS SHOWN ON PLANS COLORED GREEN

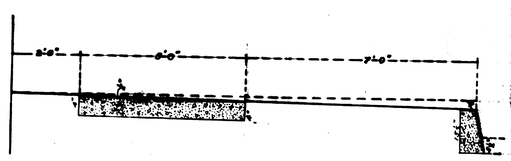

ENLARGED SECTION OF SIDEWALK
SCALE 2 FT. = 1 IN.

Filed May 22nd 1911
A. L. Rosen
City Engineer.

No. 74.
PLAN AND SECTION
OF
SIDEWALK AND CURB
ON
G STREET
BETWEEN FIRST AND SECOND STS.
CITY OF SAN BERNARDINO

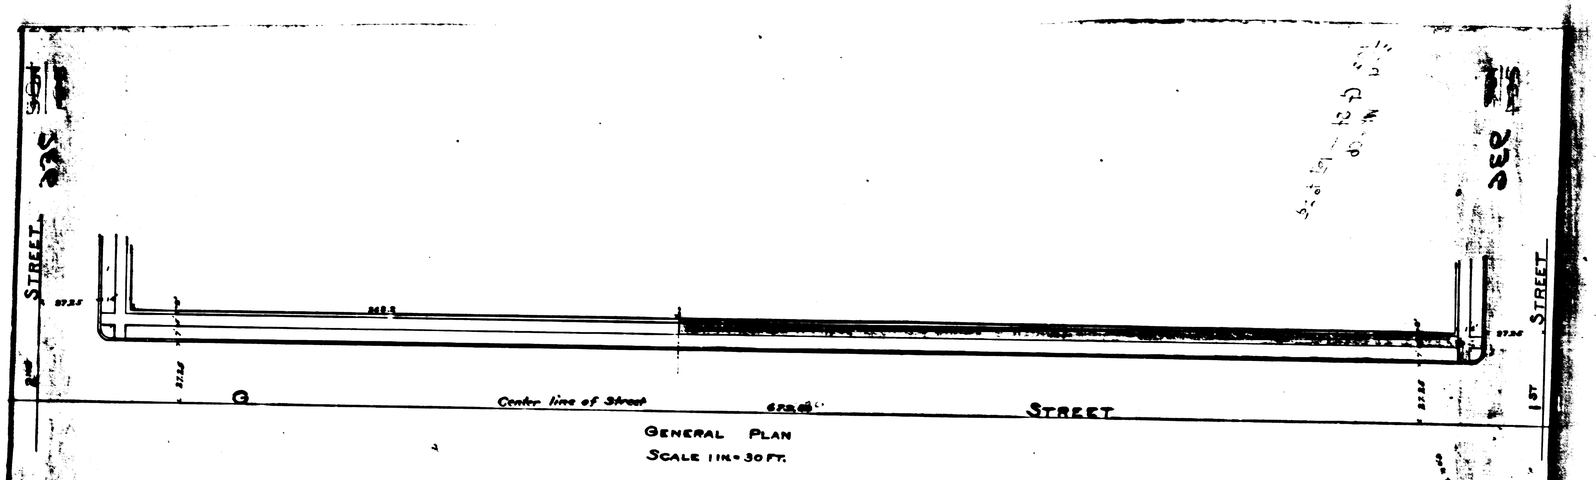

GENERAL PLAN
SCALE 1 IN. = 30 FT.

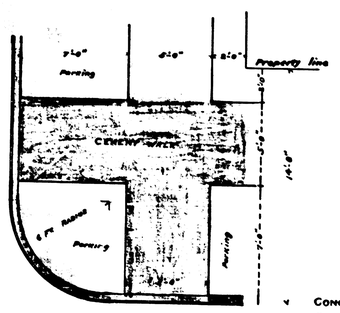

PLAN OF SIDEWALK AND CURB RETURN
AT STREET INTERSECTIONS
SCALE ¼ INCH = 1 FOOT

ABBREVIATIONS

THE MARK ' MEANS FOOT OR FEET
THE MARKS " MEANS INCH OR INCHES
No. MEANS NUMBER
= MEANS EQUALS

CONCRETE IN SECTION IS SHOWN THUS
CEMENT WALK AND CURB TO BE CONSTRUCTED IS SHOWN ON PLANS COLORED GREEN

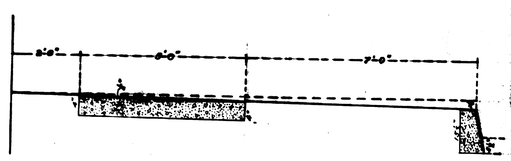

ENLARGED SECTION OF SIDEWALK
SCALE 2 FT. = 1 IN.

Filed May 22nd 1911
A. L. Rosen
City Engineer.

No. 74.
PLAN AND SECTION
OF
SIDEWALK AND CURB
ON
G STREET
BETWEEN FIRST AND SECOND STS.
CITY OF SAN BERNARDINO