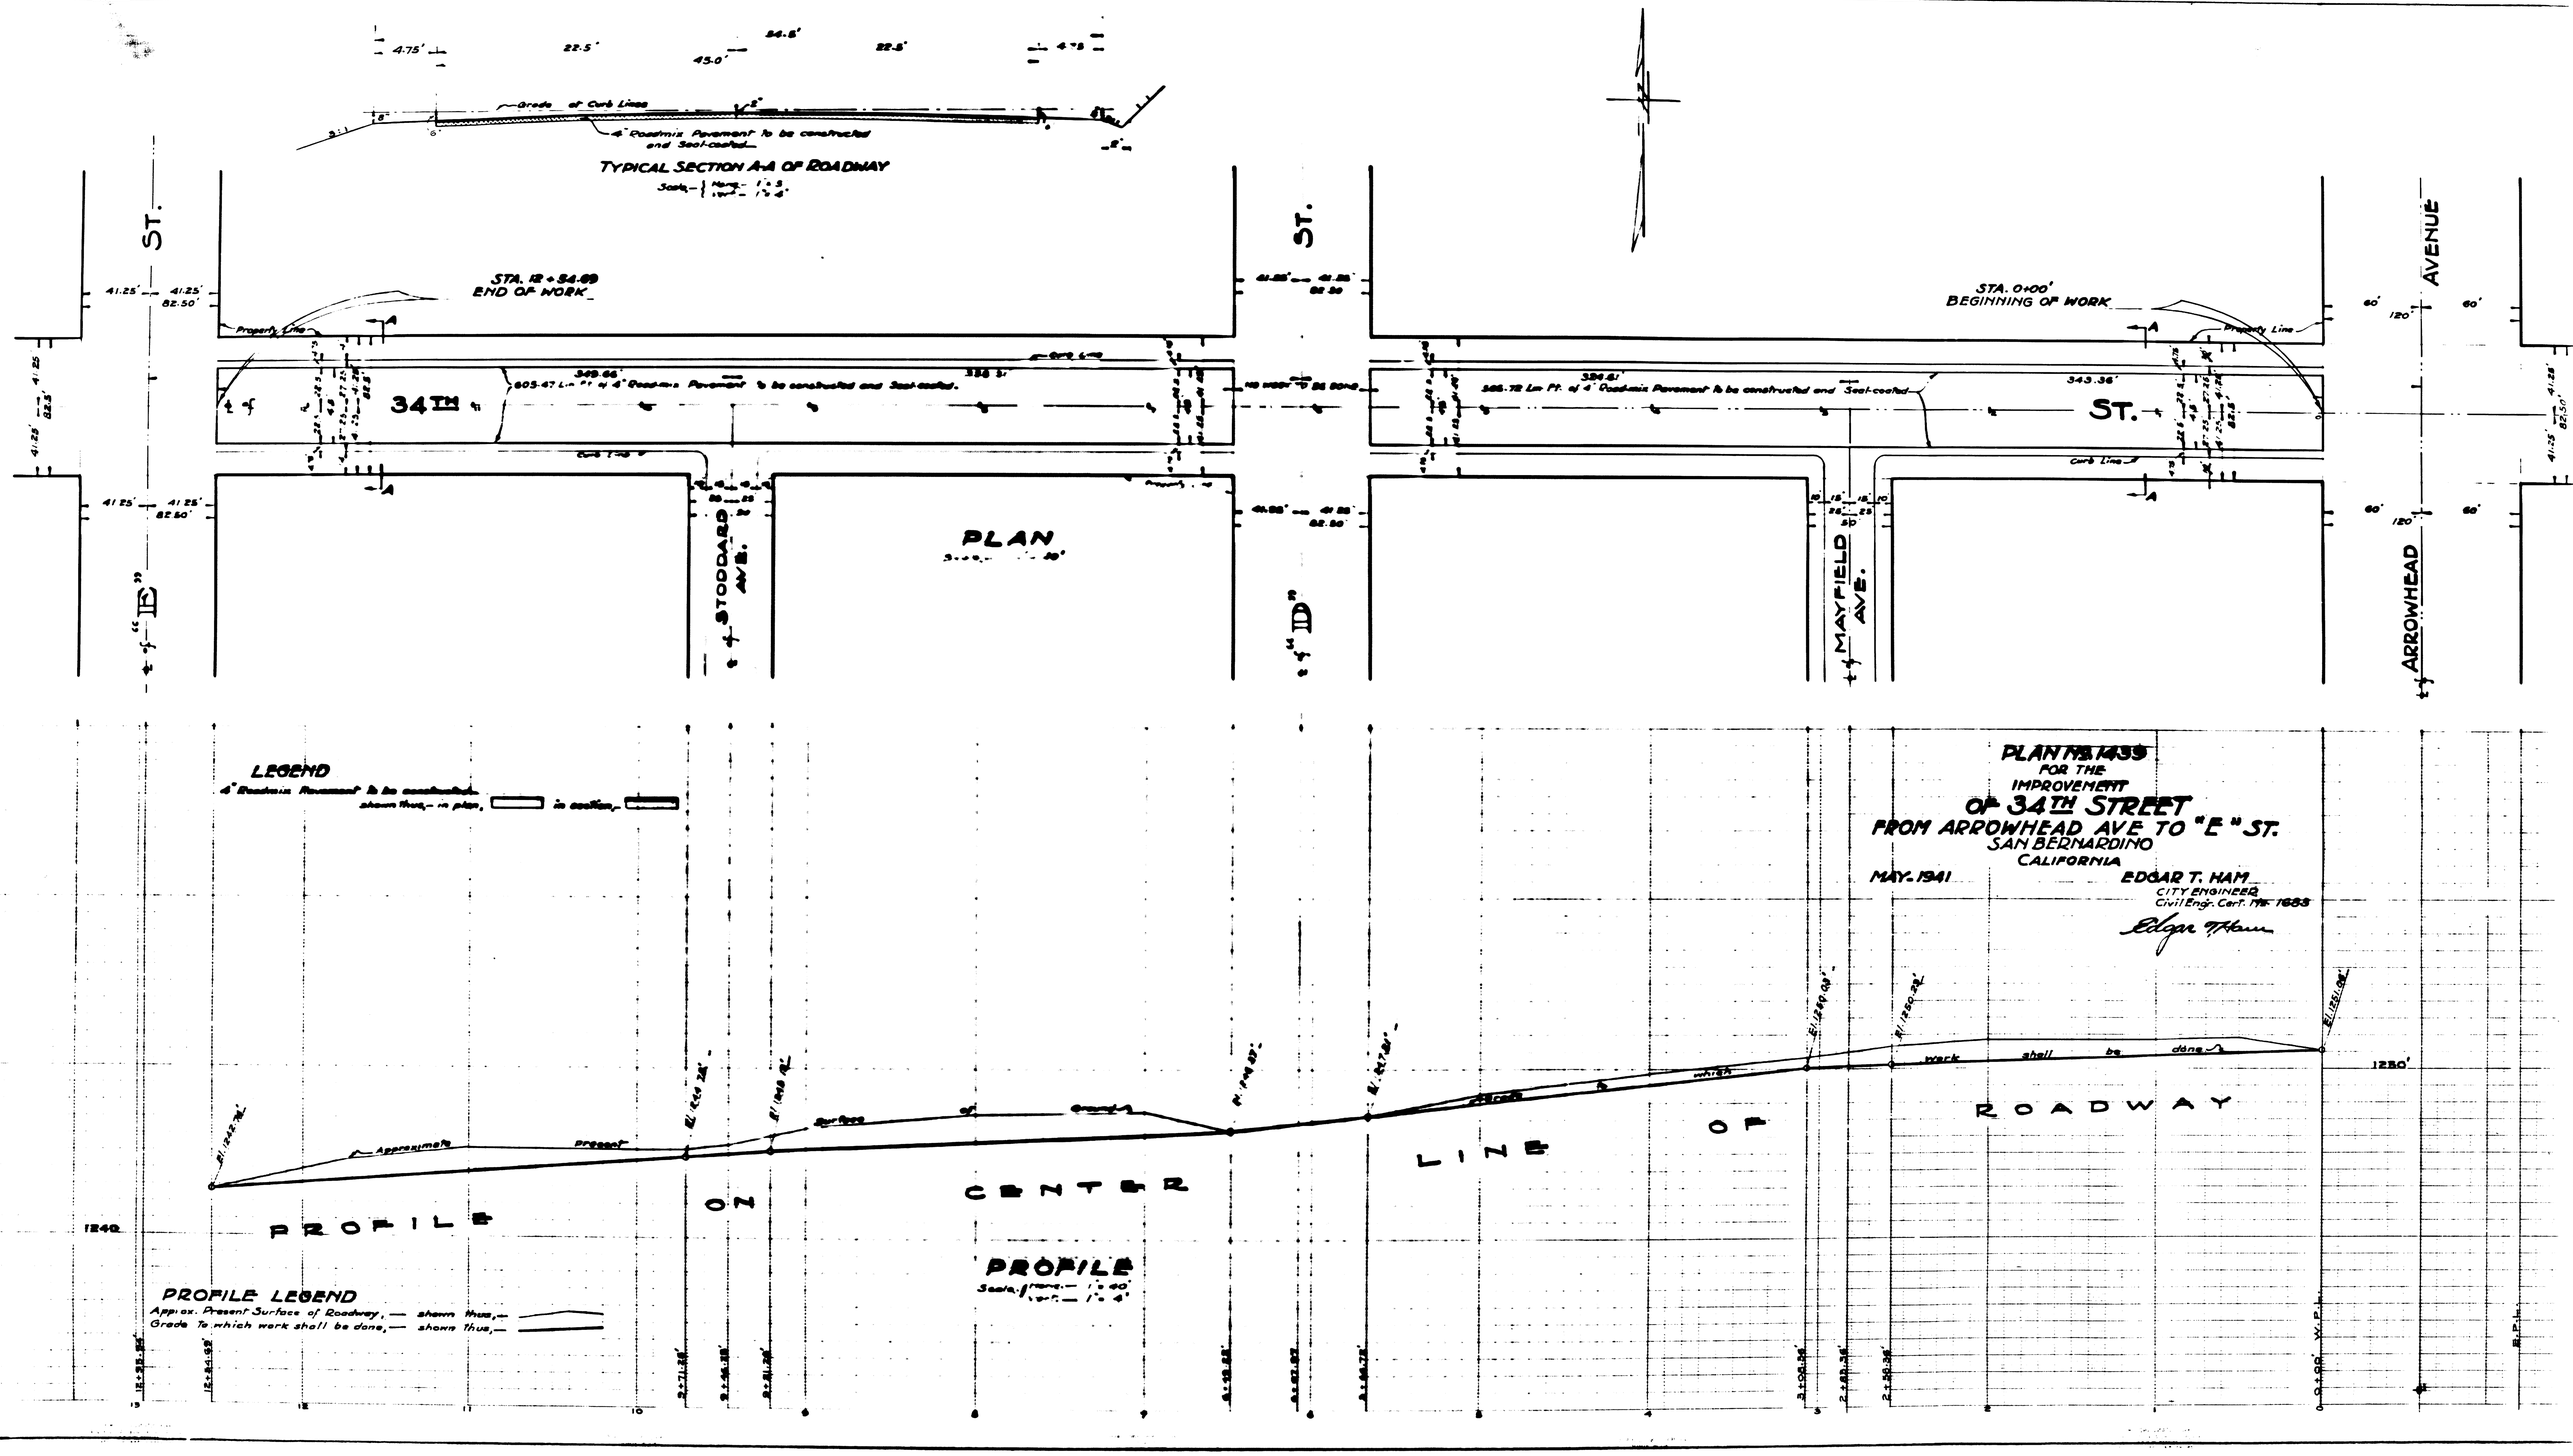
TYPICAL SECTION A-A OF ROADWAY
Grade of Curb Lines
4" Roadmix Pavement to be constructed and Seal-coated
STA. 12+54.69
END OF WORK
STA. 0+00'
BEGINNING OF WORK
Property Line
Curb Line
605.47 Lin. Ft. of 4" Roadmix Pavement to be constructed and Seal-coated.
565.72 Lin. Ft. of 4" Roadmix Pavement to be constructed and Seal-coated
34TH ST.
"E" ST.
STODDARD AVE.
"D" ST.
MAYFIELD AVE.
ARROWHEAD AVENUE
PLAN
LEGEND
4" Roadmix Pavement to be constructed, shown thus, — in plan, — in section, —
PROFILE ON CENTER LINE OF ROADWAY
Approximate Present Surface of Ground
Grade to which work shall be done
PROFILE
PROFILE LEGEND
Approx. Present Surface of Roadway, — shown thus, —
Grade to which work shall be done, — shown thus, —
PLAN No. 1439
FOR THE IMPROVEMENT
OF 34TH STREET
FROM ARROWHEAD AVE. TO "E" ST.
SAN BERNARDINO
CALIFORNIA
MAY - 1941
EDGAR T. HAM
CITY ENGINEER
Civil Eng. Cert. No. 1683
1240
1250'