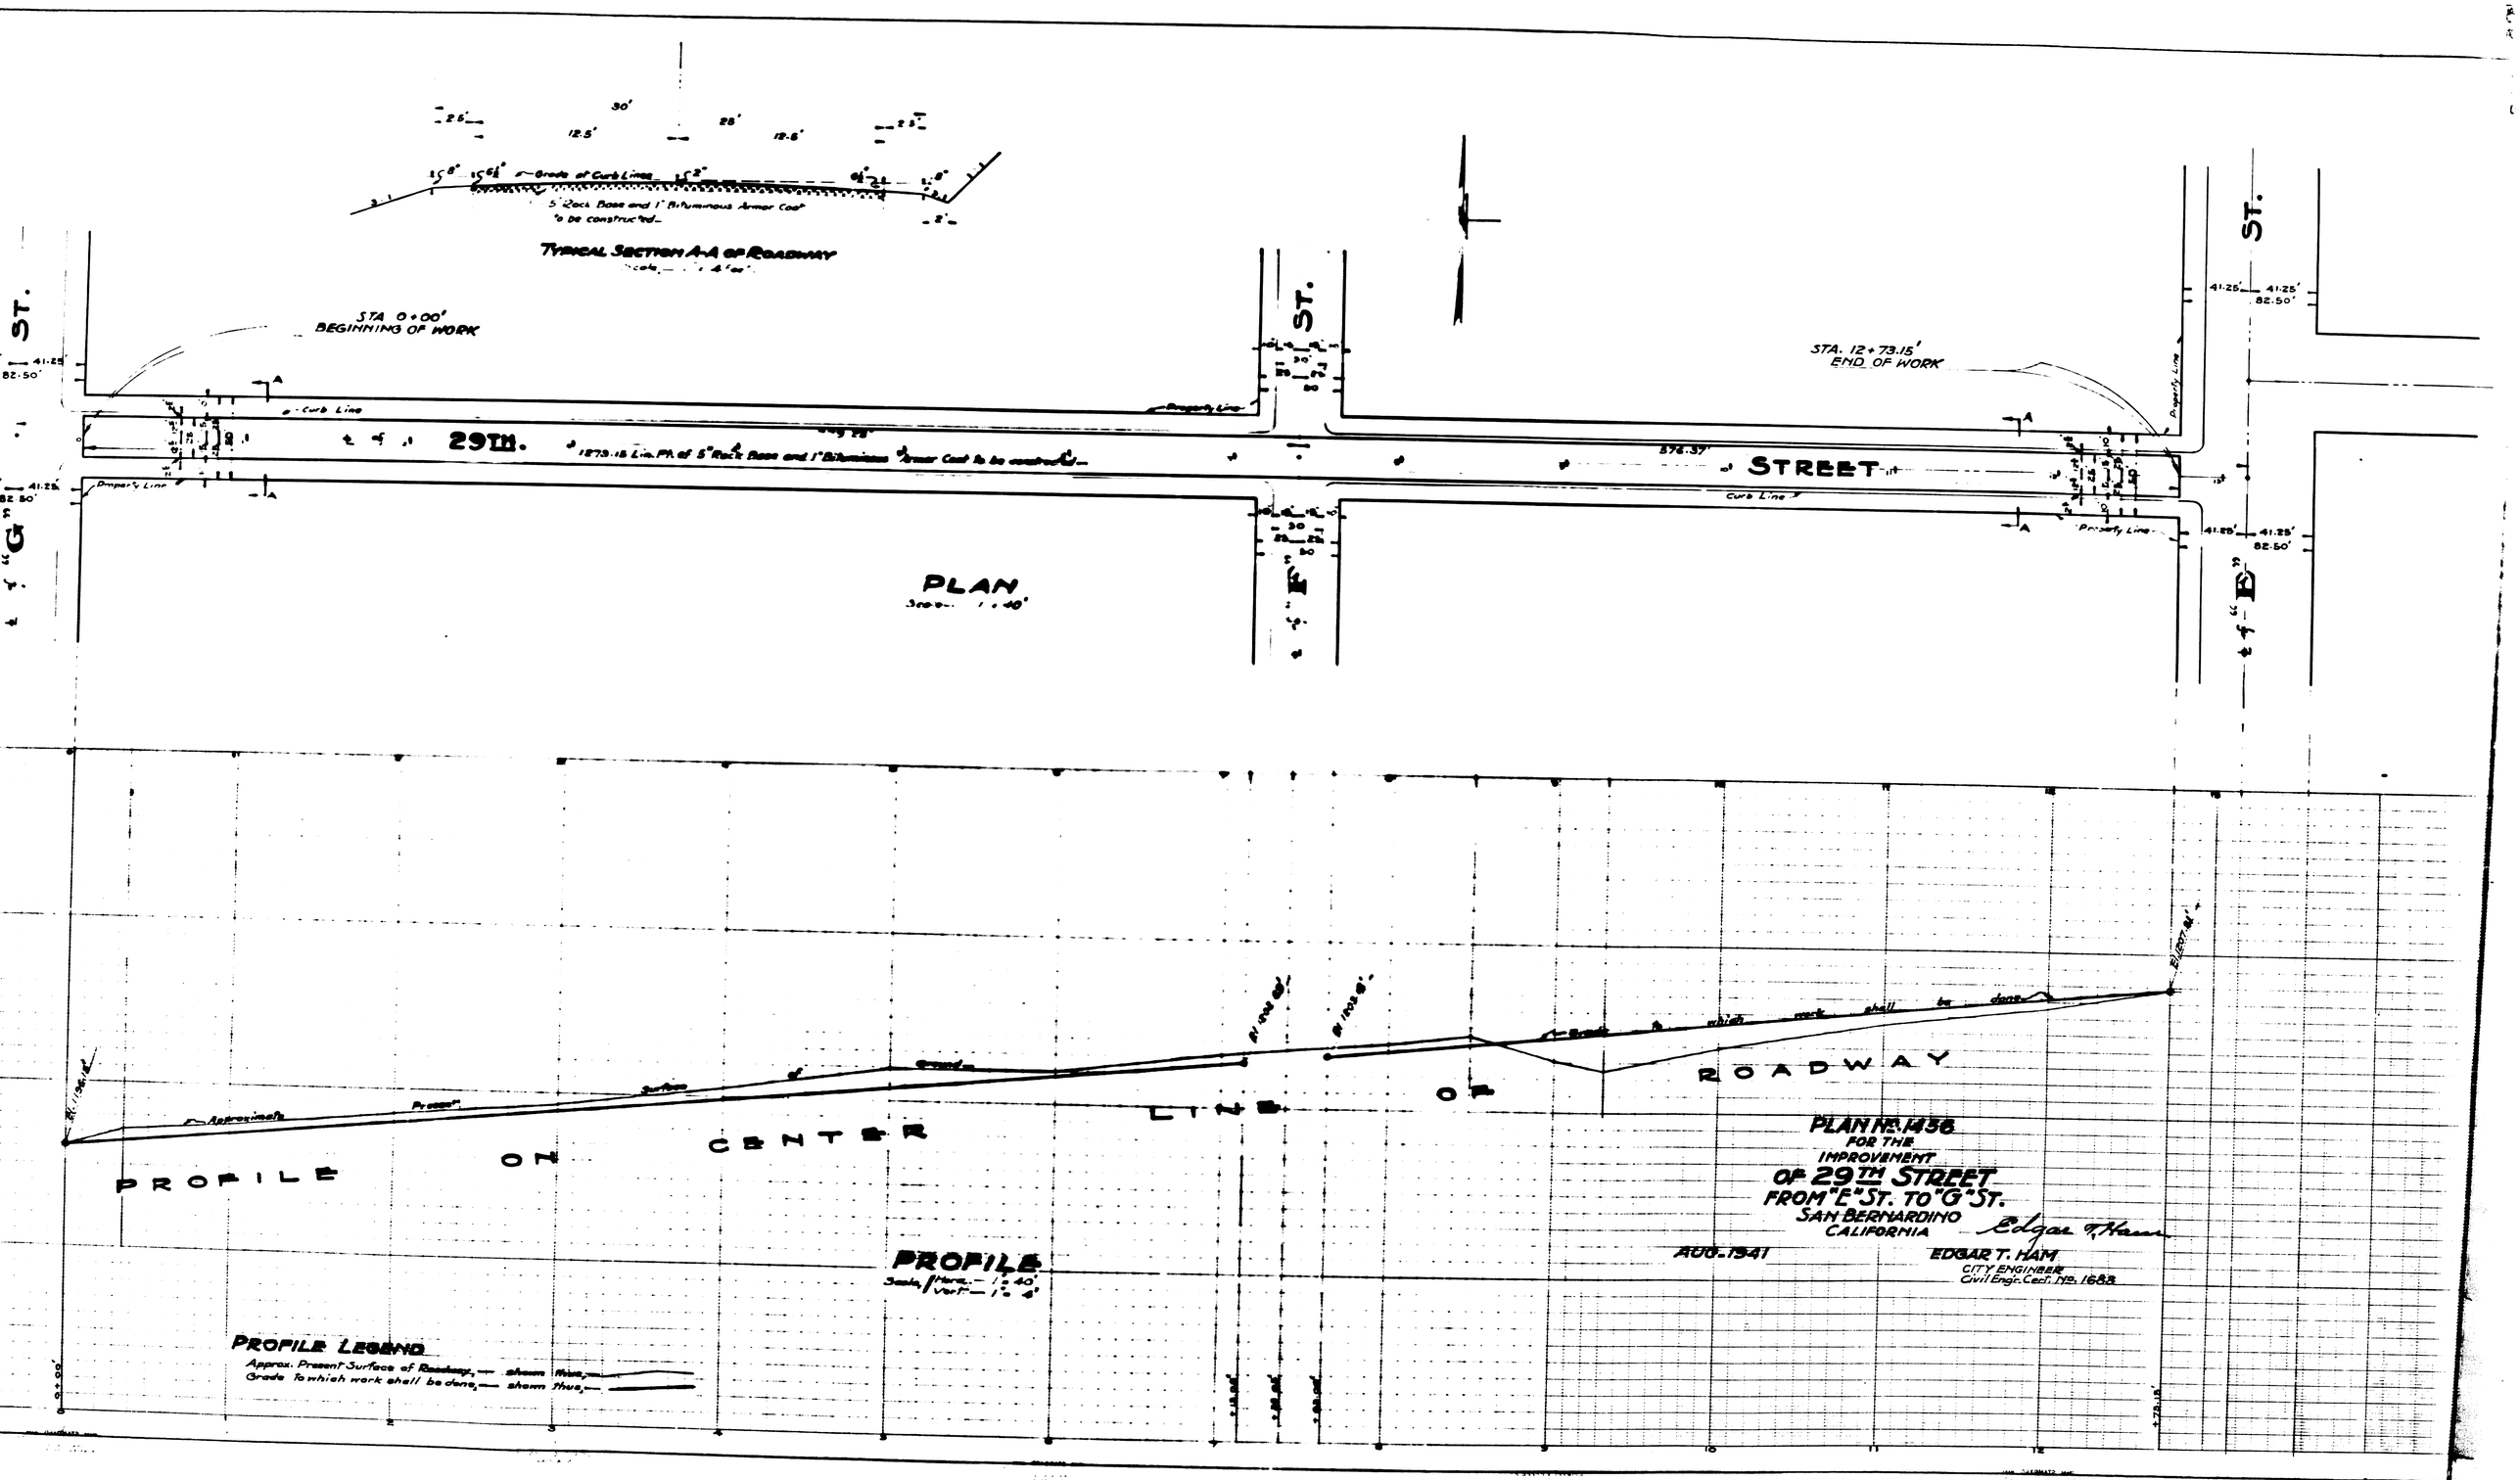
30'
25'
12.5'
12.5'
2.5'
2.5'
Grade of Curb Lines
5" Rock Base and 1" Bituminous Armor Coat to be constructed
TYPICAL SECTION A-A OF ROADWAY
STA. 0+00'
BEGINNING OF WORK
STA. 12+73.15'
END OF WORK
29TH. STREET
1273.15 Lin. Ft. of 5" Rock Base and 1" Bituminous Armor Coat to be constructed
576.37'
Curb Line
Property Line
41.25'
82.50'
"G" ST.
"F" ST.
"E" ST.
PLAN
Scale 1" = 40'
PROFILE ON CENTER LINE OF ROADWAY
Approximate Present Surface of Ground
Grade to which work shall be done
PROFILE
Scale, Horz. 1" = 40'
Vert. 1" = 4'
PROFILE LEGEND
Approx. Present Surface of Roadway, — shown thus,
Grade to which work shall be done, — shown thus,
PLAN No. 1456
FOR THE
IMPROVEMENT
OF 29TH STREET
FROM "E" ST. TO "G" ST.
SAN BERNARDINO
CALIFORNIA
AUG. 1941
EDGAR T. HAM
CITY ENGINEER
Civil Engr. Cert. No. 1683
Plan 1456