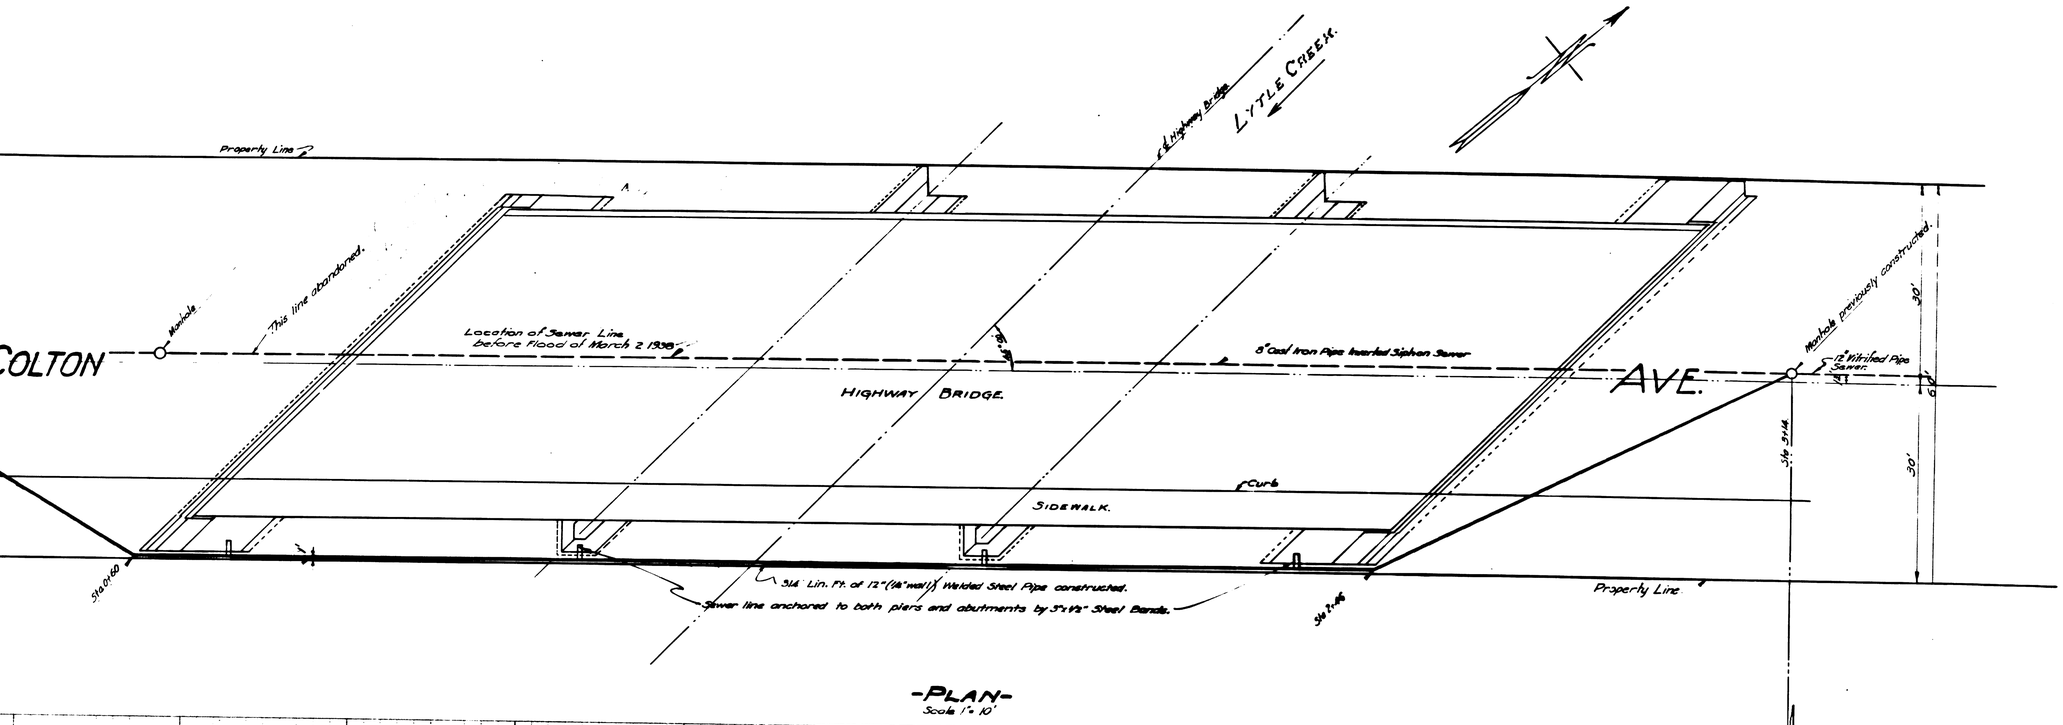

-PLAN-
Scale 1" = 10'

NOTE:-
Plan shows work as actually constructed.
Date, Apr. 7, 1939.
Signed, Chas. L. Foulke
City Engineer.

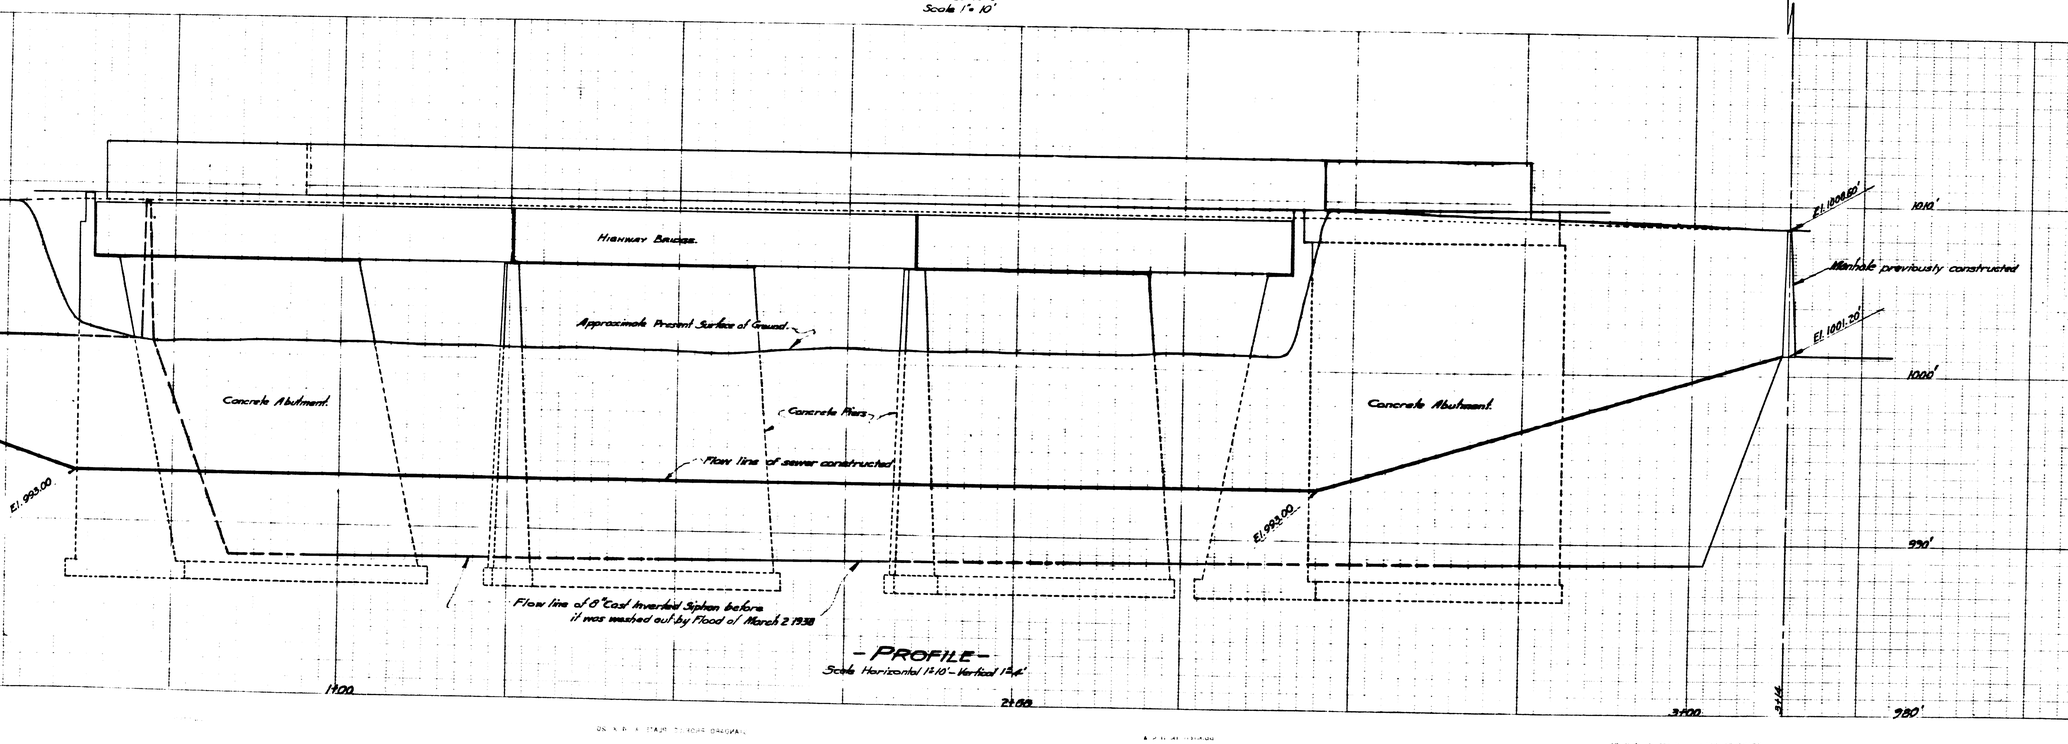

-PROFILE-
Scale Horizontal 1" = 10' - Vertical 1" = 4'

PLAN OF SEWER
TO BE RECONSTRUCTED
ON
COLTON AVENUE
ACROSS
LYTLE CREEK
City of San Bernardino, Calif.
April 1938
Chas. L. Foulke
City Engineer.