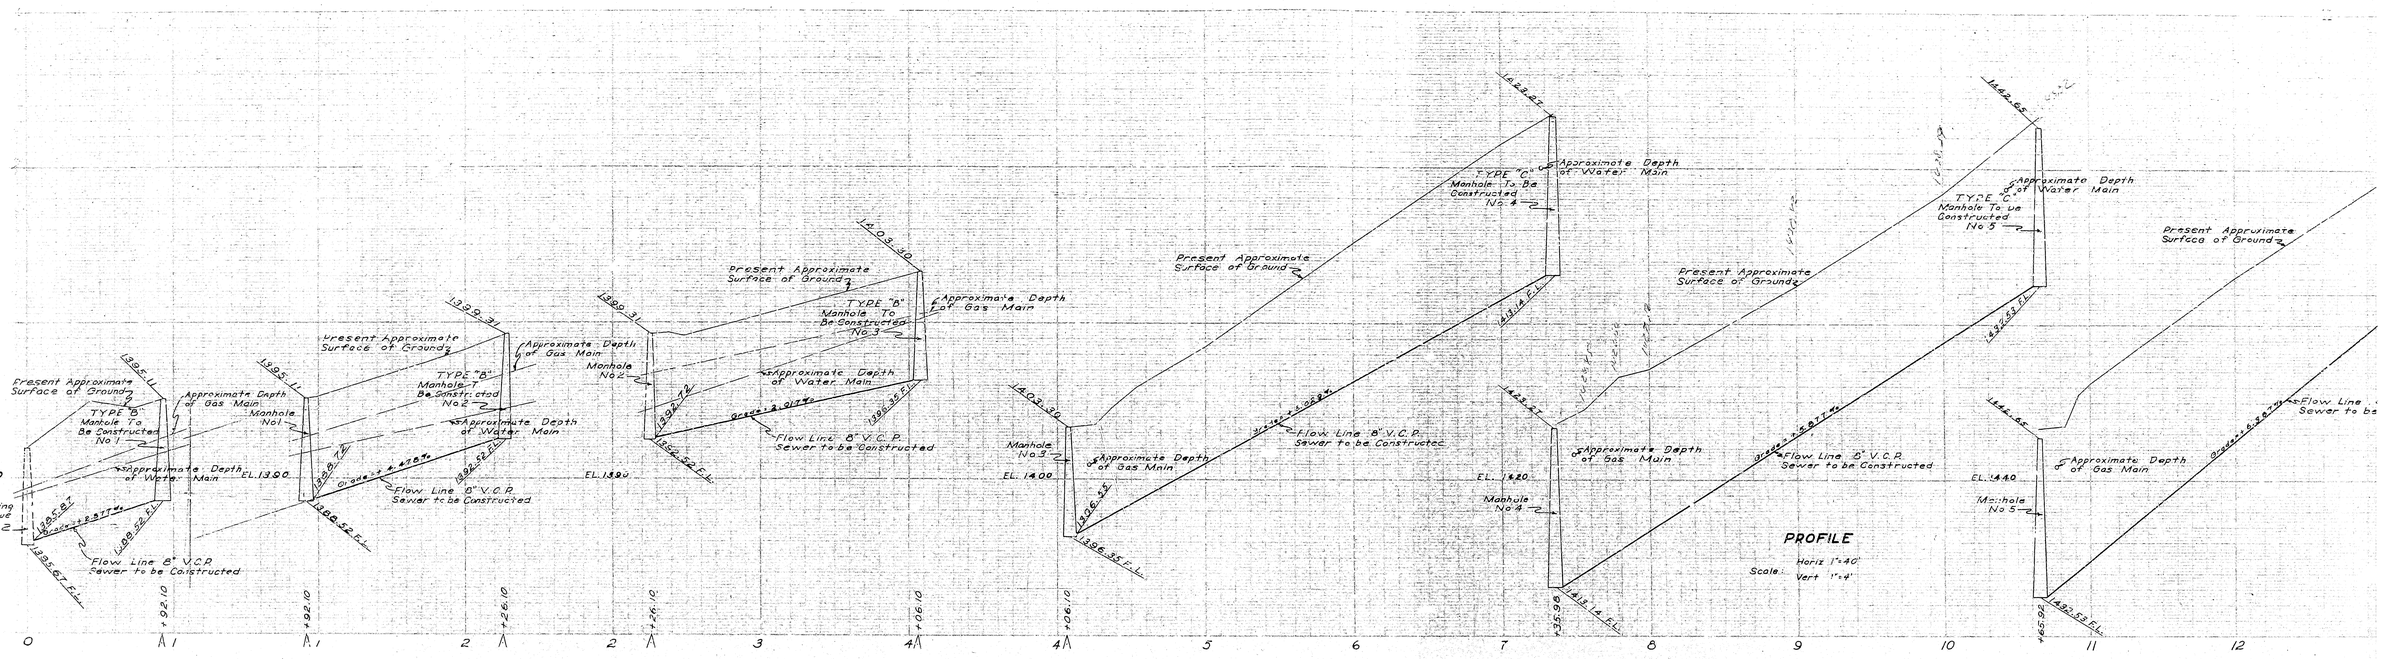

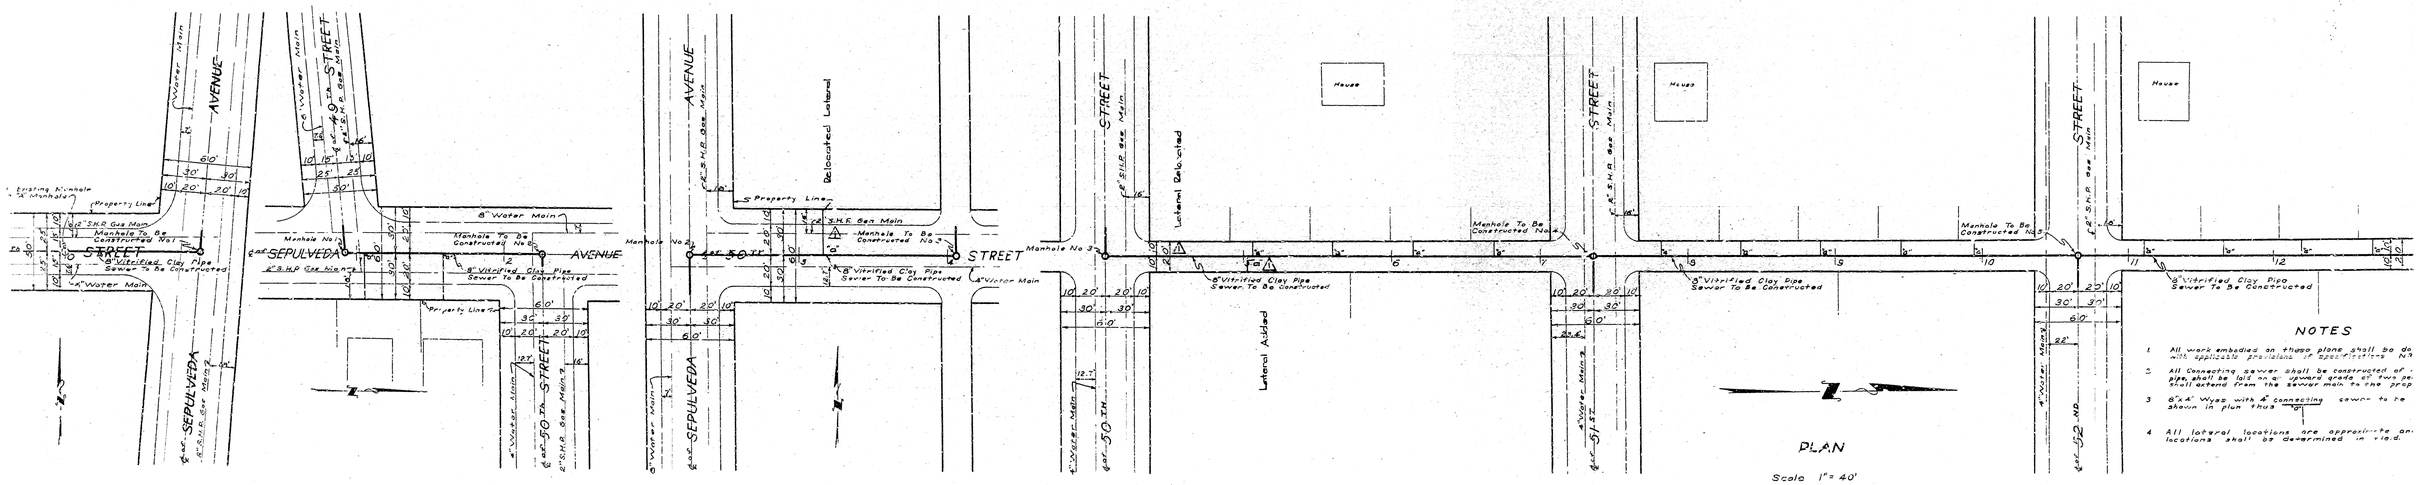

NOTES

1. All work embodied on these plans shall be done with applicable provisions of Specifications No.
2. All Connecting sewer shall be constructed of pipe, shall be laid on a upward grade of two per shall extend from the sewer main to the prop
3. 8"x4" Wyes with 4" connecting sewers to be shown in plan thus
4. All lateral locations are approximate and locations shall be determined in the f.

No	By	

CITY OF

49TH ST. S
ALLEY E. of S
51ST, 52ND S