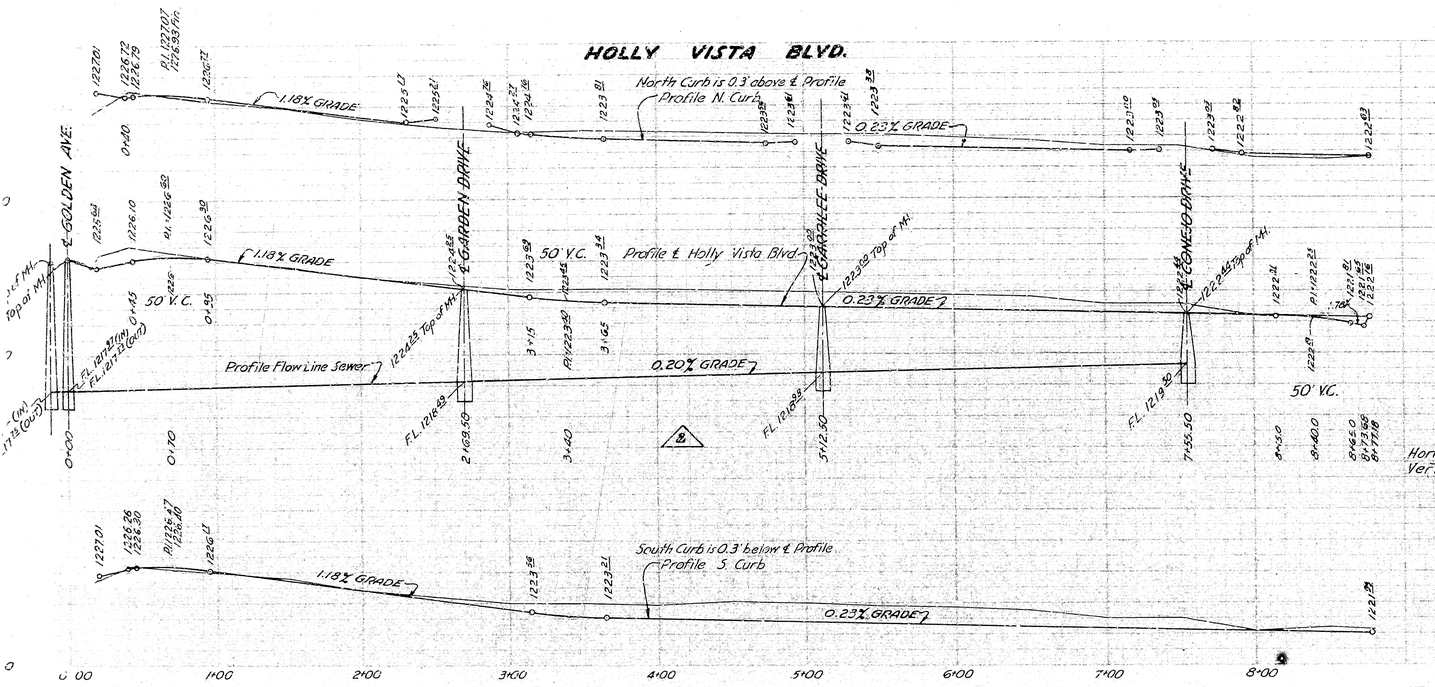

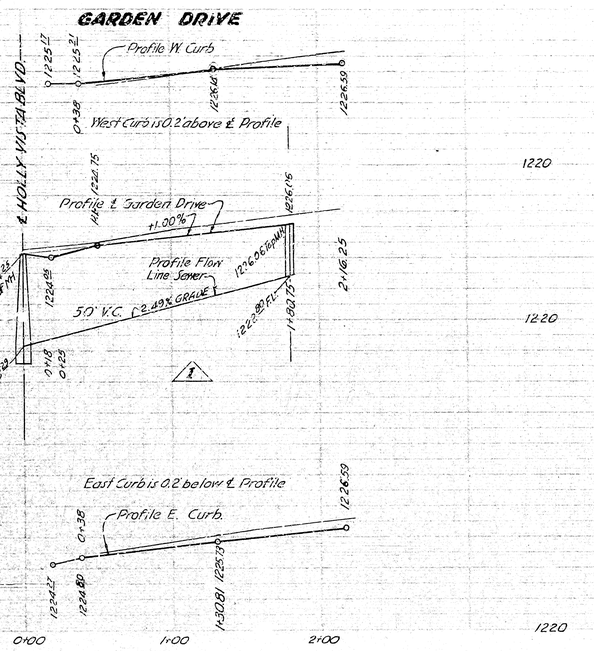

NOTE: "All work embodied on these plans shall be done in conformity with the applicable provisions of Specifications No. 2027."

PLAN SCALE
1" = 40 ft

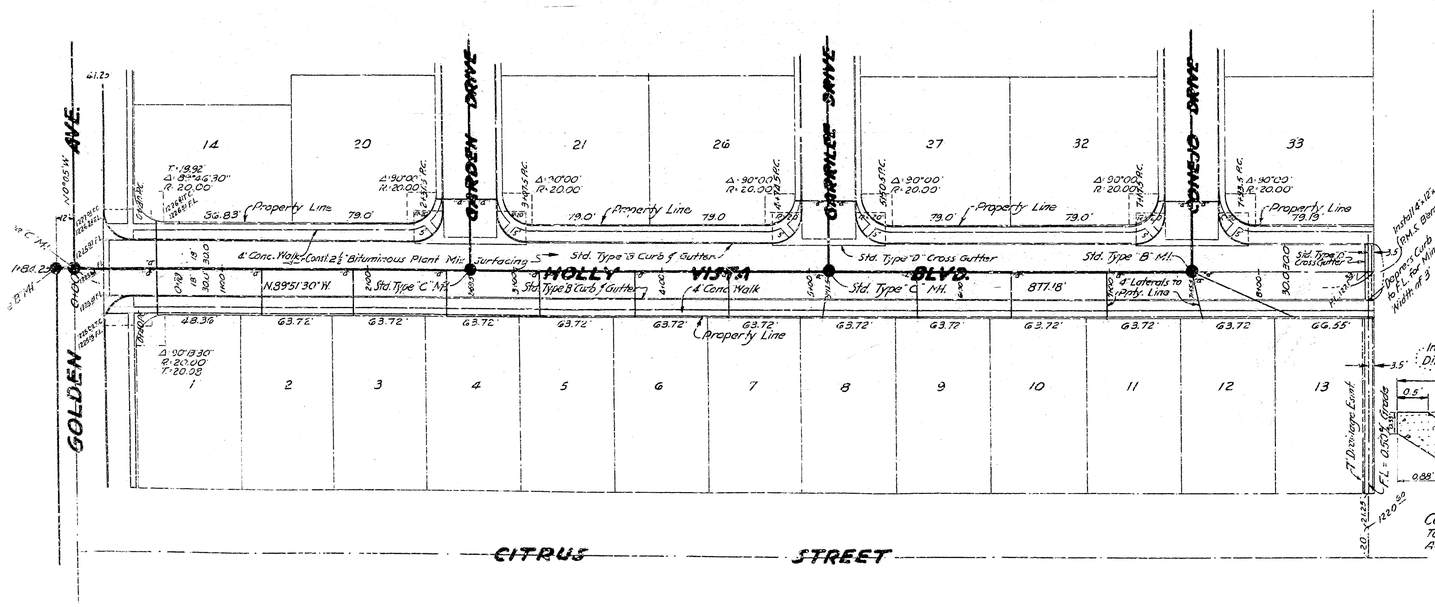

Note:
Install 5 - 6"x6"x5' guard posts @ 6' c.c. at east end Holly Vista Blvd. Posts to be burried 2½' and middle post to be placed at the center line of Holly Vista Blvd. Install - 1 3" Reflector Button on each post.

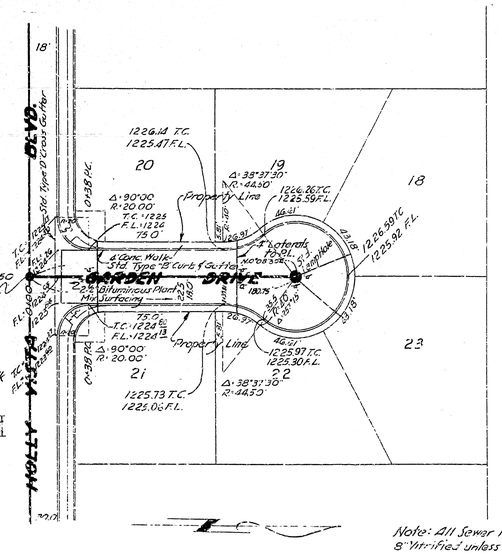

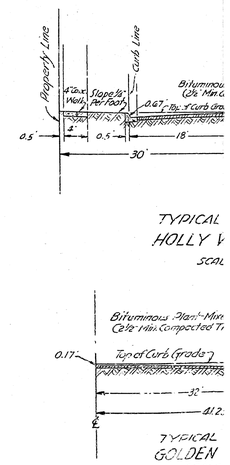

Note: All Sewer Mains to be 8" Vitrified unless otherwise specified.

1 = Indicates Street grades revised
2 = " " " "
3 = Indicates Sewer grade revised

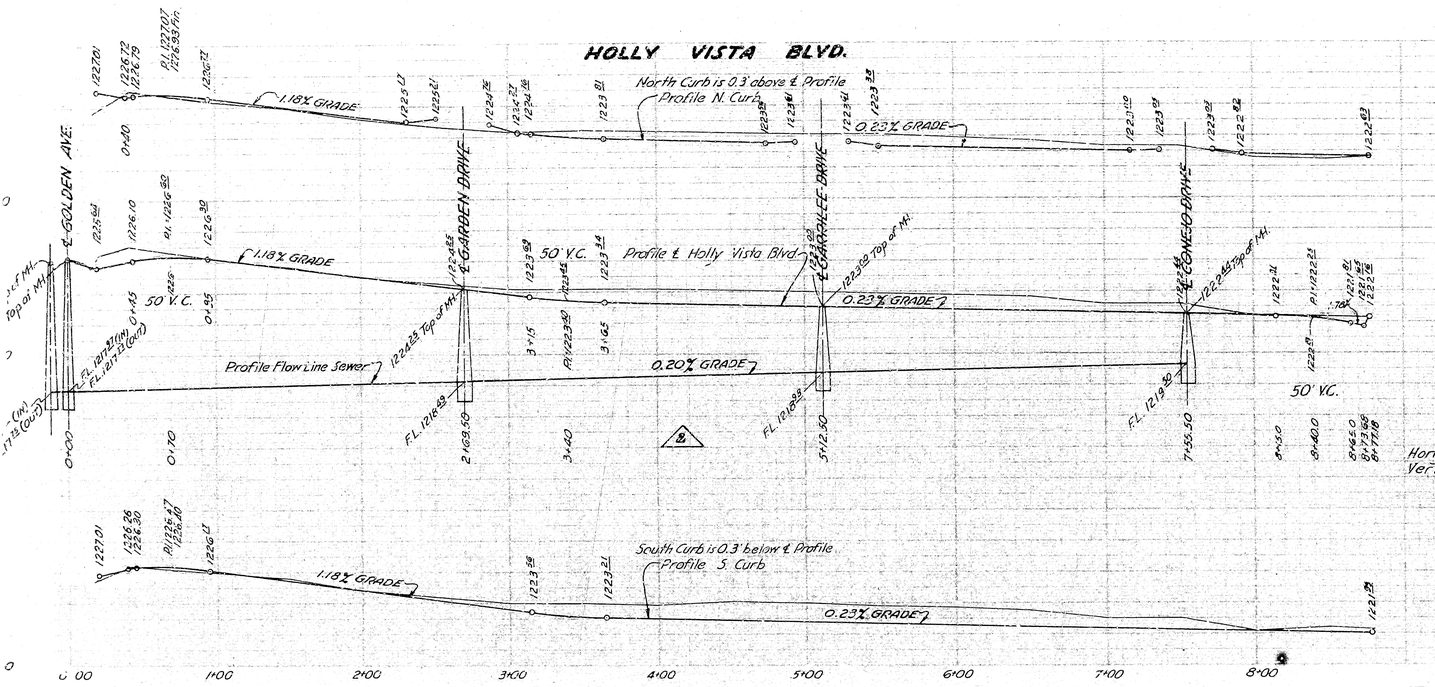

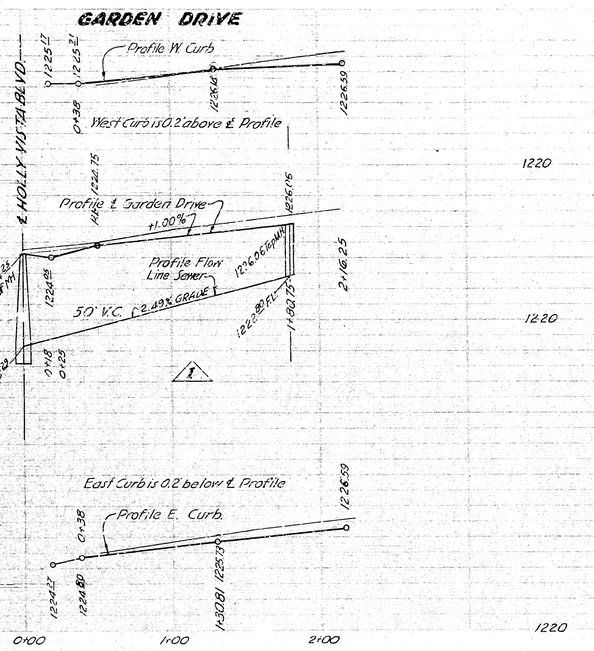

NOTE: "All work embodied on these plans shall be done in conformity with the applicable provisions of Specifications No. 2027."

PLAN SCALE
1" = 40 ft

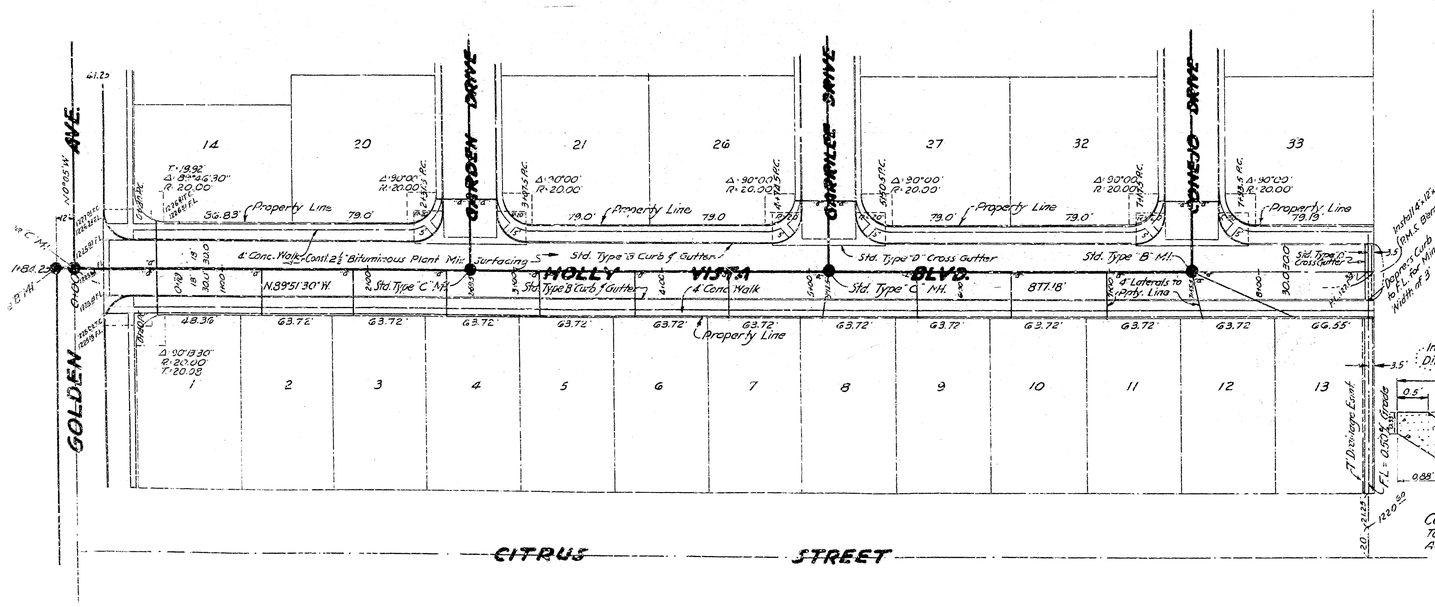

Note:
Install 5 - 6"x6"x5' guard posts @ 6' c.c. at east end Holly Vista Blvd. Posts to be burried 2½' and middle post to be placed at the center line of Holly Vista Blvd. Install - 1 3" Reflector Button on each post.

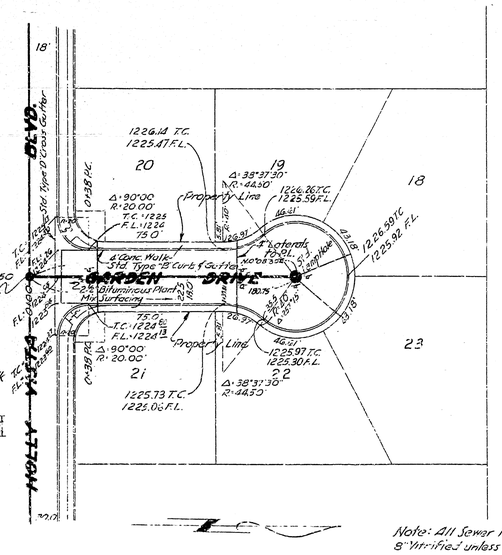

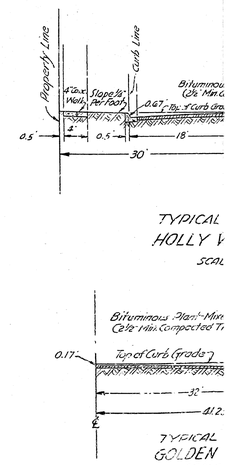

Note: All Sewer Mains to be 8" Vitrified unless otherwise specified.

1 = Indicates Street grades revised
2 = " " " "
3 = Indicates Sewer grade revised

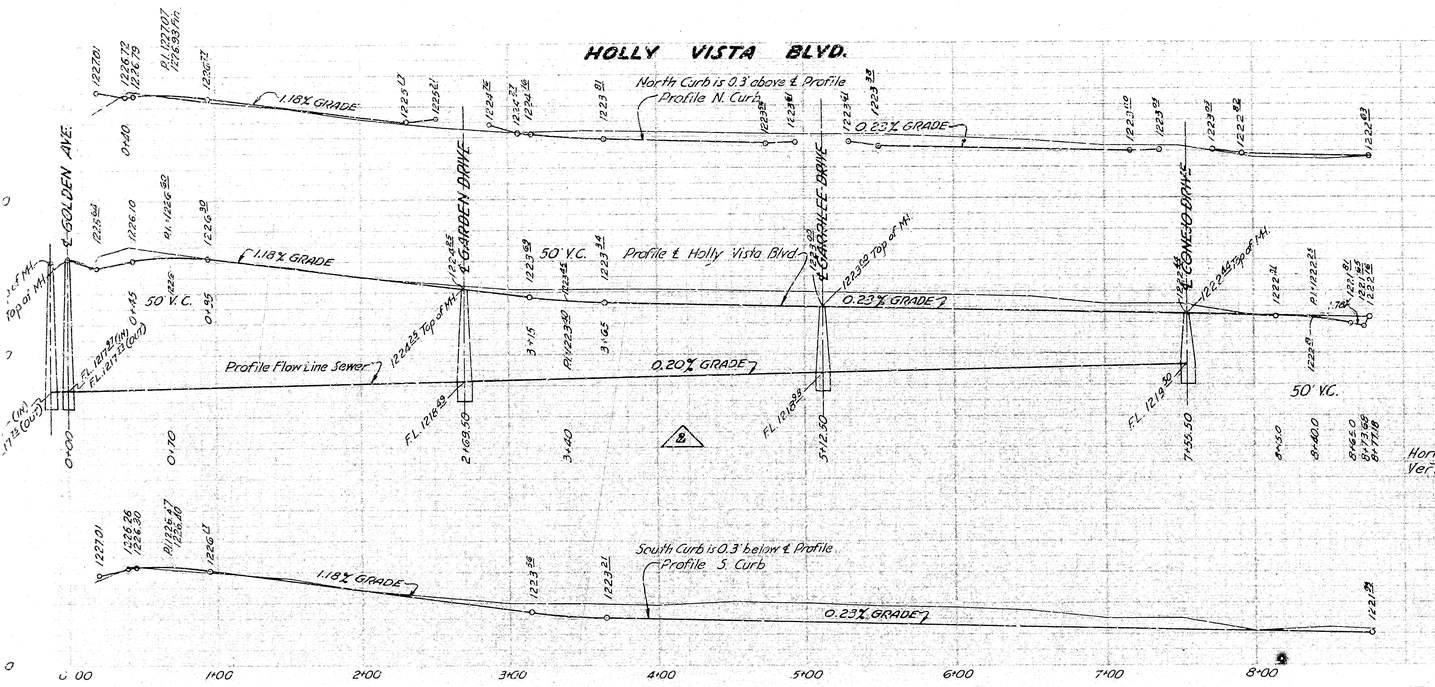

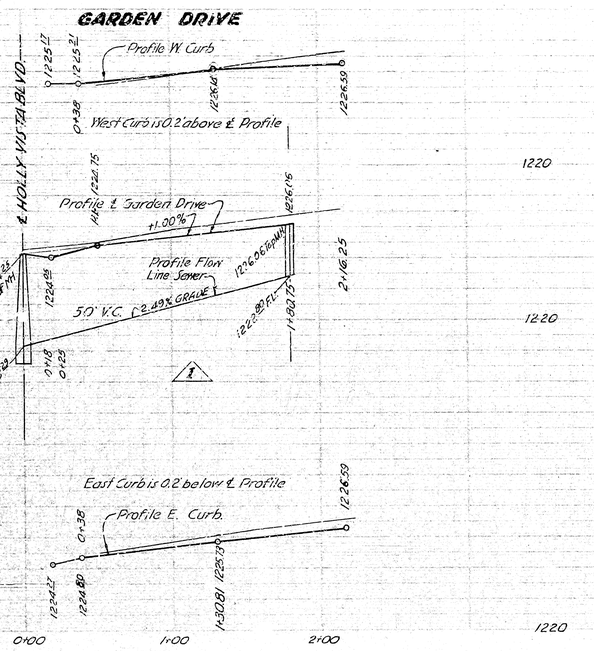

NOTE: "All work embodied on these plans shall be done in conformity with the applicable provisions of Specifications No. 2027."

PLAN SCALE
1" = 40 ft

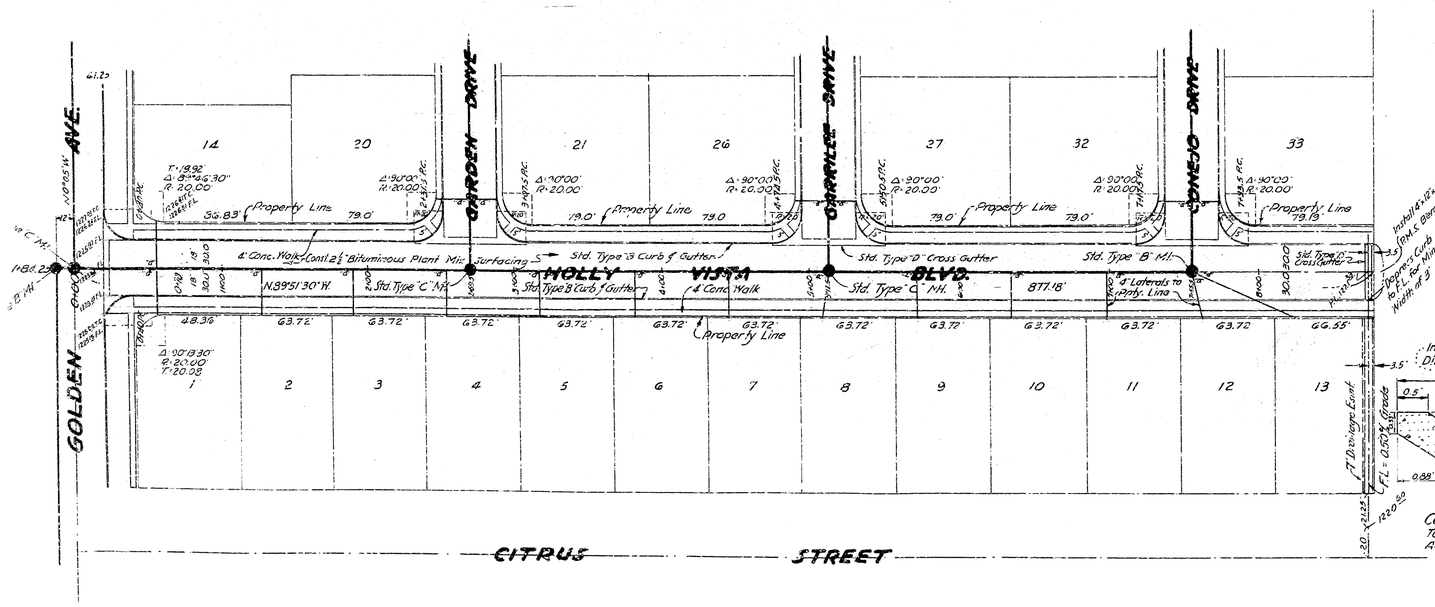

Note:
Install 5 - 6"x6"x5' guard posts @ 6' c.c. at east end Holly Vista Blvd. Posts to be burried 2½' and middle post to be placed at the center line of Holly Vista Blvd. Install - 1 3" Reflector Button on each post.

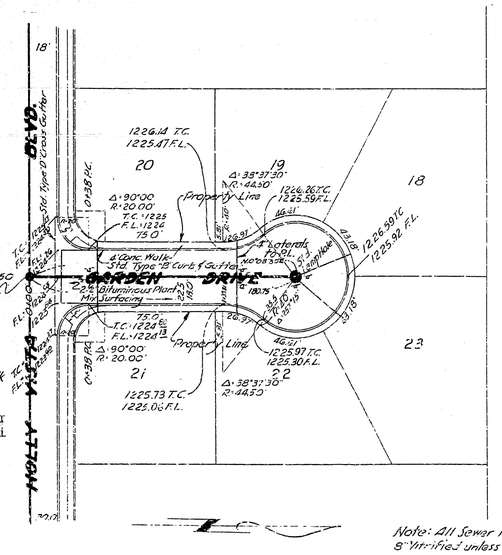

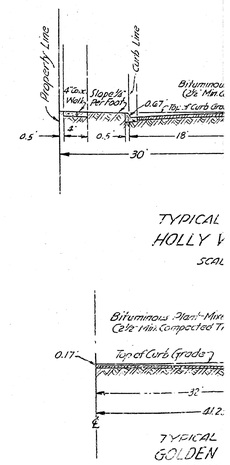

Note: All Sewer Mains to be 8" Vitrified unless otherwise specified.

1 = Indicates Street grades revised
2 = " " " "
3 = Indicates Sewer grade revised