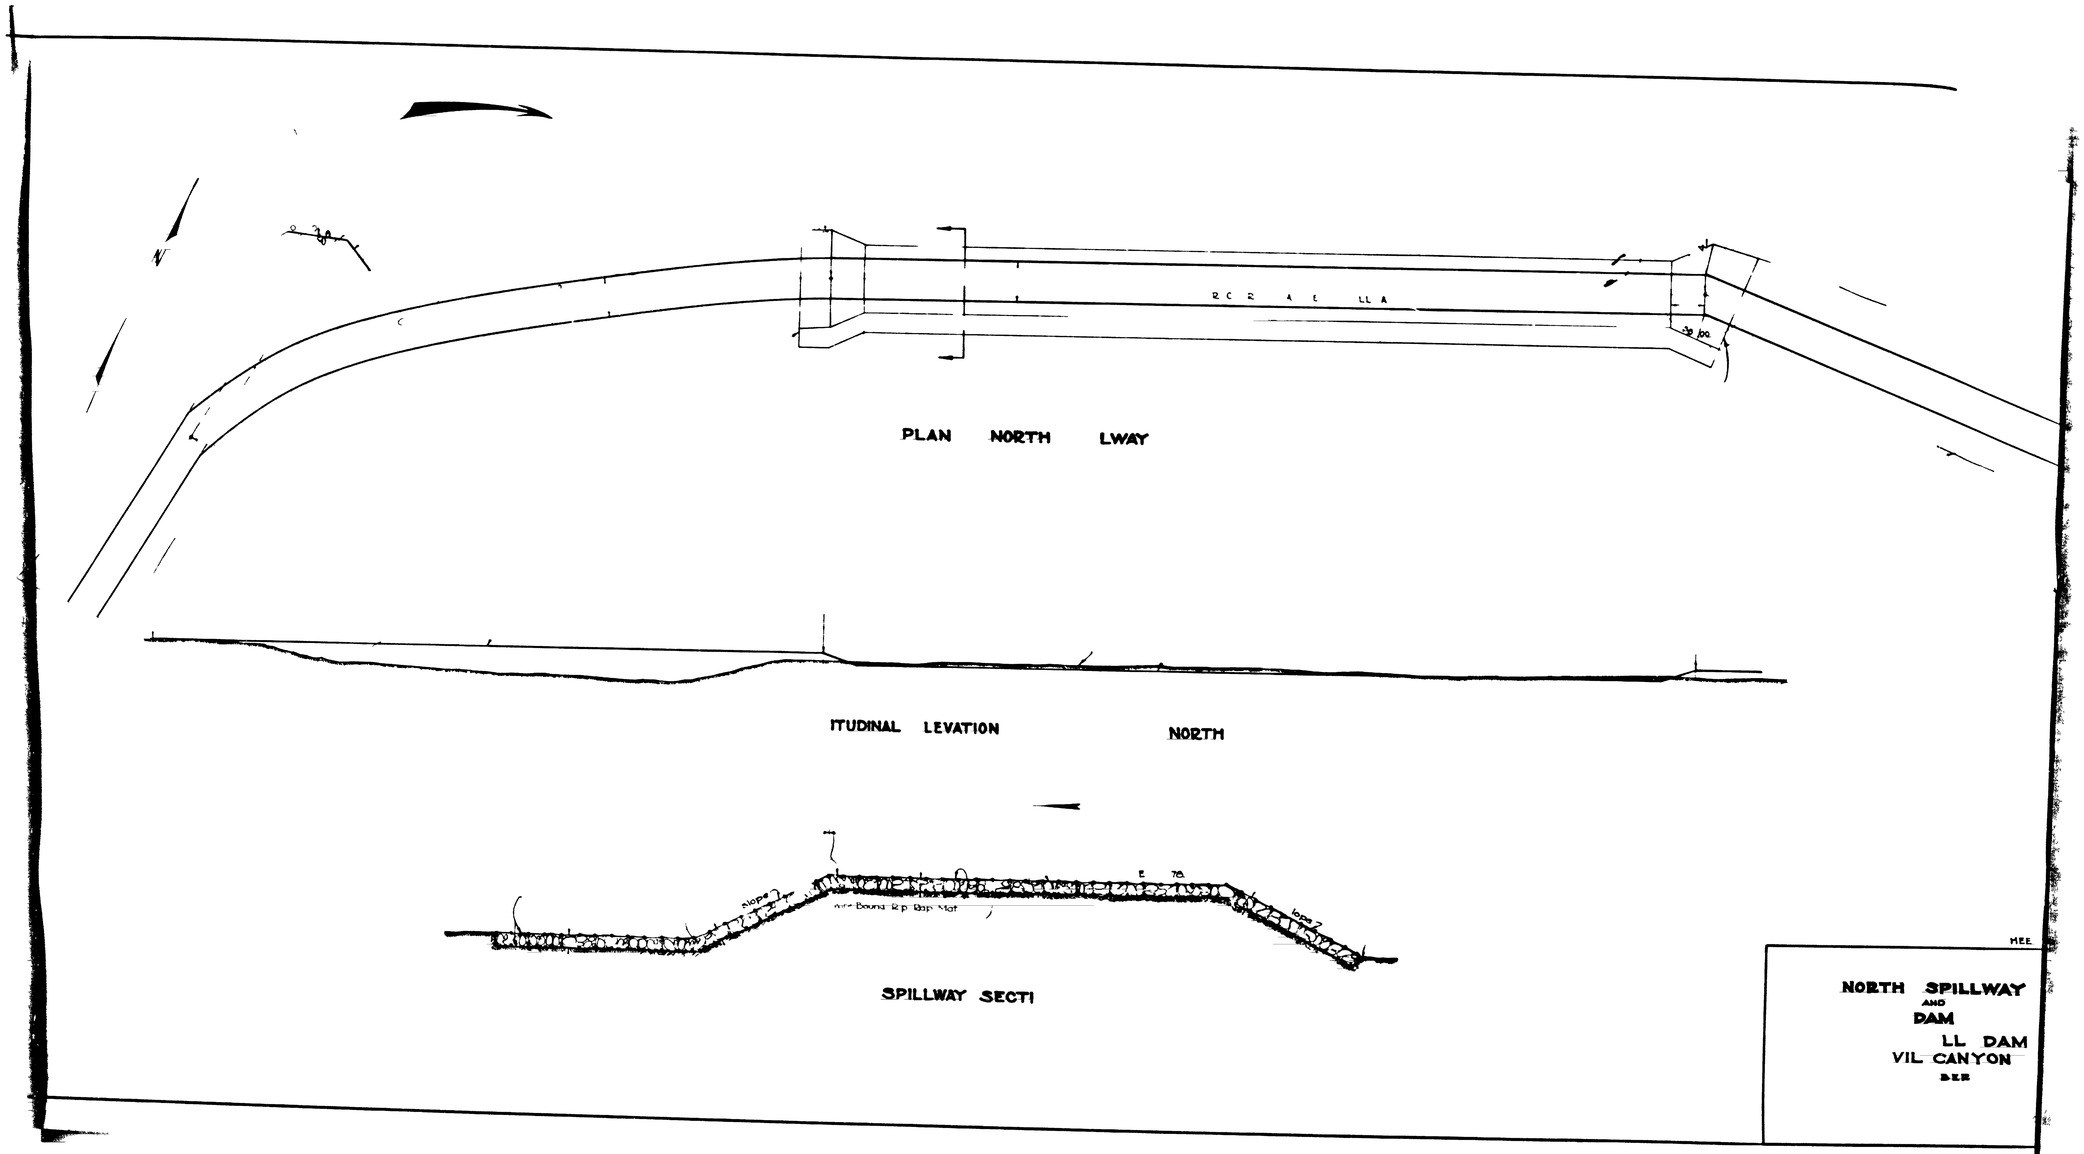
PLAN NORTH LWAY
ITUDINAL LEVATION NORTH
SPILLWAY SECTI
Slope
Slope
Wire Bound Rip Rap Mat
NORTH SPILLWAY
AND
DAM
LL DAM
VIL CANYON

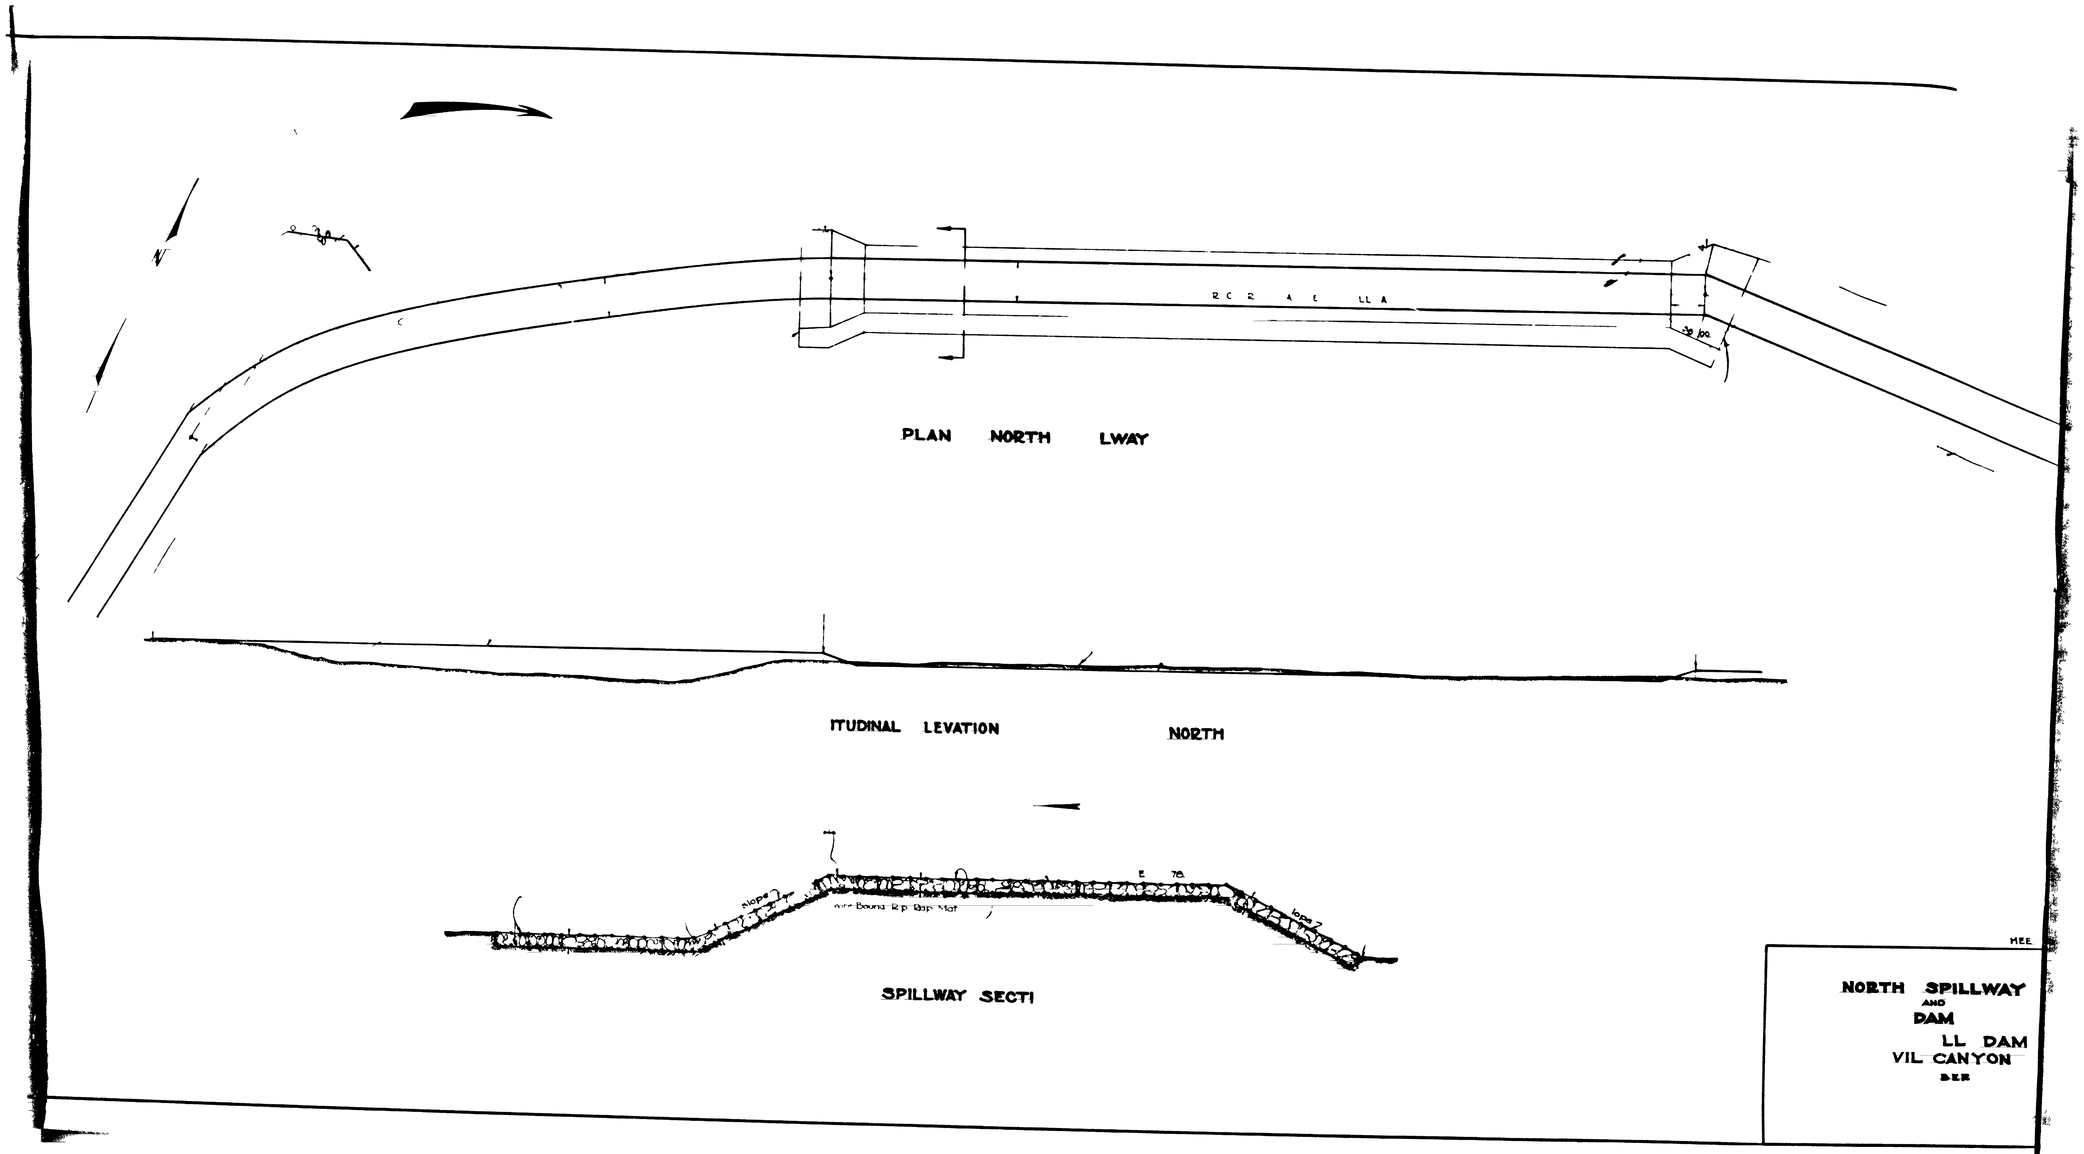
PLAN NORTH LWAY
ITUDINAL LEVATION NORTH
SPILLWAY SECTI
Slope
Slope
Wire Bound Rip Rap Mat
NORTH SPILLWAY
AND
DAM
LL DAM
VIL CANYON