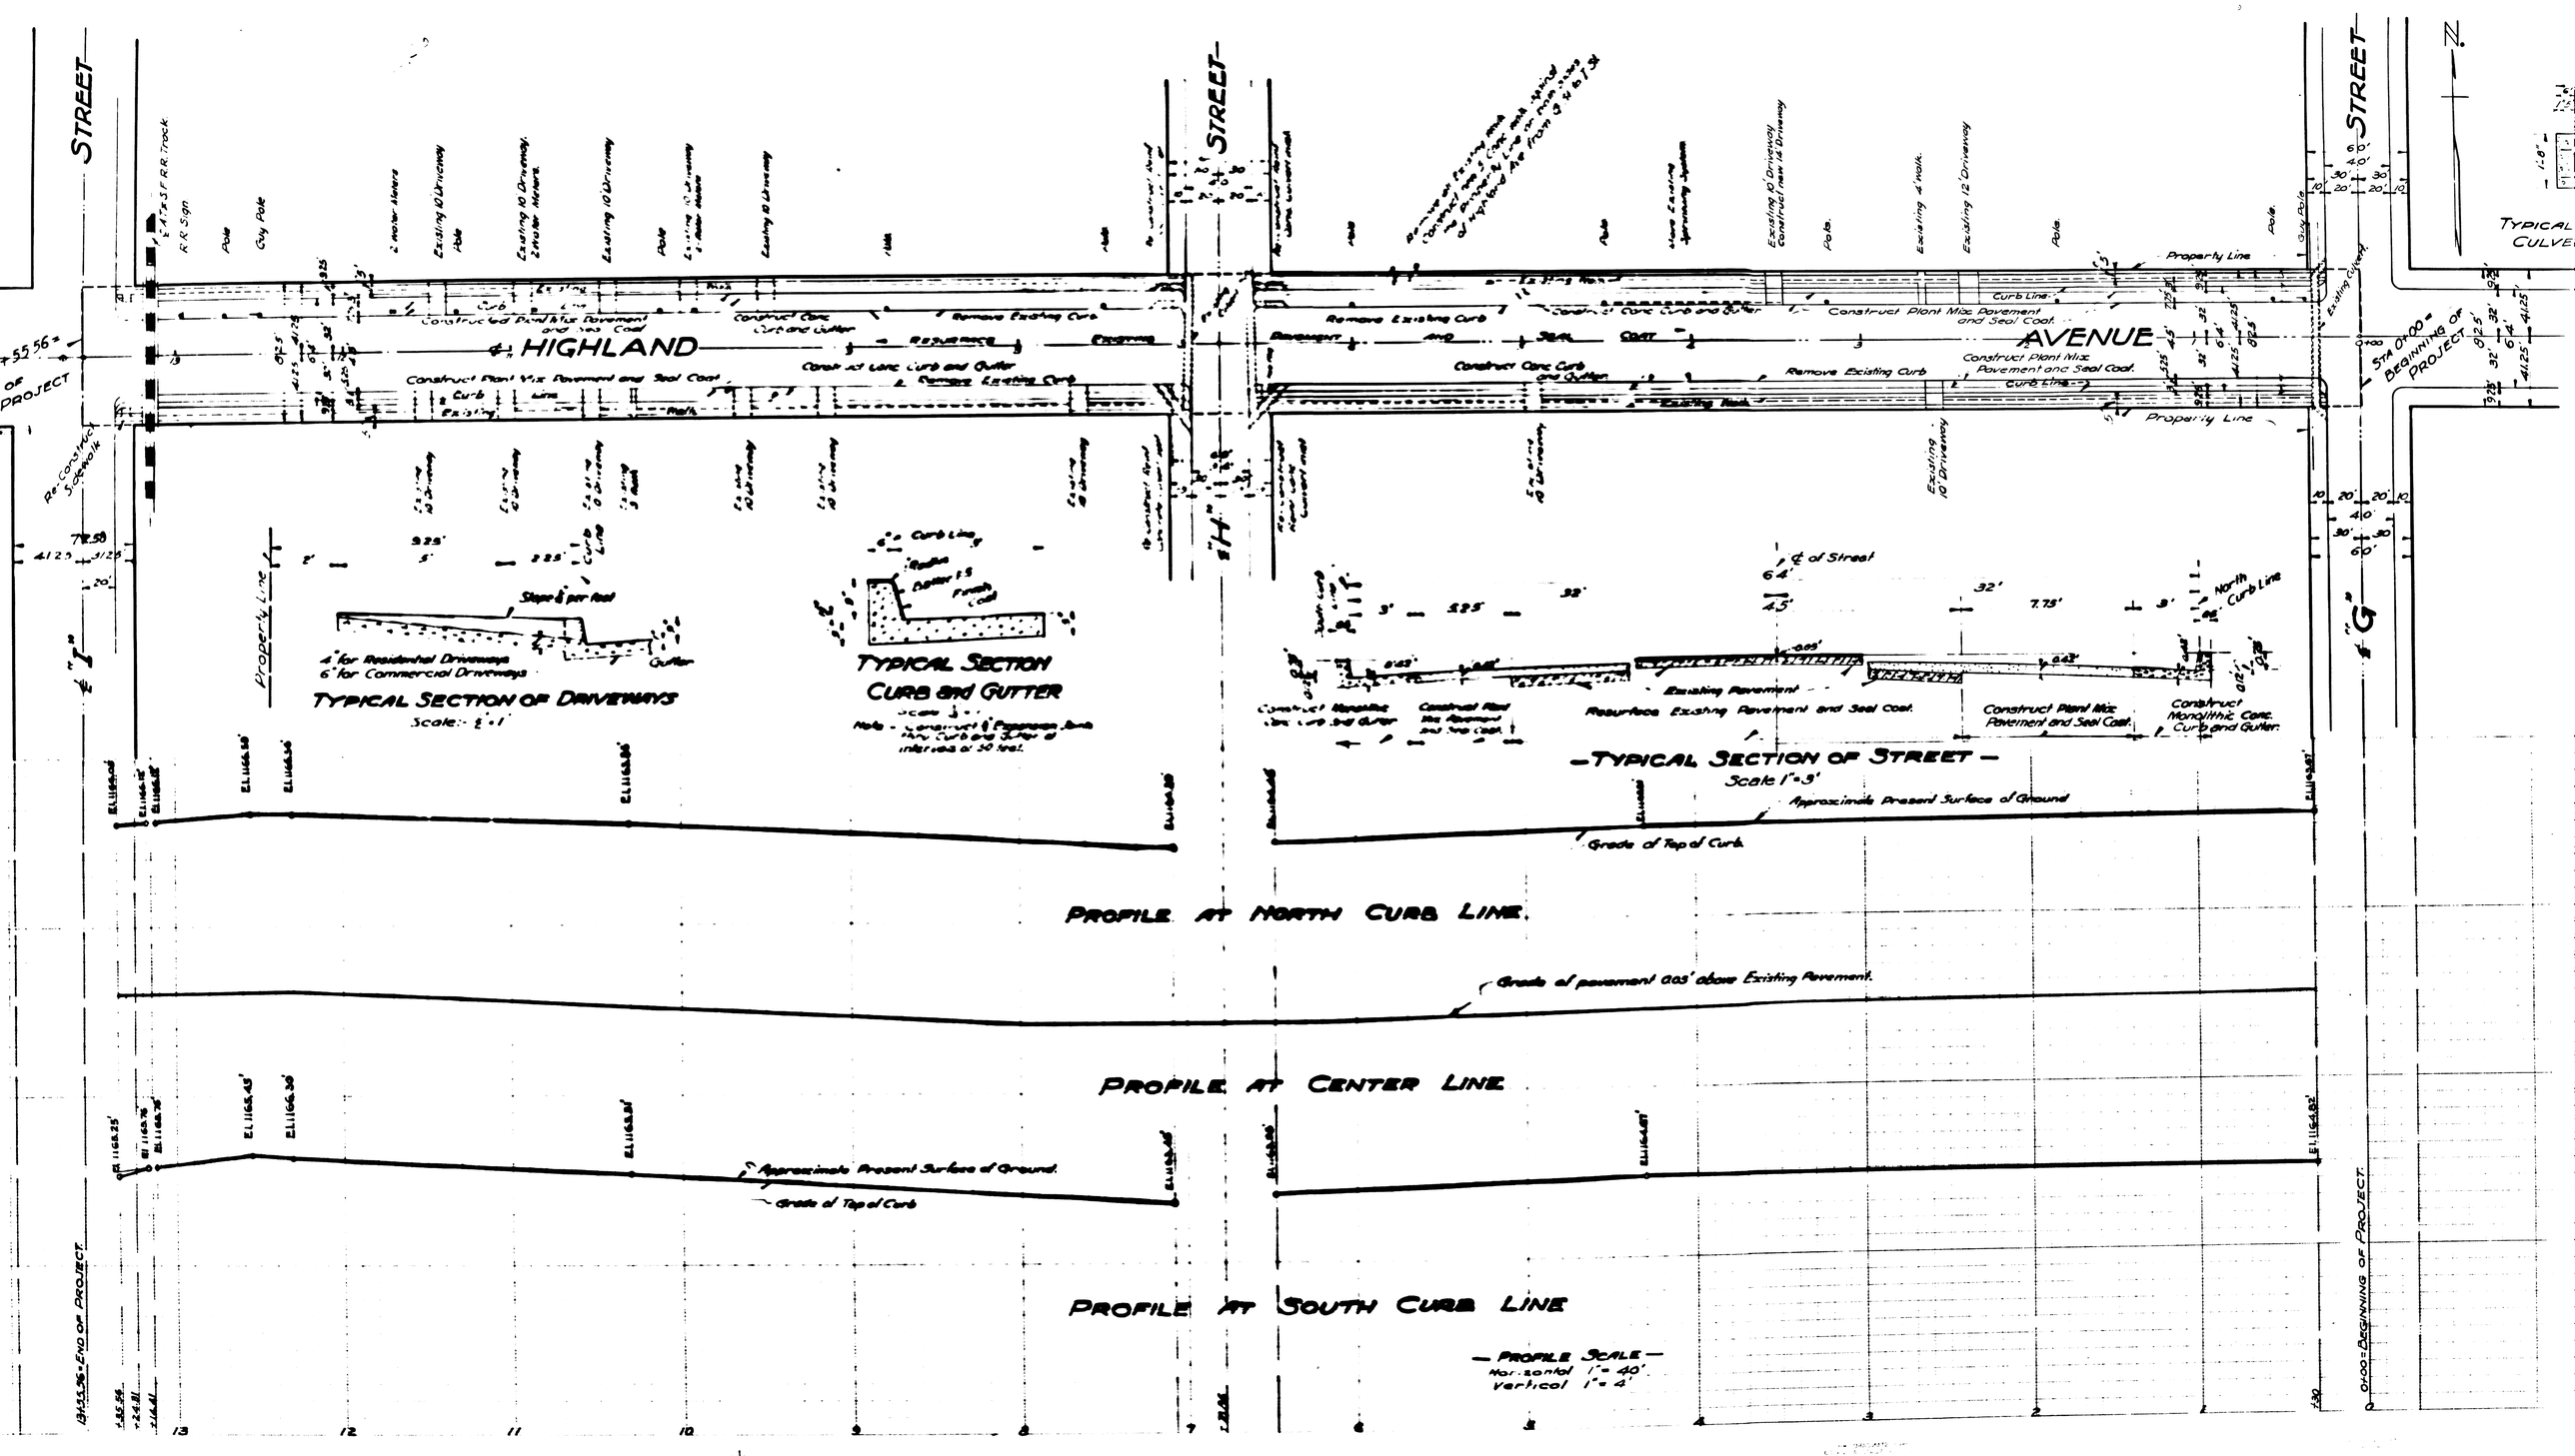
HIGHLAND AVENUE
"I" STREET
"H" STREET
"G" STREET
Property Line
Curb Line
Construct Plant Mix Pavement and Seal Coat
Construct Conc. Curb and Gutter
Remove Existing Curb
Resurface Existing Pavement and Seal Coat
Re-construct Sidewalk
Existing 10' Driveway
Existing 12' Driveway
Existing 4' Walk
Pole
Guy Pole
R.R. Sign
Existing Culvert
Sta 0+00 = Beginning of Project
Sta 55.56 = End of Project
Slope 1" per foot
4" for Residential Driveways
6" for Commercial Driveways
TYPICAL SECTION OF DRIVEWAYS
Scale: 1" = 1'
TYPICAL SECTION
CURB and GUTTER
Scale 1" = 1'
Note - Construct 1" Expansion Joint Thru Curb and Gutter at intervals of 30 feet.
℄ of Street
North Curb Line
Existing Pavement
Resurface Existing Pavement and Seal Coat
Construct Plant Mix Pavement and Seal Coat
Construct Monolithic Conc. Curb and Gutter
TYPICAL SECTION OF STREET
Scale 1" = 3'
Approximate Present Surface of Ground
Grade of Top of Curb
PROFILE AT NORTH CURB LINE
Grade of pavement 0.05' above Existing Pavement
PROFILE AT CENTER LINE
Approximate Present Surface of Ground
Grade of Top of Curb
PROFILE AT SOUTH CURB LINE
PROFILE SCALE
Horizontal 1" = 40'
Vertical 1" = 4'
Sta 55.56 = End of Project
Sta 0+00 = Beginning of Project